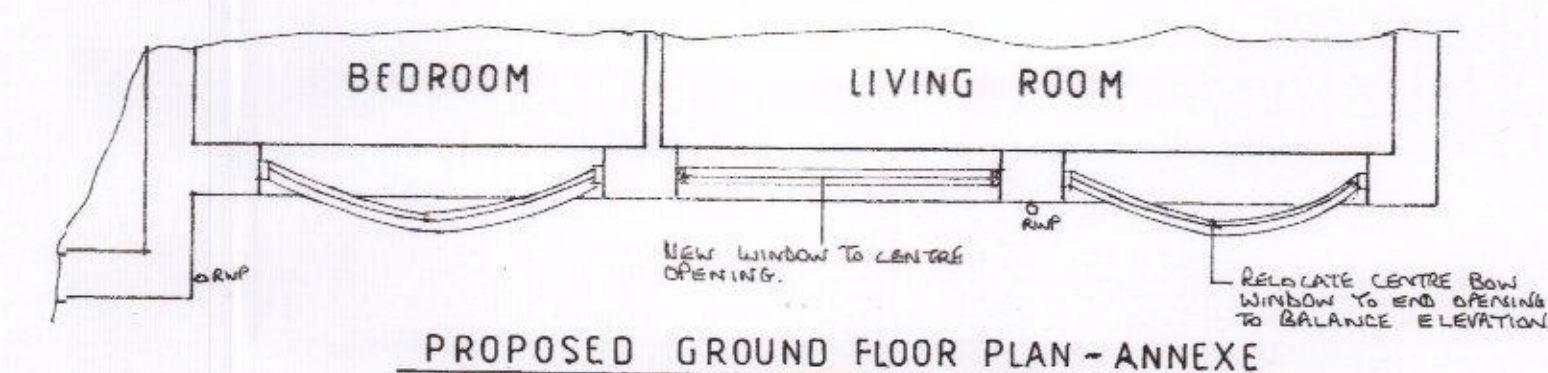
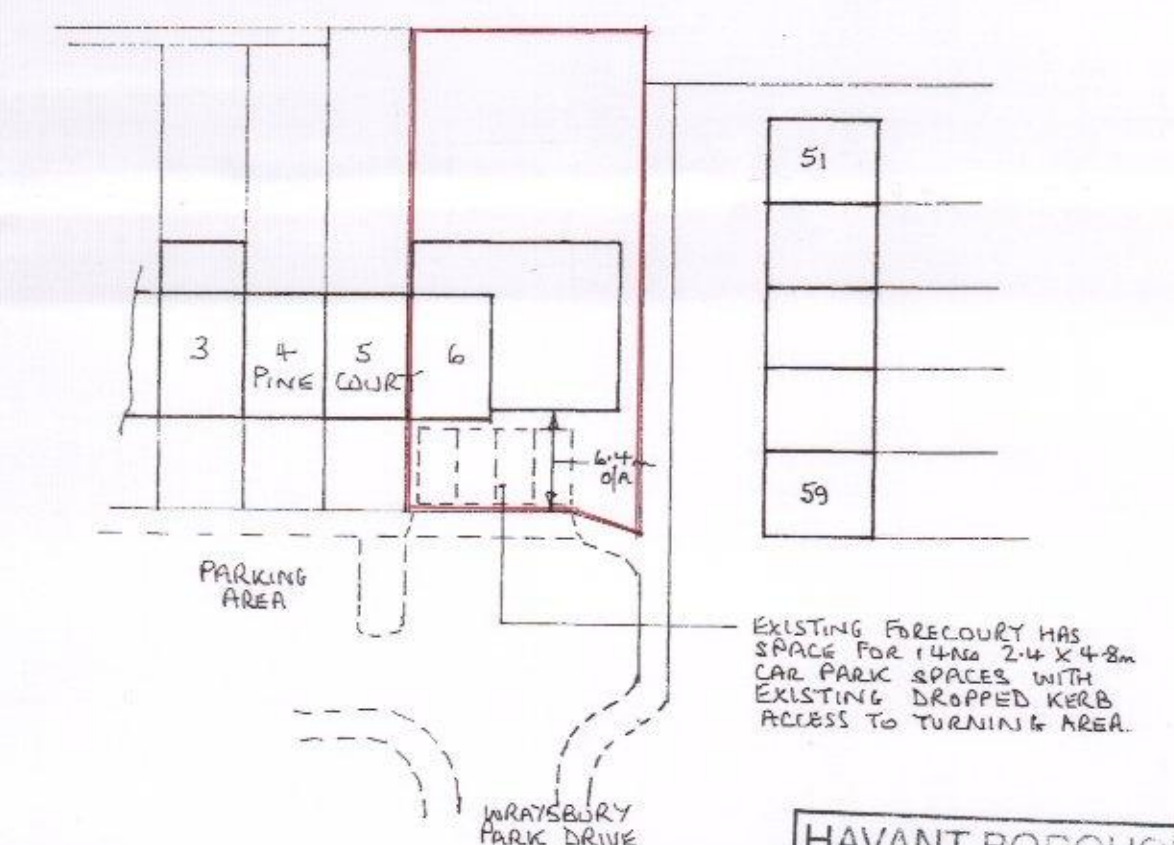
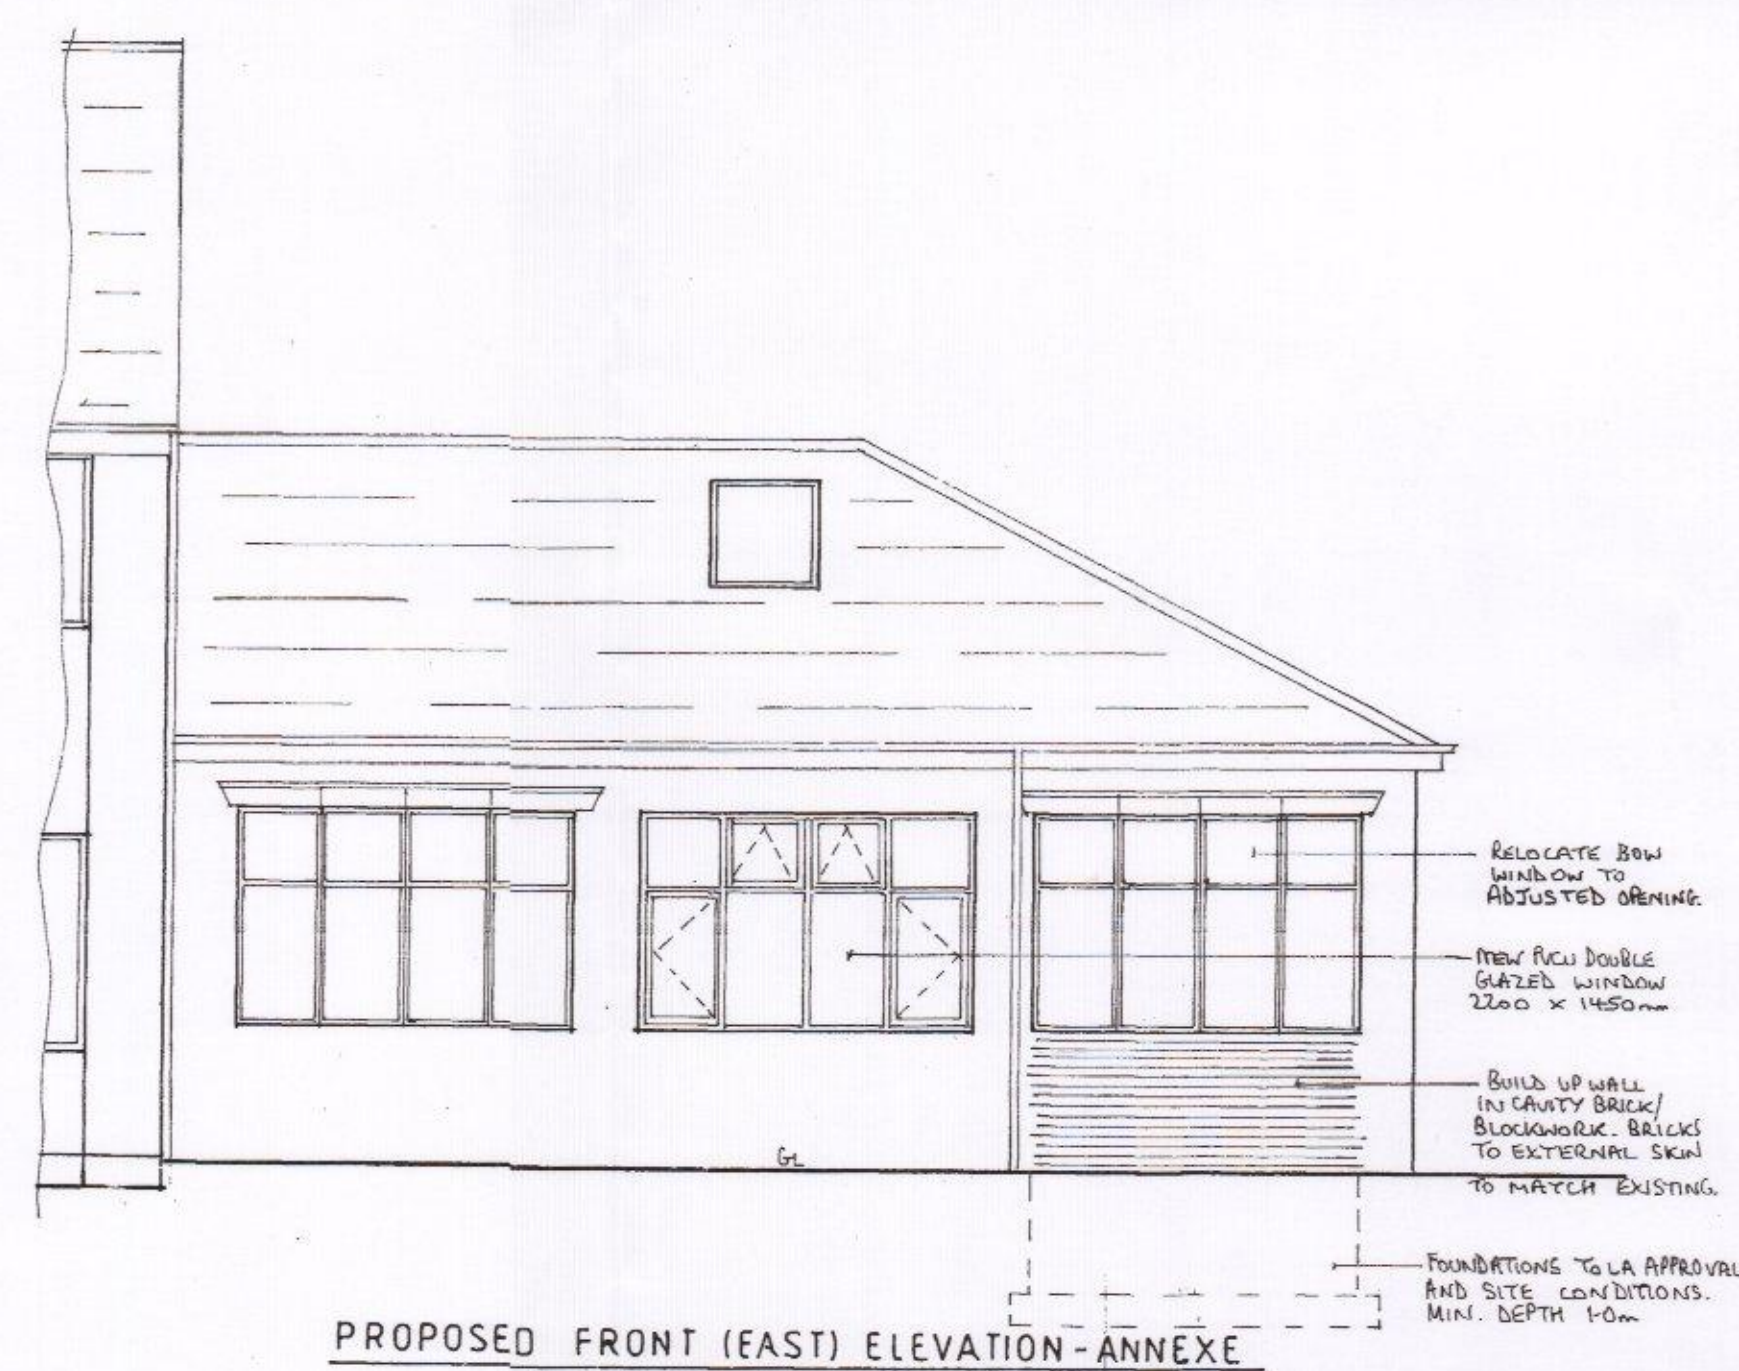
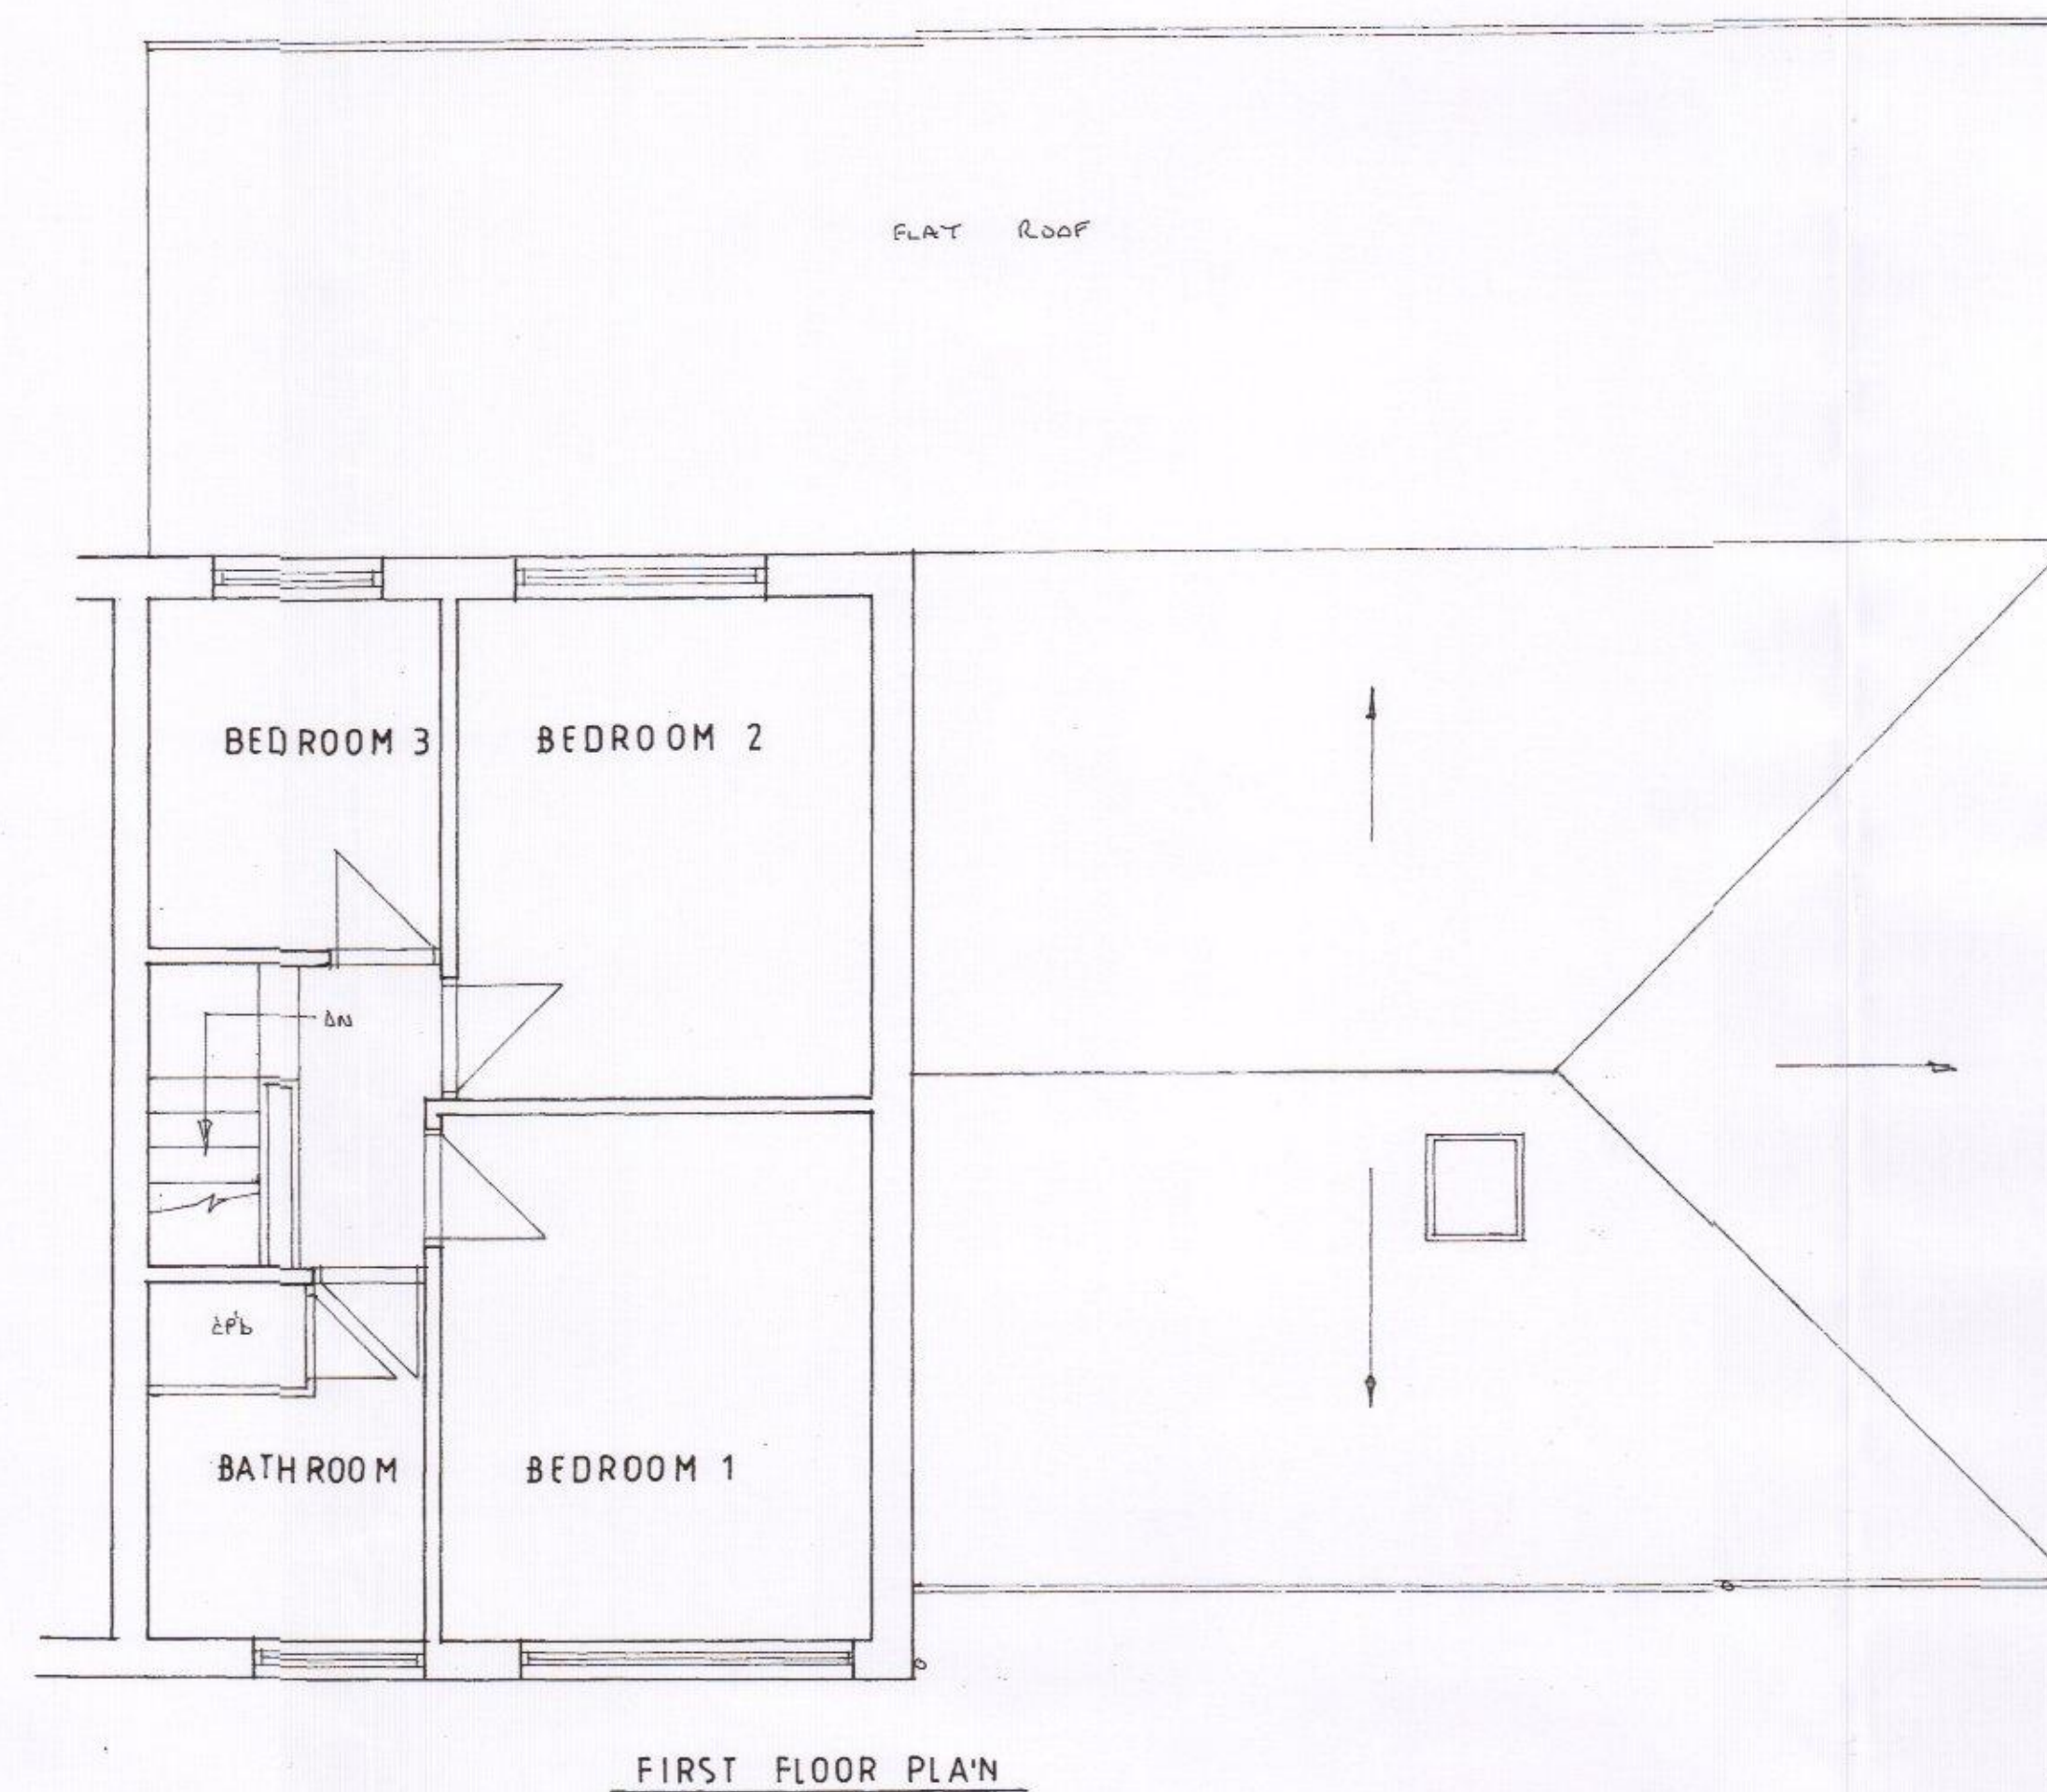
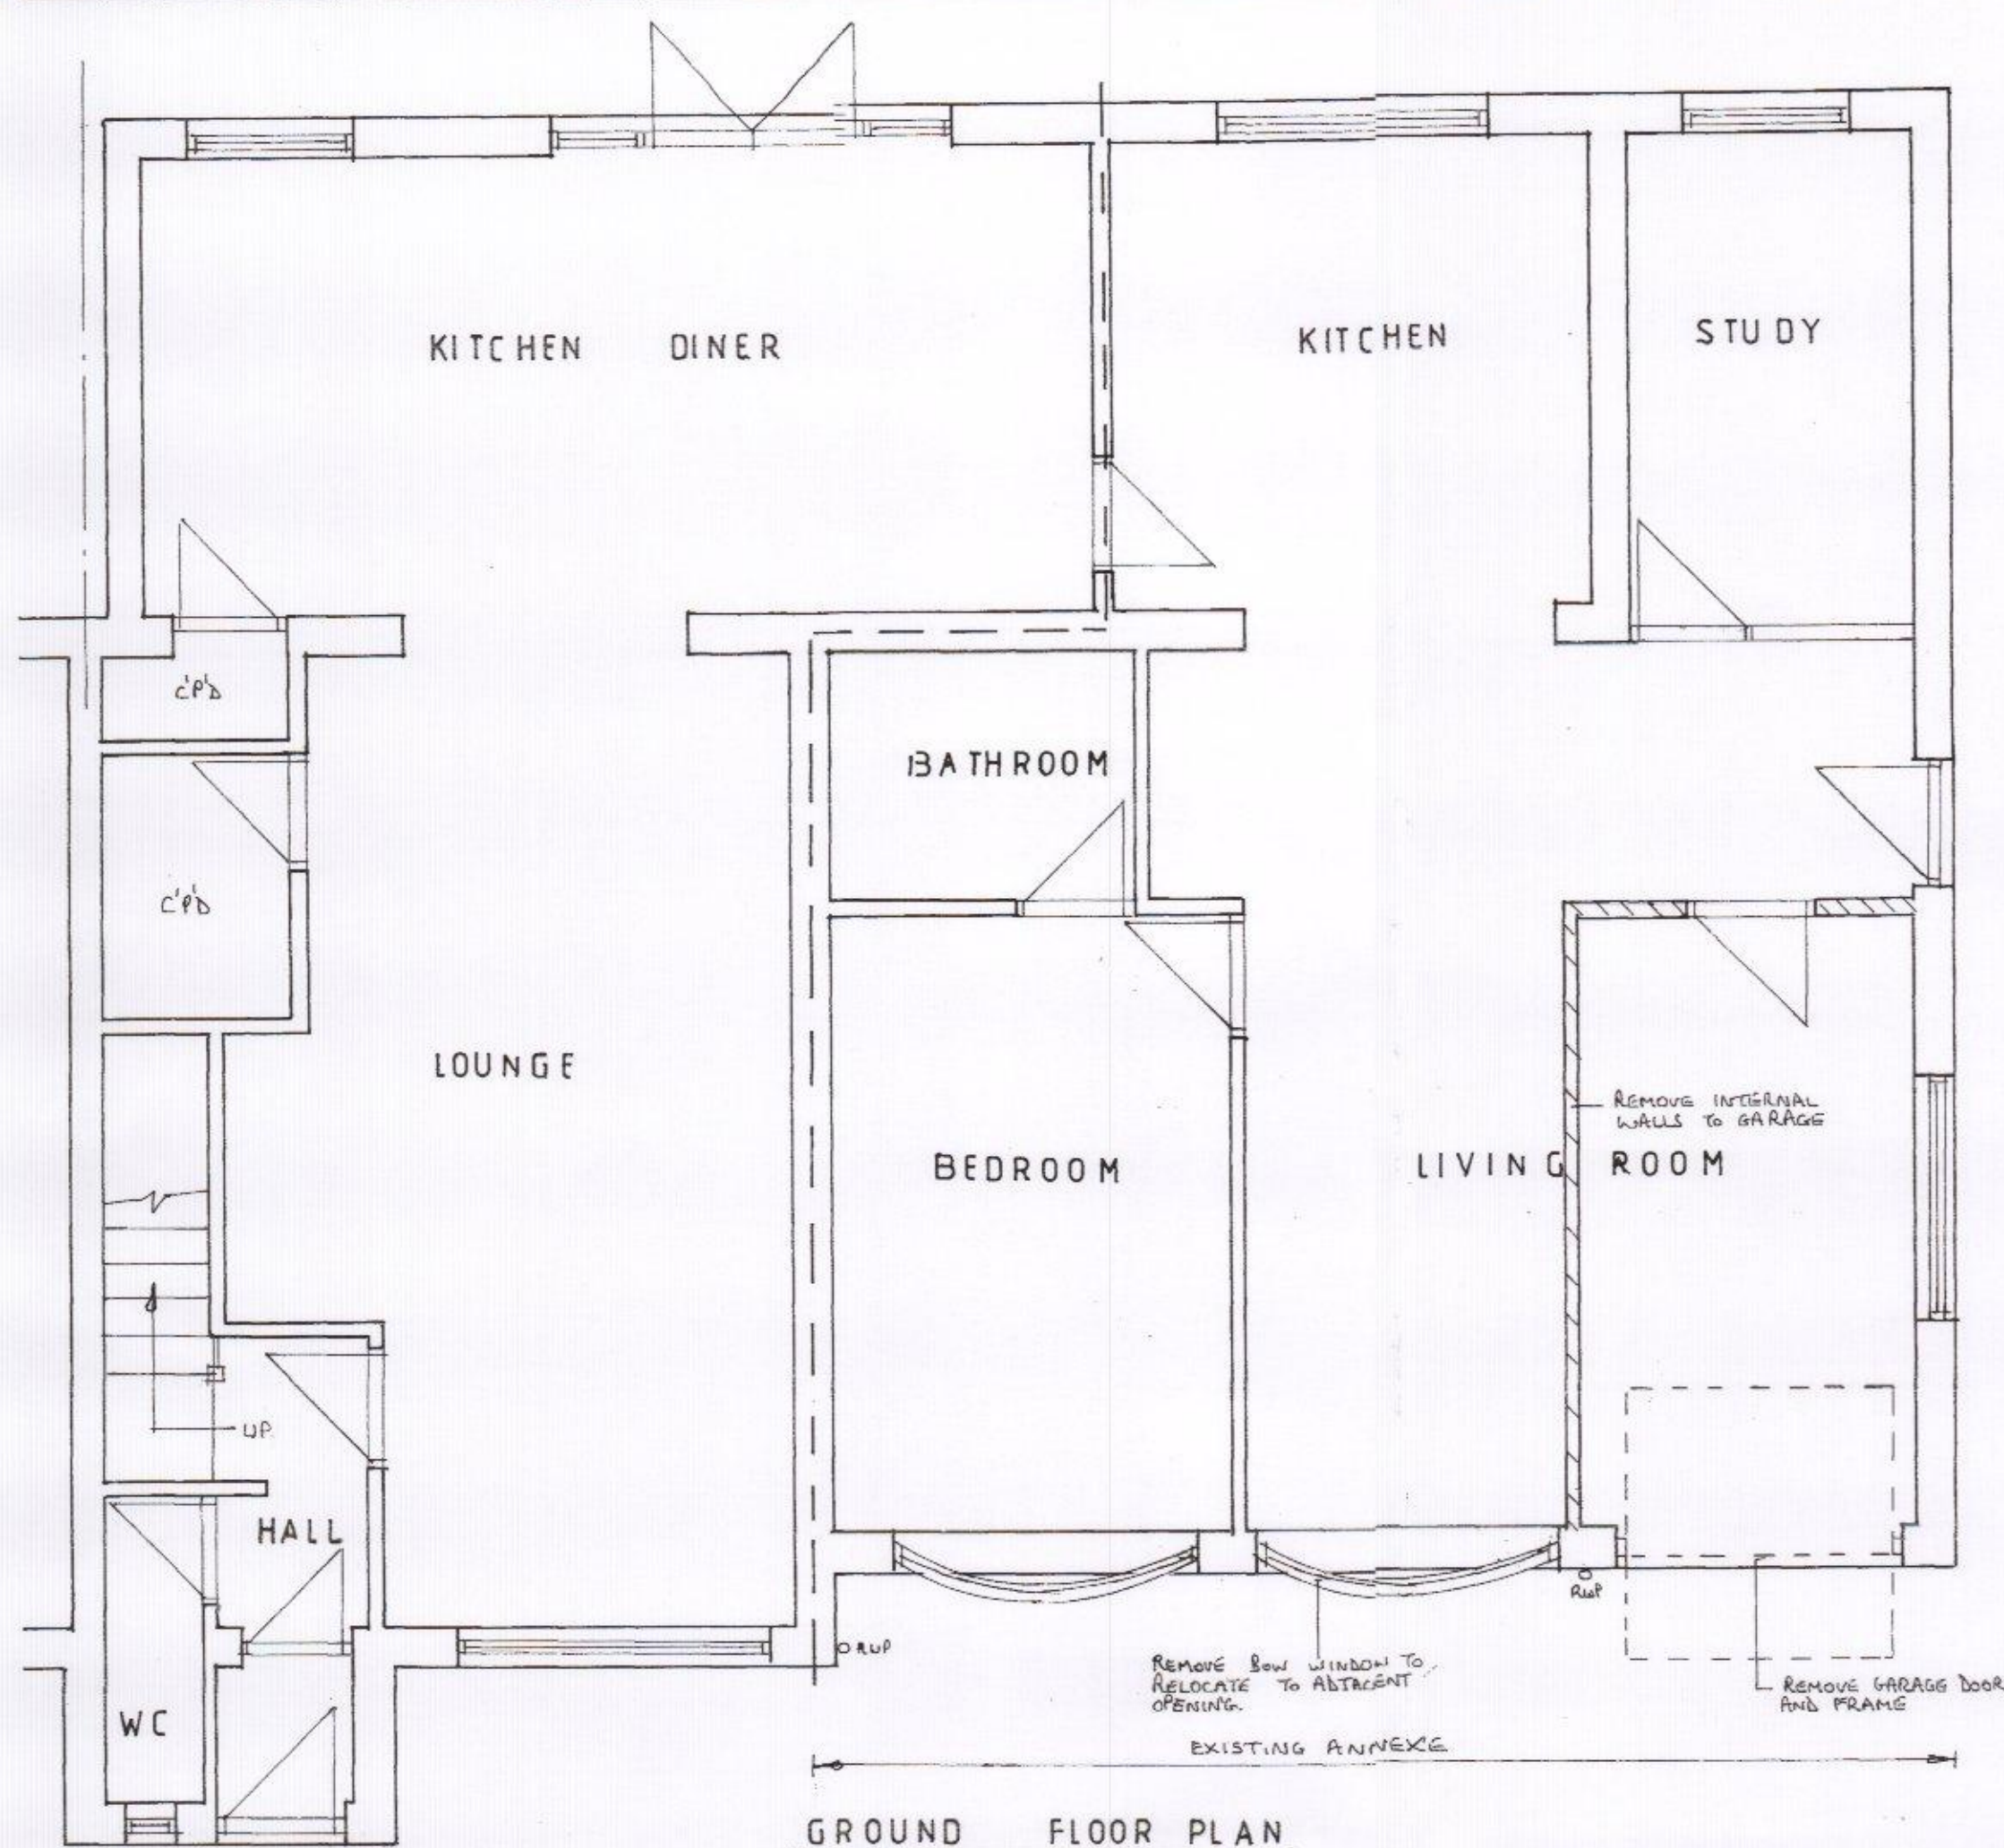


PROPOSED CONVERSION OF GARAGE TO LIVING ACCOMODATION: 6 PINE COURT, WRAYSBURY PARK DRIVE, EMSWORTH.	
FOR: MR B. & MRS J. LOWREY	
SCALE: 1:50	DATE: 25-11-17
JOB No. 10/17	OWN. BY MS
REVISIONS:	