

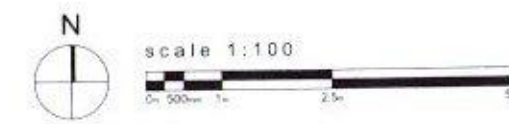


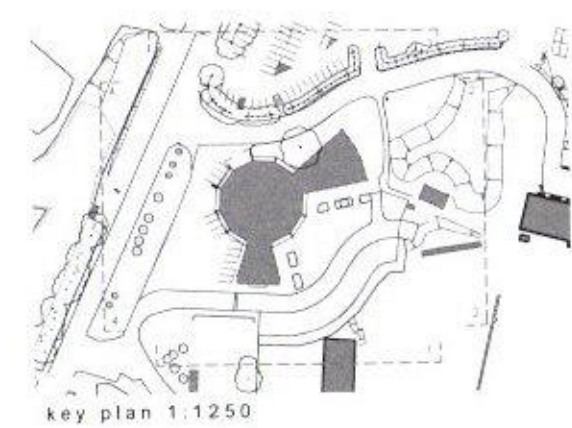

key:

- 1 Brickwork
- 2 White cladding
- 3 White UPVC window frames
- 4 Plain interlocking terracotta roof tiles

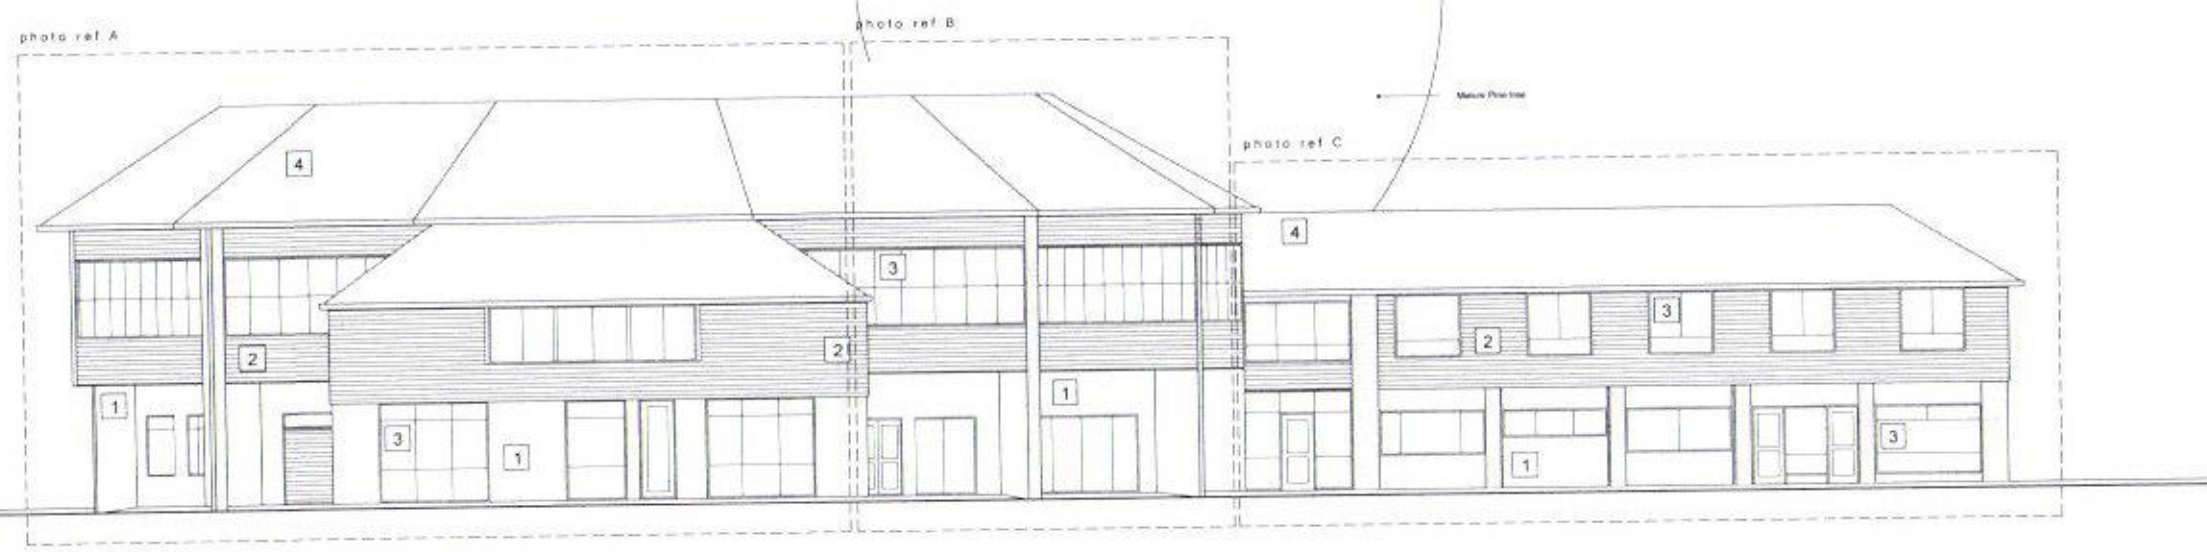

existing elevation 1-1 south 1:100



existing elevation 2-2 east 1:100



| Rev.      | Description | by | check | date |
|-----------|-------------|----|-------|------|
| REVISIONS |             |    |       |      |

|                                                          |                          |                     |                   |                     |   |
|----------------------------------------------------------|--------------------------|---------------------|-------------------|---------------------|---|
| Project name<br>Northney Marina, Hayling Island PO11 0NH | Project no.<br>17024     | Drawing no.<br>P160 | Revision:<br>/    | Status:<br>PLANNING | This drawing is copyright of Cover Storey Architects LLP<br><br>All dimensions must be verified on site prior to construction<br><br>Do not scale this drawing except for planning application purposes |
| Drawing name:<br>Existing Elevations - Sheet 1 of 2      | Scale @ A1<br>1:100 @ A1 | Drawn by<br>JB      | Checked by<br>DJS | Date<br>16/08/2017  |   |

**Cover Storey**  
Architects

Cover Storey Architects LLP  
The Studio, 18 St Georges Avenue, Havant, PO9 2RX  
Tel: 02392 006299 info@coverstorey.co.uk www.coverstorey.co.uk