



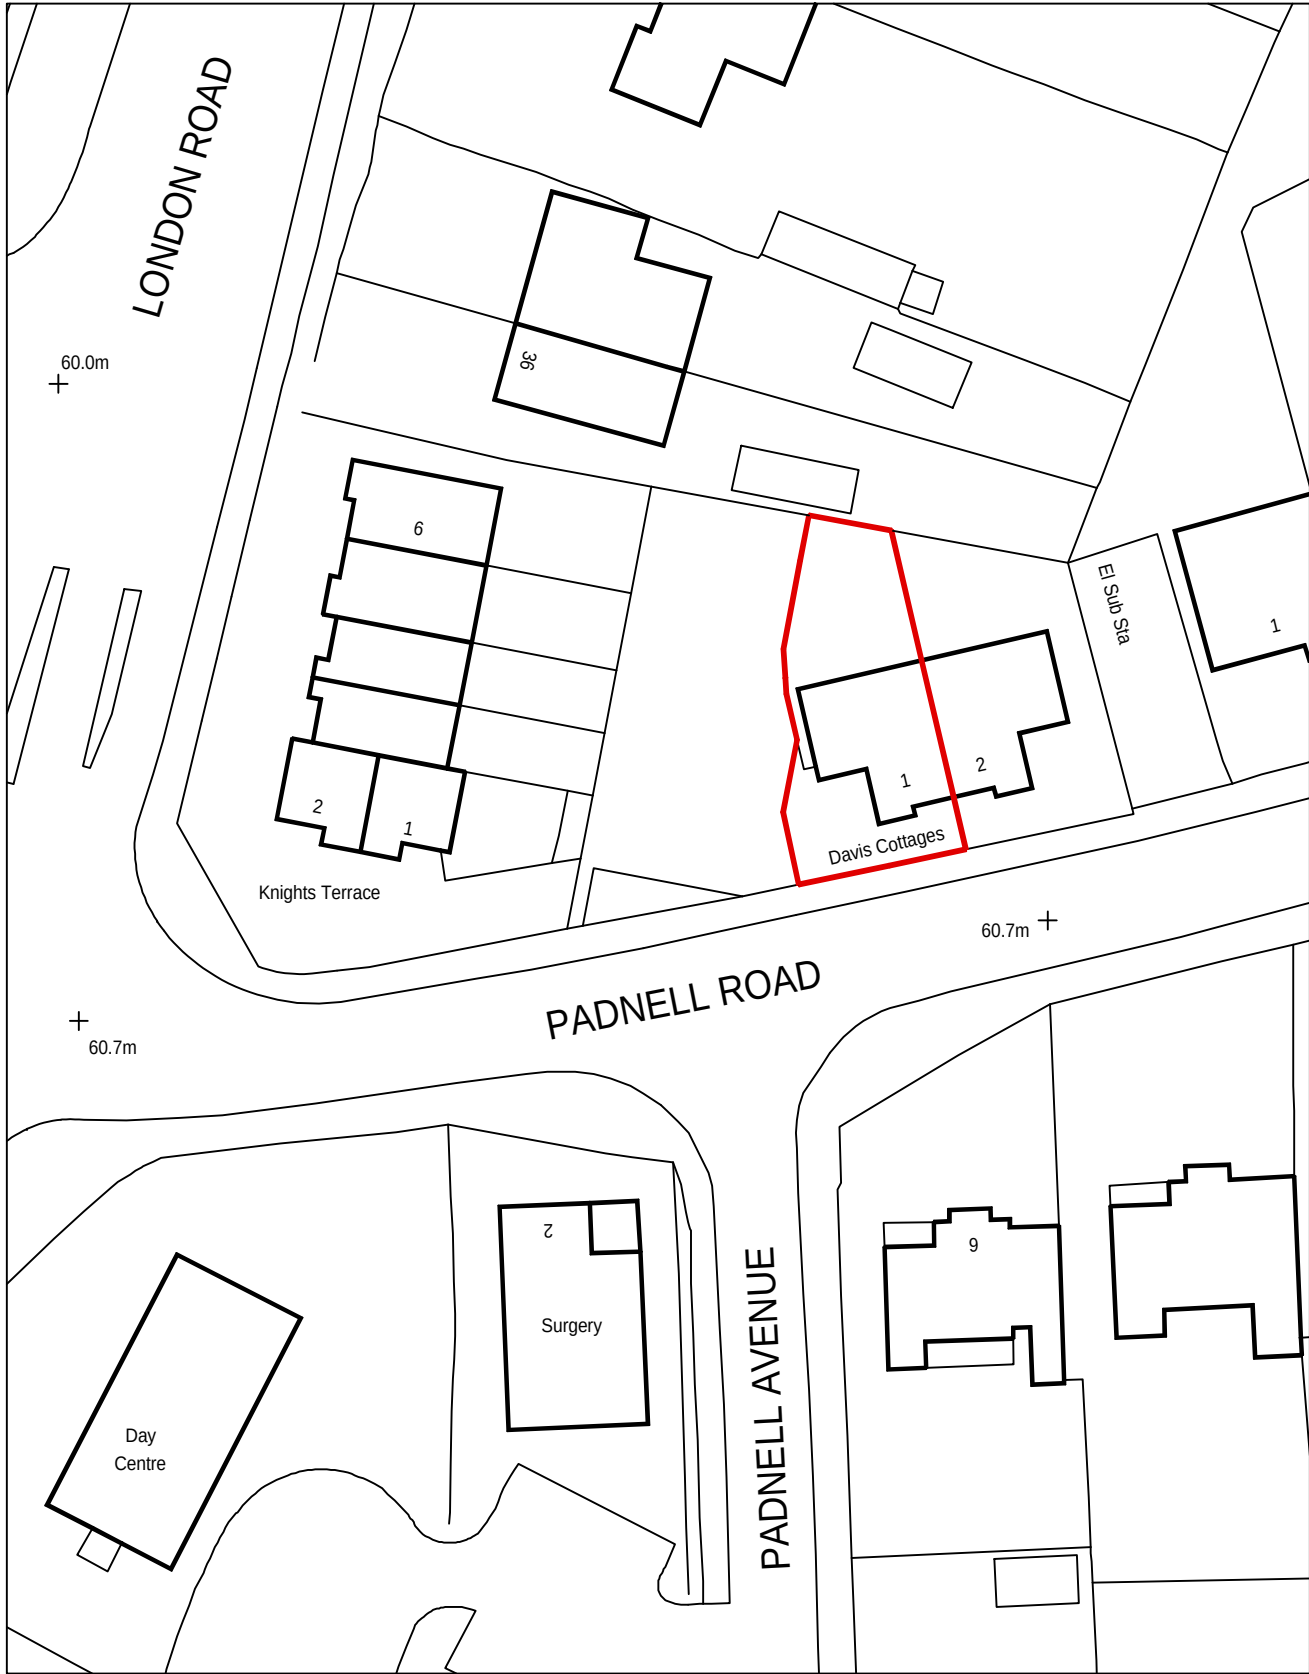


Ordnance Survey (c) Crown Copyright 2017. All rights reserved. Licence number 100020449

Existing Block Plan 1:500

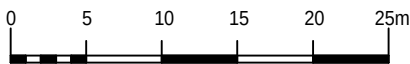

Ordnance Survey (c) Crown Copyright 2017. All rights reserved. Licence number 100020449

Location Plan 1:500

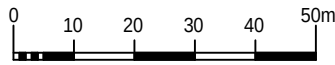

This drawing is the copyright of the Architect and must not be reproduced without permission, except by the Local Planning Authority for planning purposes.

Figured dimensions to be taken in preference to scaled.
Dimensions to be checked on site before work commences.
No deviation from this drawing will be permitted without the prior written consent of the Architect.
Ground floor slabs, foundations, structure, etc., and all work below ground is shown provisionally and inspection of ground conditions is essential prior to work commencing.
Reassessment is essential when the ground conditions are apparent and redesign may be necessary in the light of soil conditions found.
The responsibility for establishing the soil and subsoil conditions rests with the Contractor.

drawing
EXISTING BLOCK & LOCATION PLANS

project
PROPOSED SIDE EXTENSION OVER GARAGE
1 DAVIS COTTAGES, 1B PADNELL ROAD
COWPLAIN, WATERLOOVILLE, HANTS PO8 8DZ

revisions				date	sheet size
drawing no.	rev.	date	scale(s)		
21703/101		OCT 2017	1:500, 1:1250		A3
client					
MR. & MRS. WEEKS					
project					
PROPOSED SIDE EXTENSION OVER GARAGE 1 DAVIS COTTAGES, 1B PADNELL ROAD COWPLAIN, WATERLOOVILLE, HANTS PO8 8DZ					
Jeffrey Douglas Chartered Architect					
114 Havant Road Hayling Island Hampshire PO11 0LJ Tel: (023) 9246 8889 E-mail: jdd@jeffreydouglas.co.uk					