





East Elevation Proposed 1:100

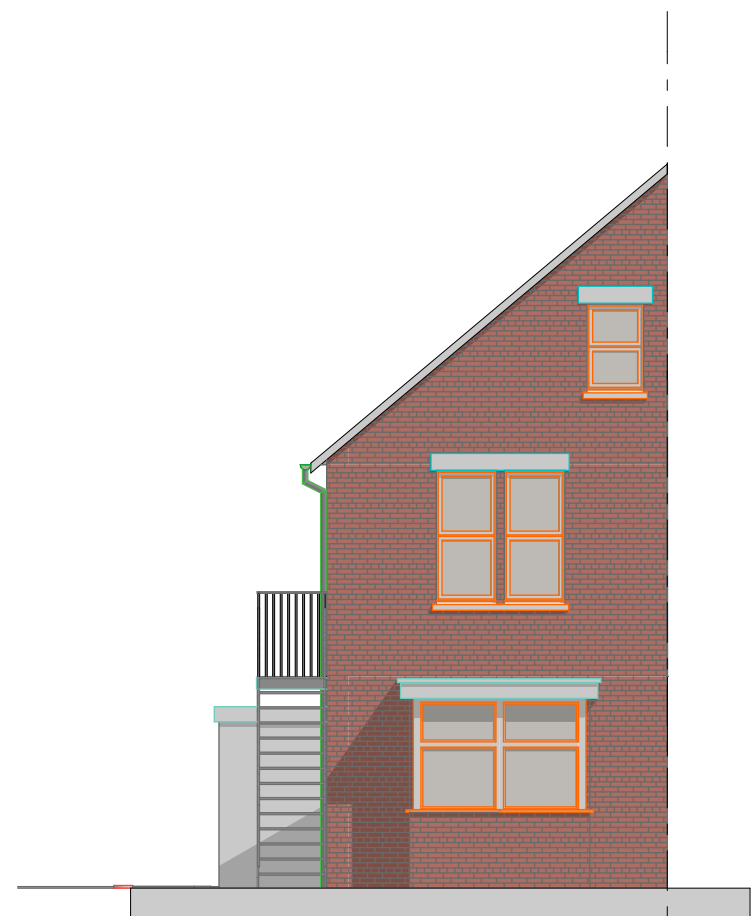


Side South Elevation - All Proposed 1:100

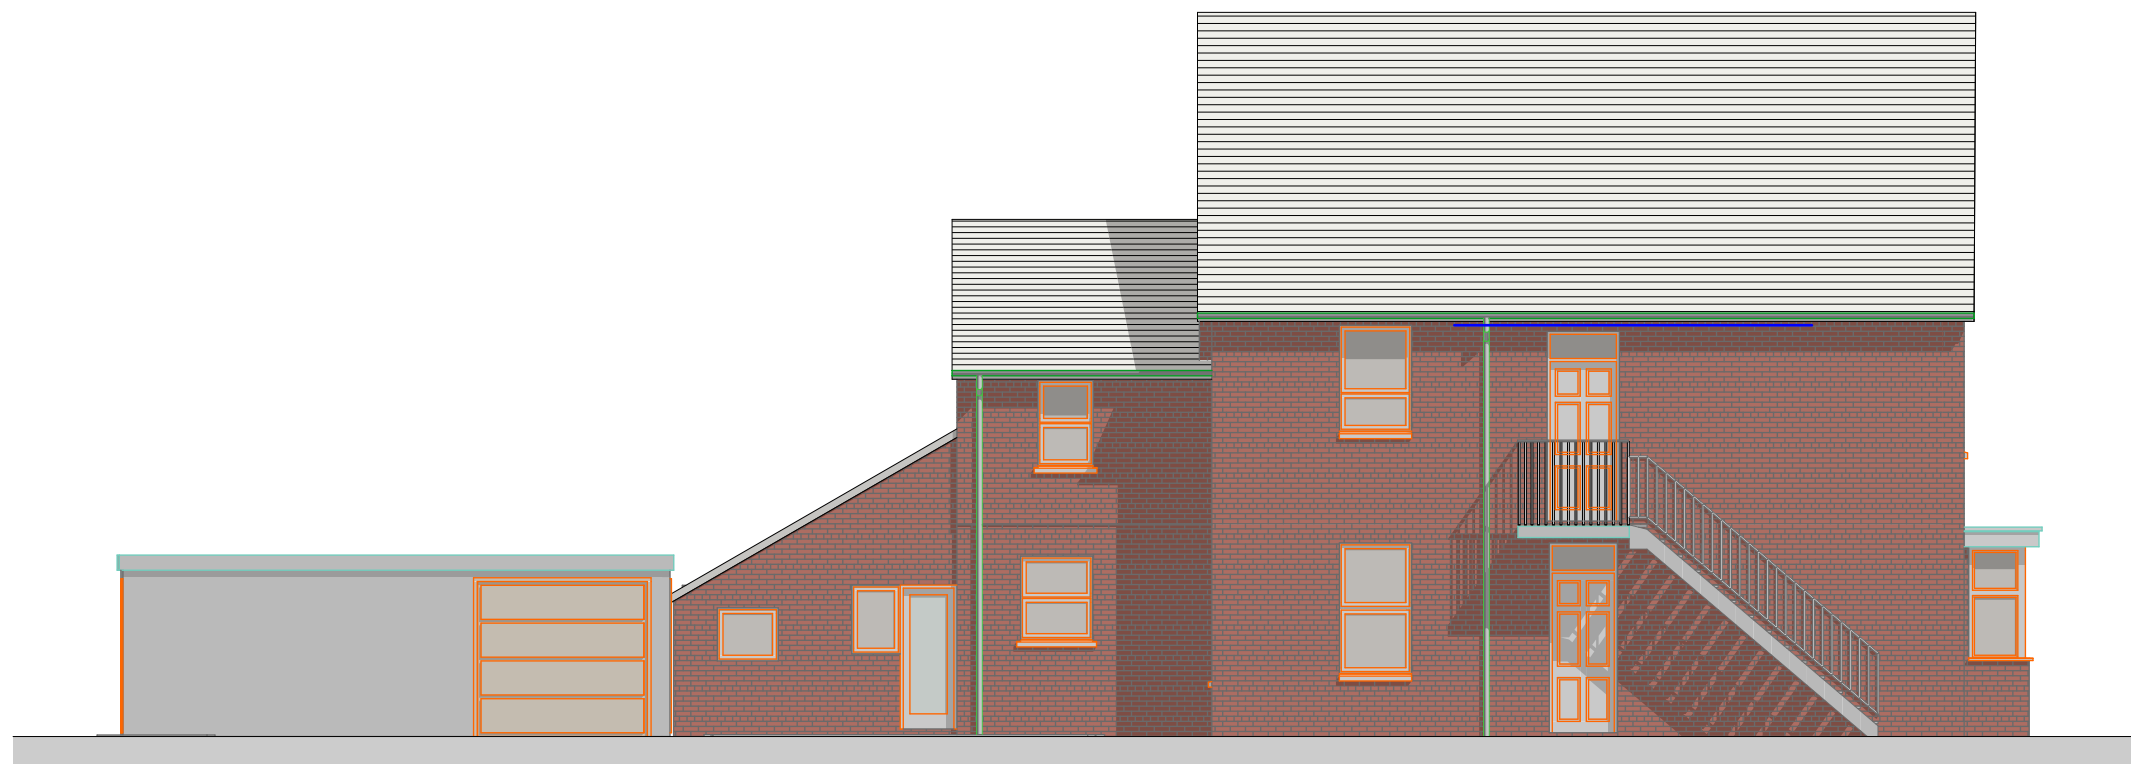


West Elevation Proposed 1:100




Garage N Elev Proposed 1:100

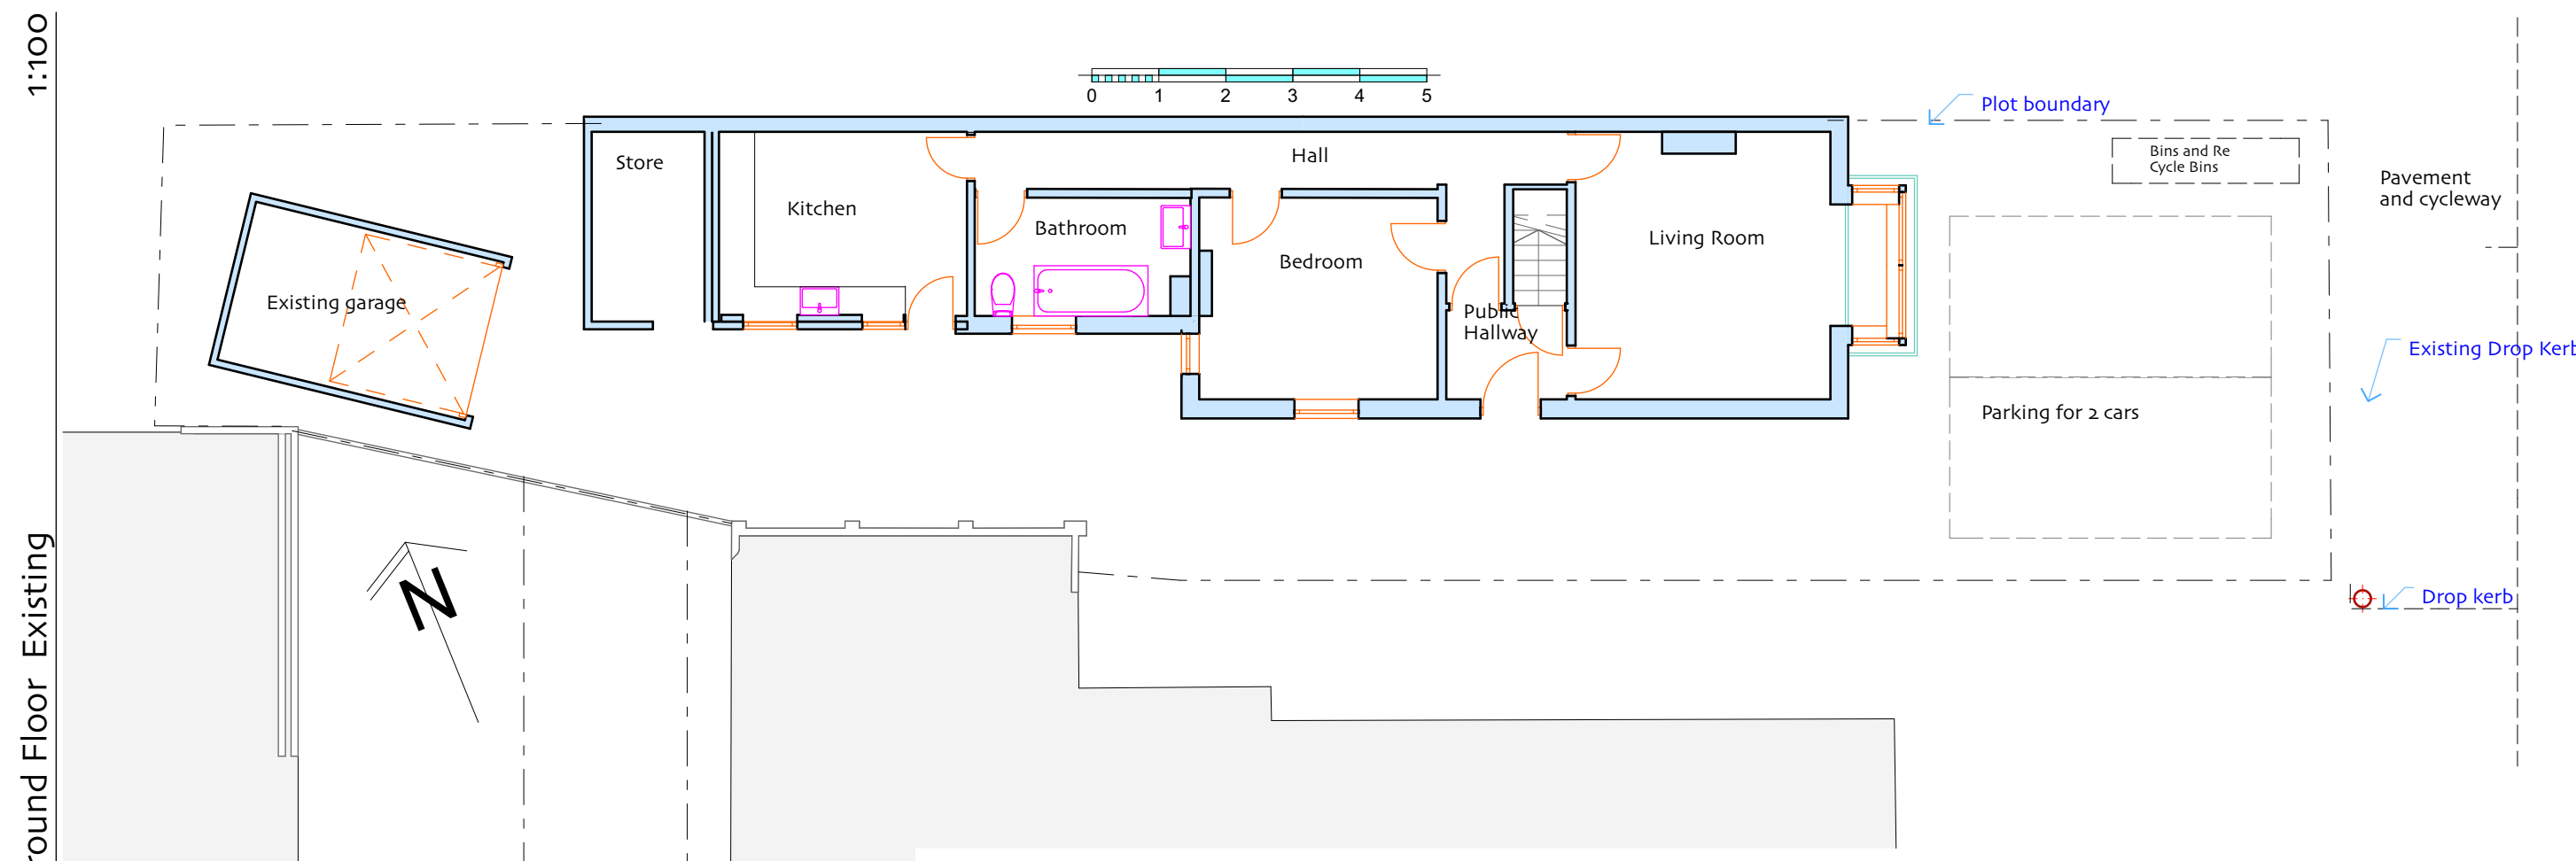


Site and Ground Floor Existing 1:100

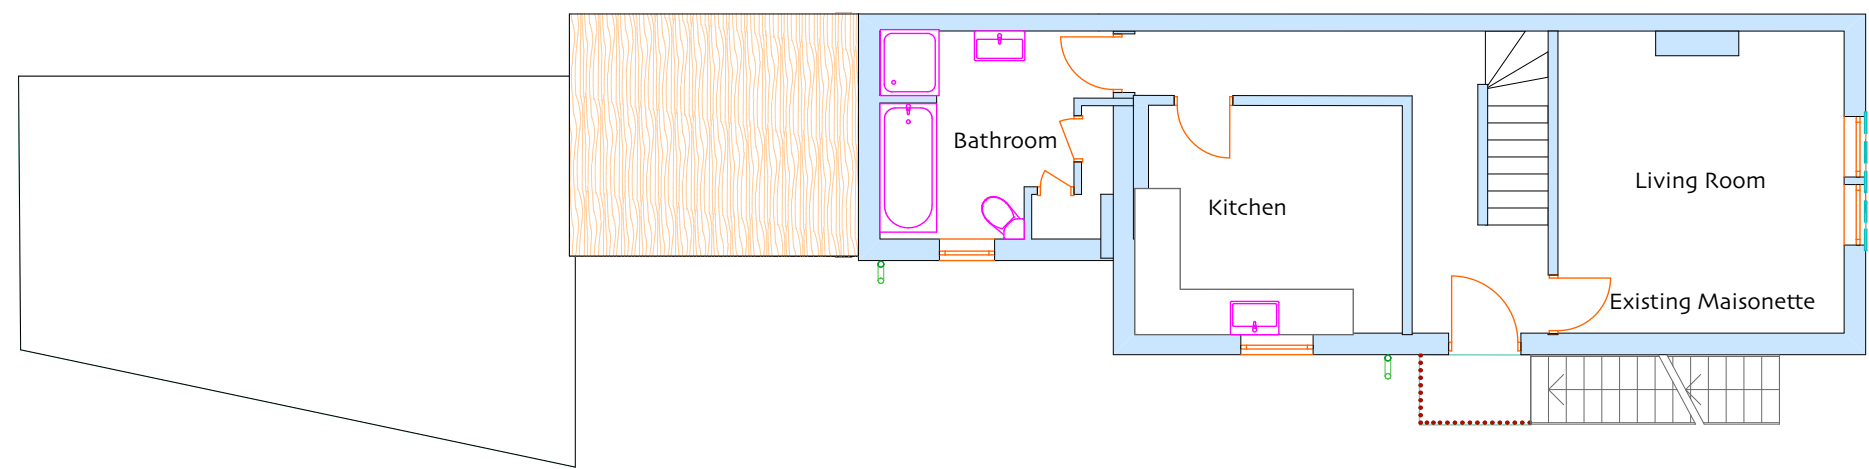

1. First Floor Proposed 1:100

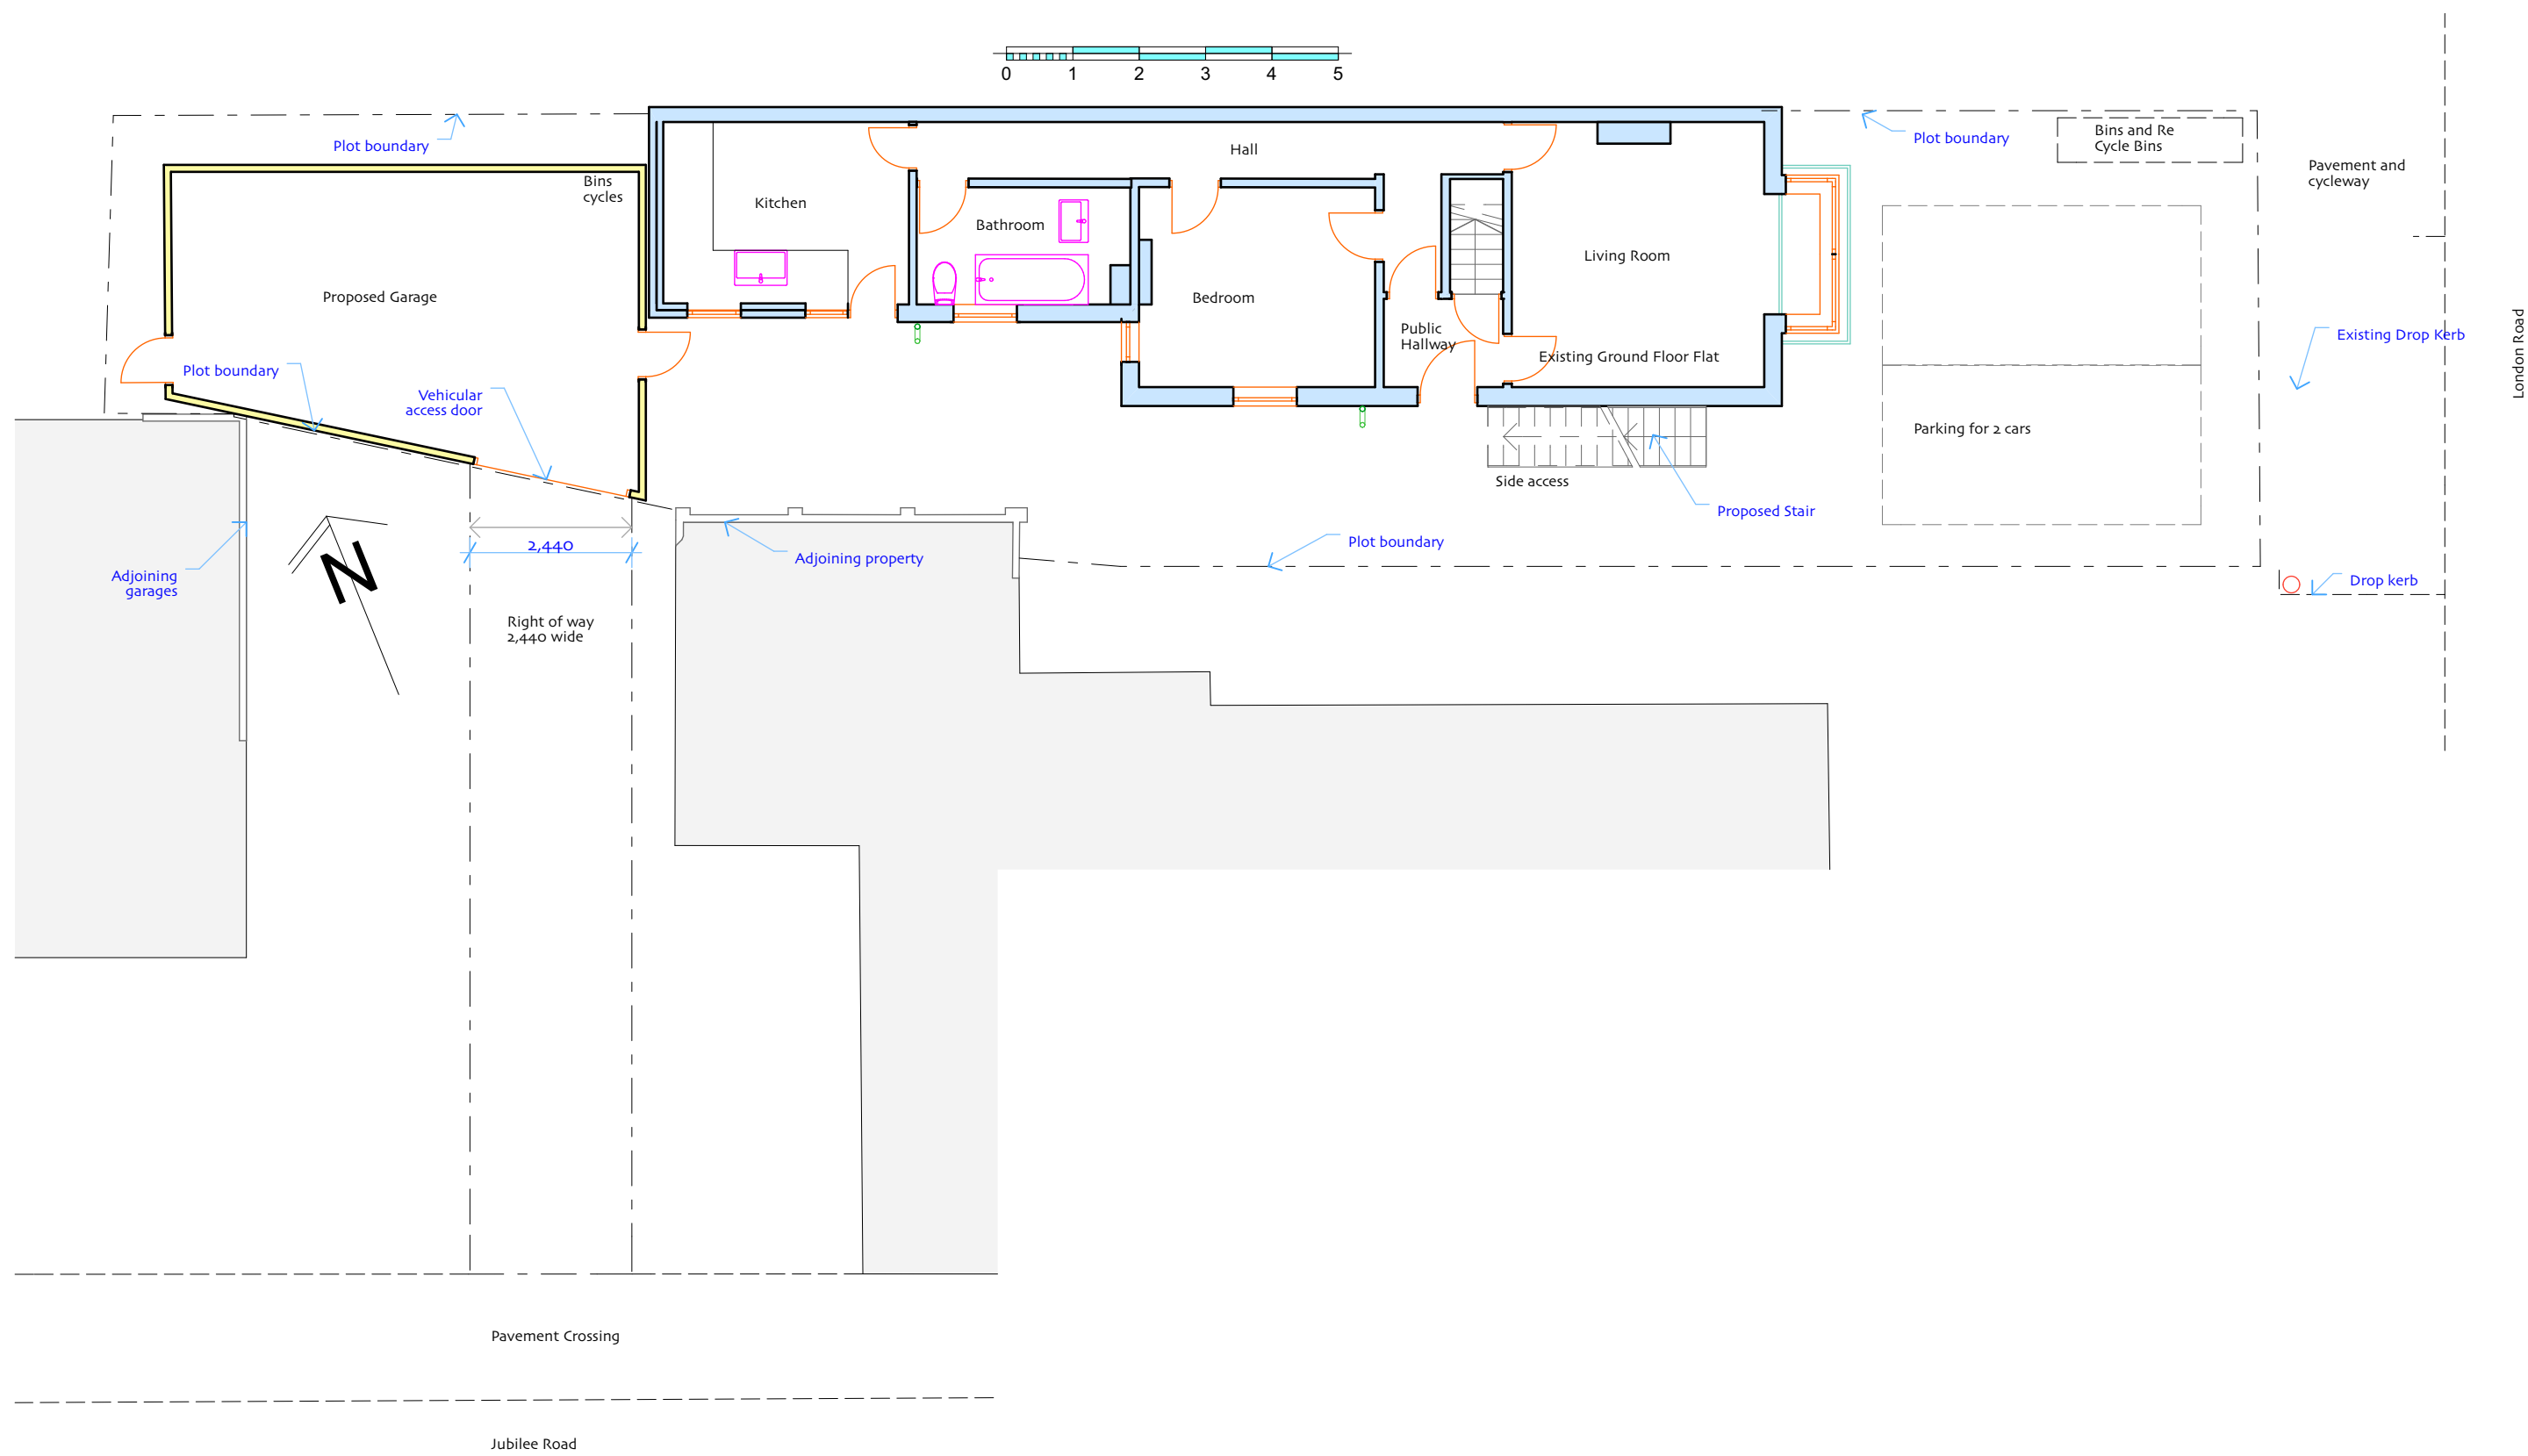

Site and Ground Floor Proposed 1:100

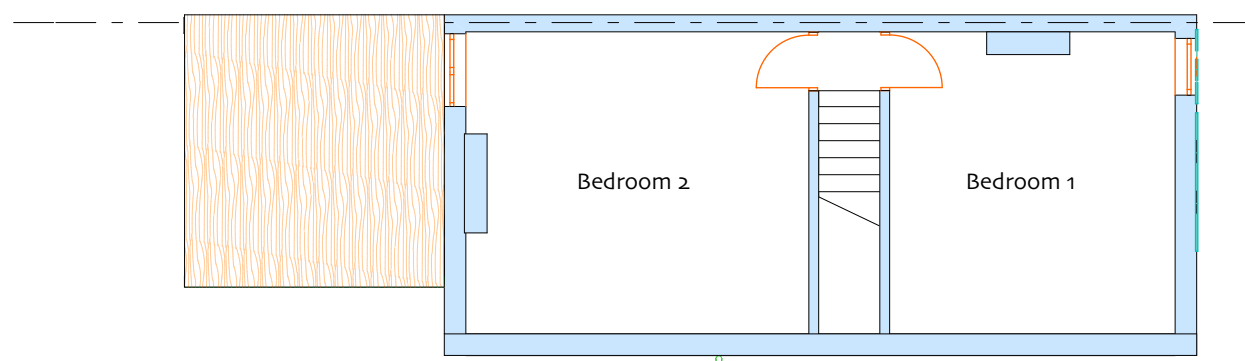

2. Second Floor Existing and Proposed 1:100

