




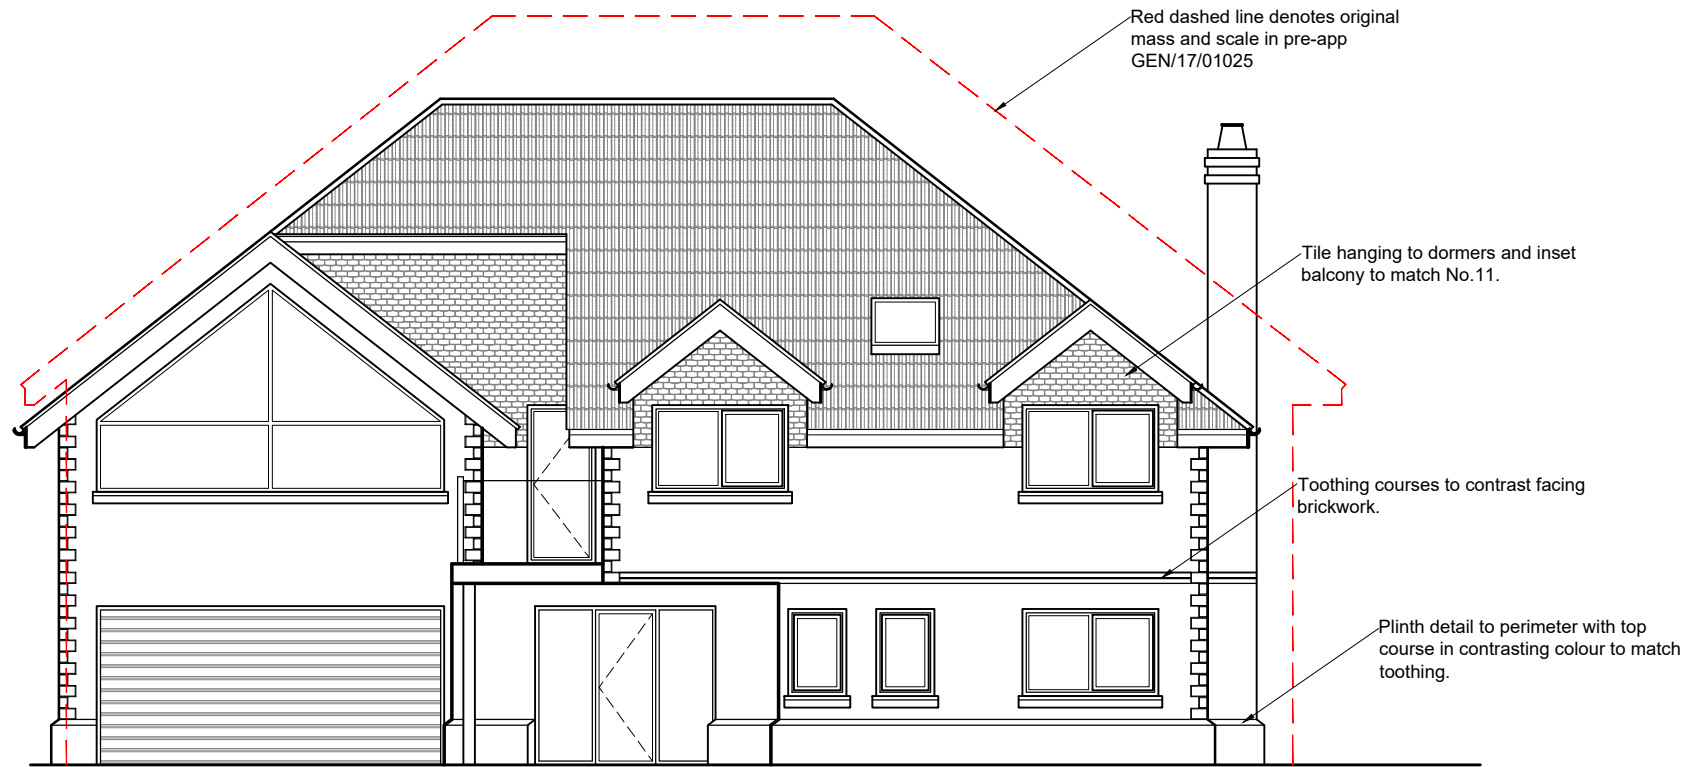


SOUTHERN ELEVATION

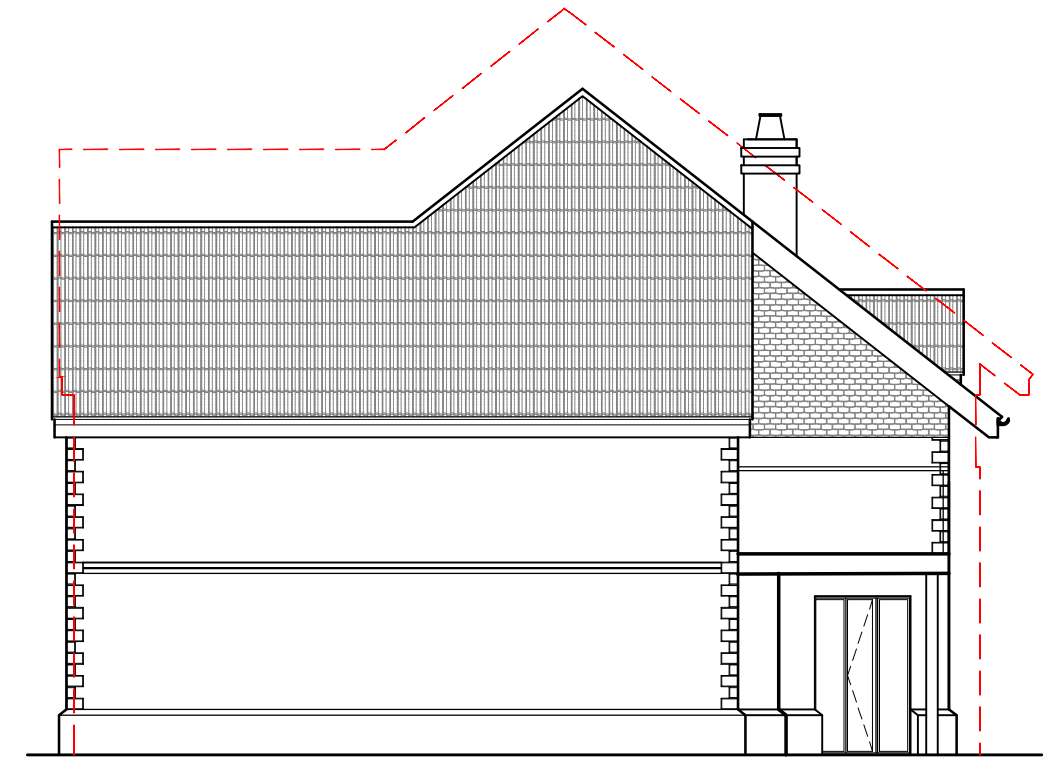

WESTERN ELEVATION

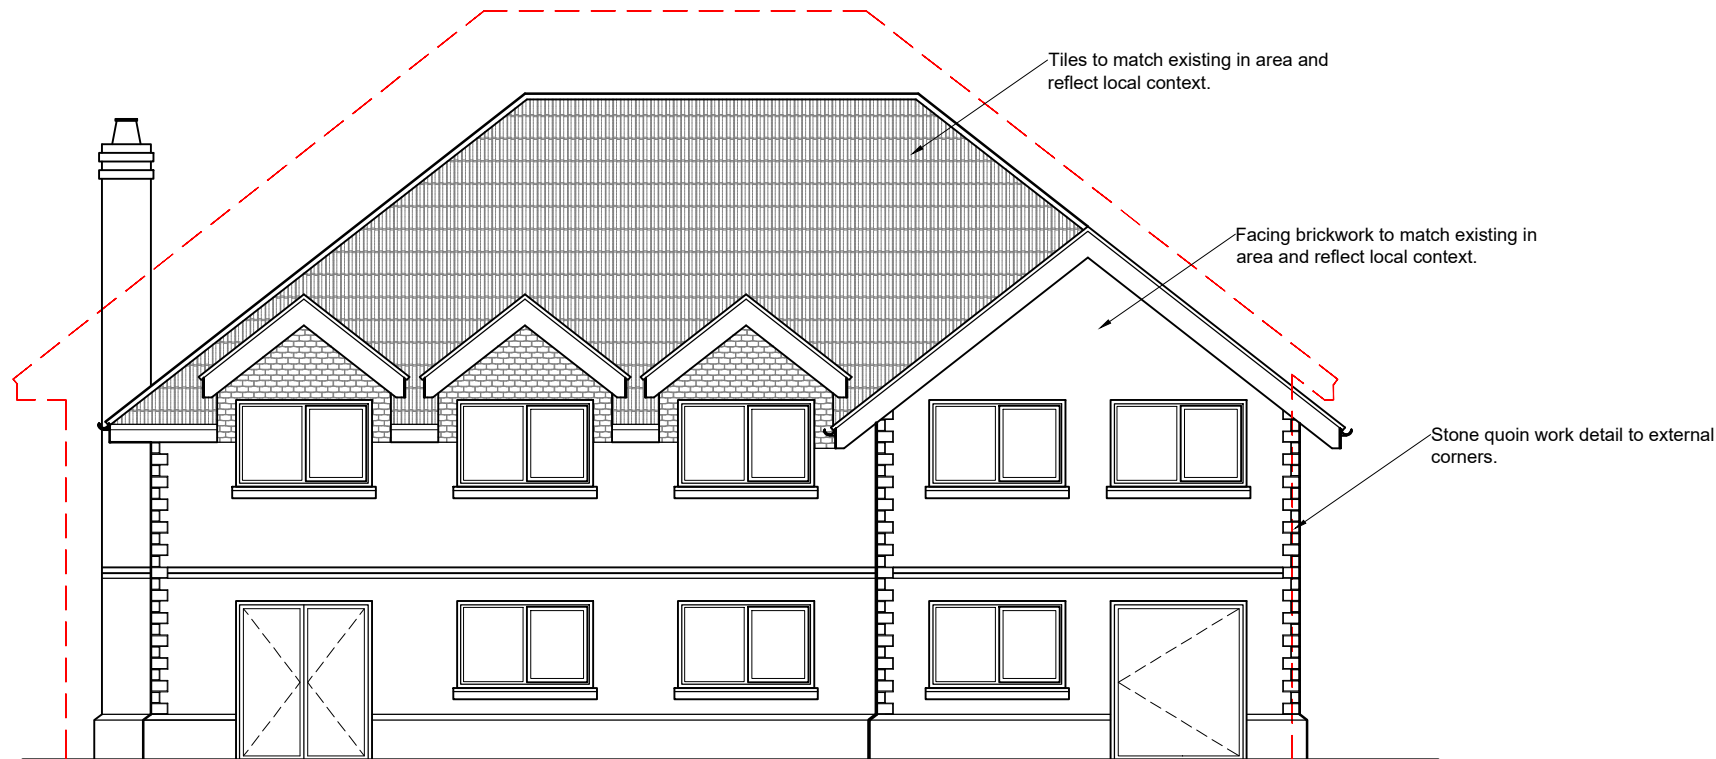

NORTHERN ELEVATION

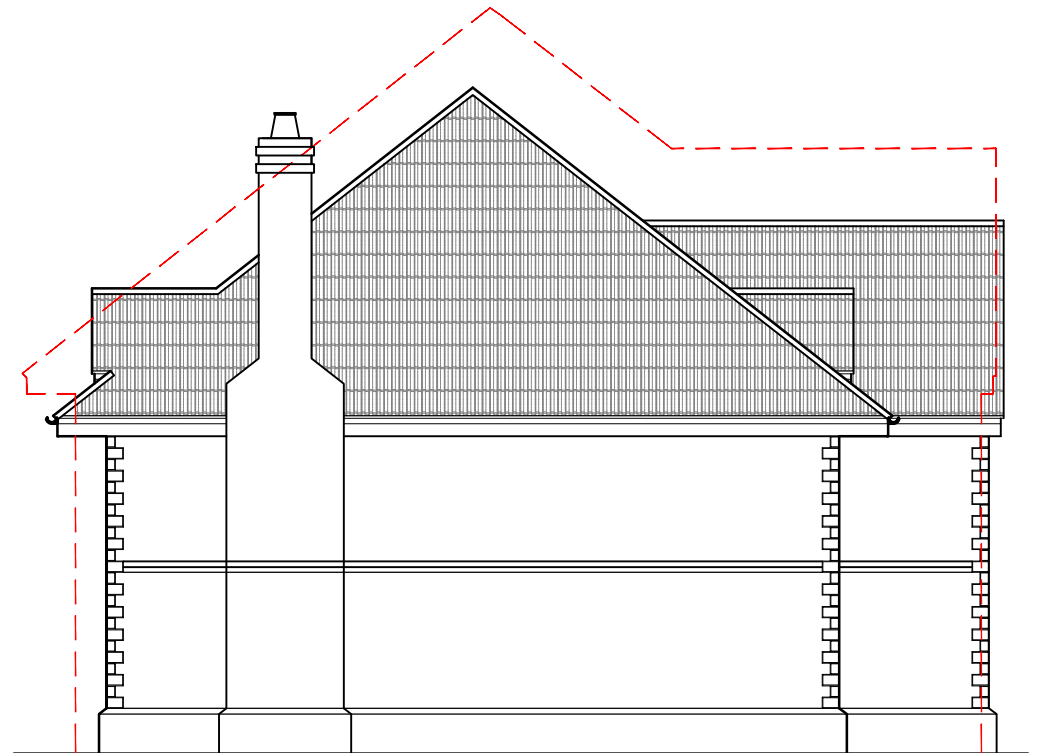

EASTERN ELEVATION



K NIGHT ARCHITECTURAL DESIGN K.A.D. Ltd. Ground Floor Suite 94 Richmond Court Botley Road Southampton SO31 1BA M: 07801 346479 T: 01489 660194 E: ian@k-a-d.co.uk W: www.k-a-d.co.uk		Project	
		11 WARBLINGTON ROAD EMSWORTH PO10 7HE	
Client		Scale	Date
TIM FRENCH		1:100@A3	OCT 2017
Drawing	Project no.	Sequential	Bldg/Floor
PROPOSED ELEVATIONS	KAD	04	A
			Detail
			PE
			Rev
			D