


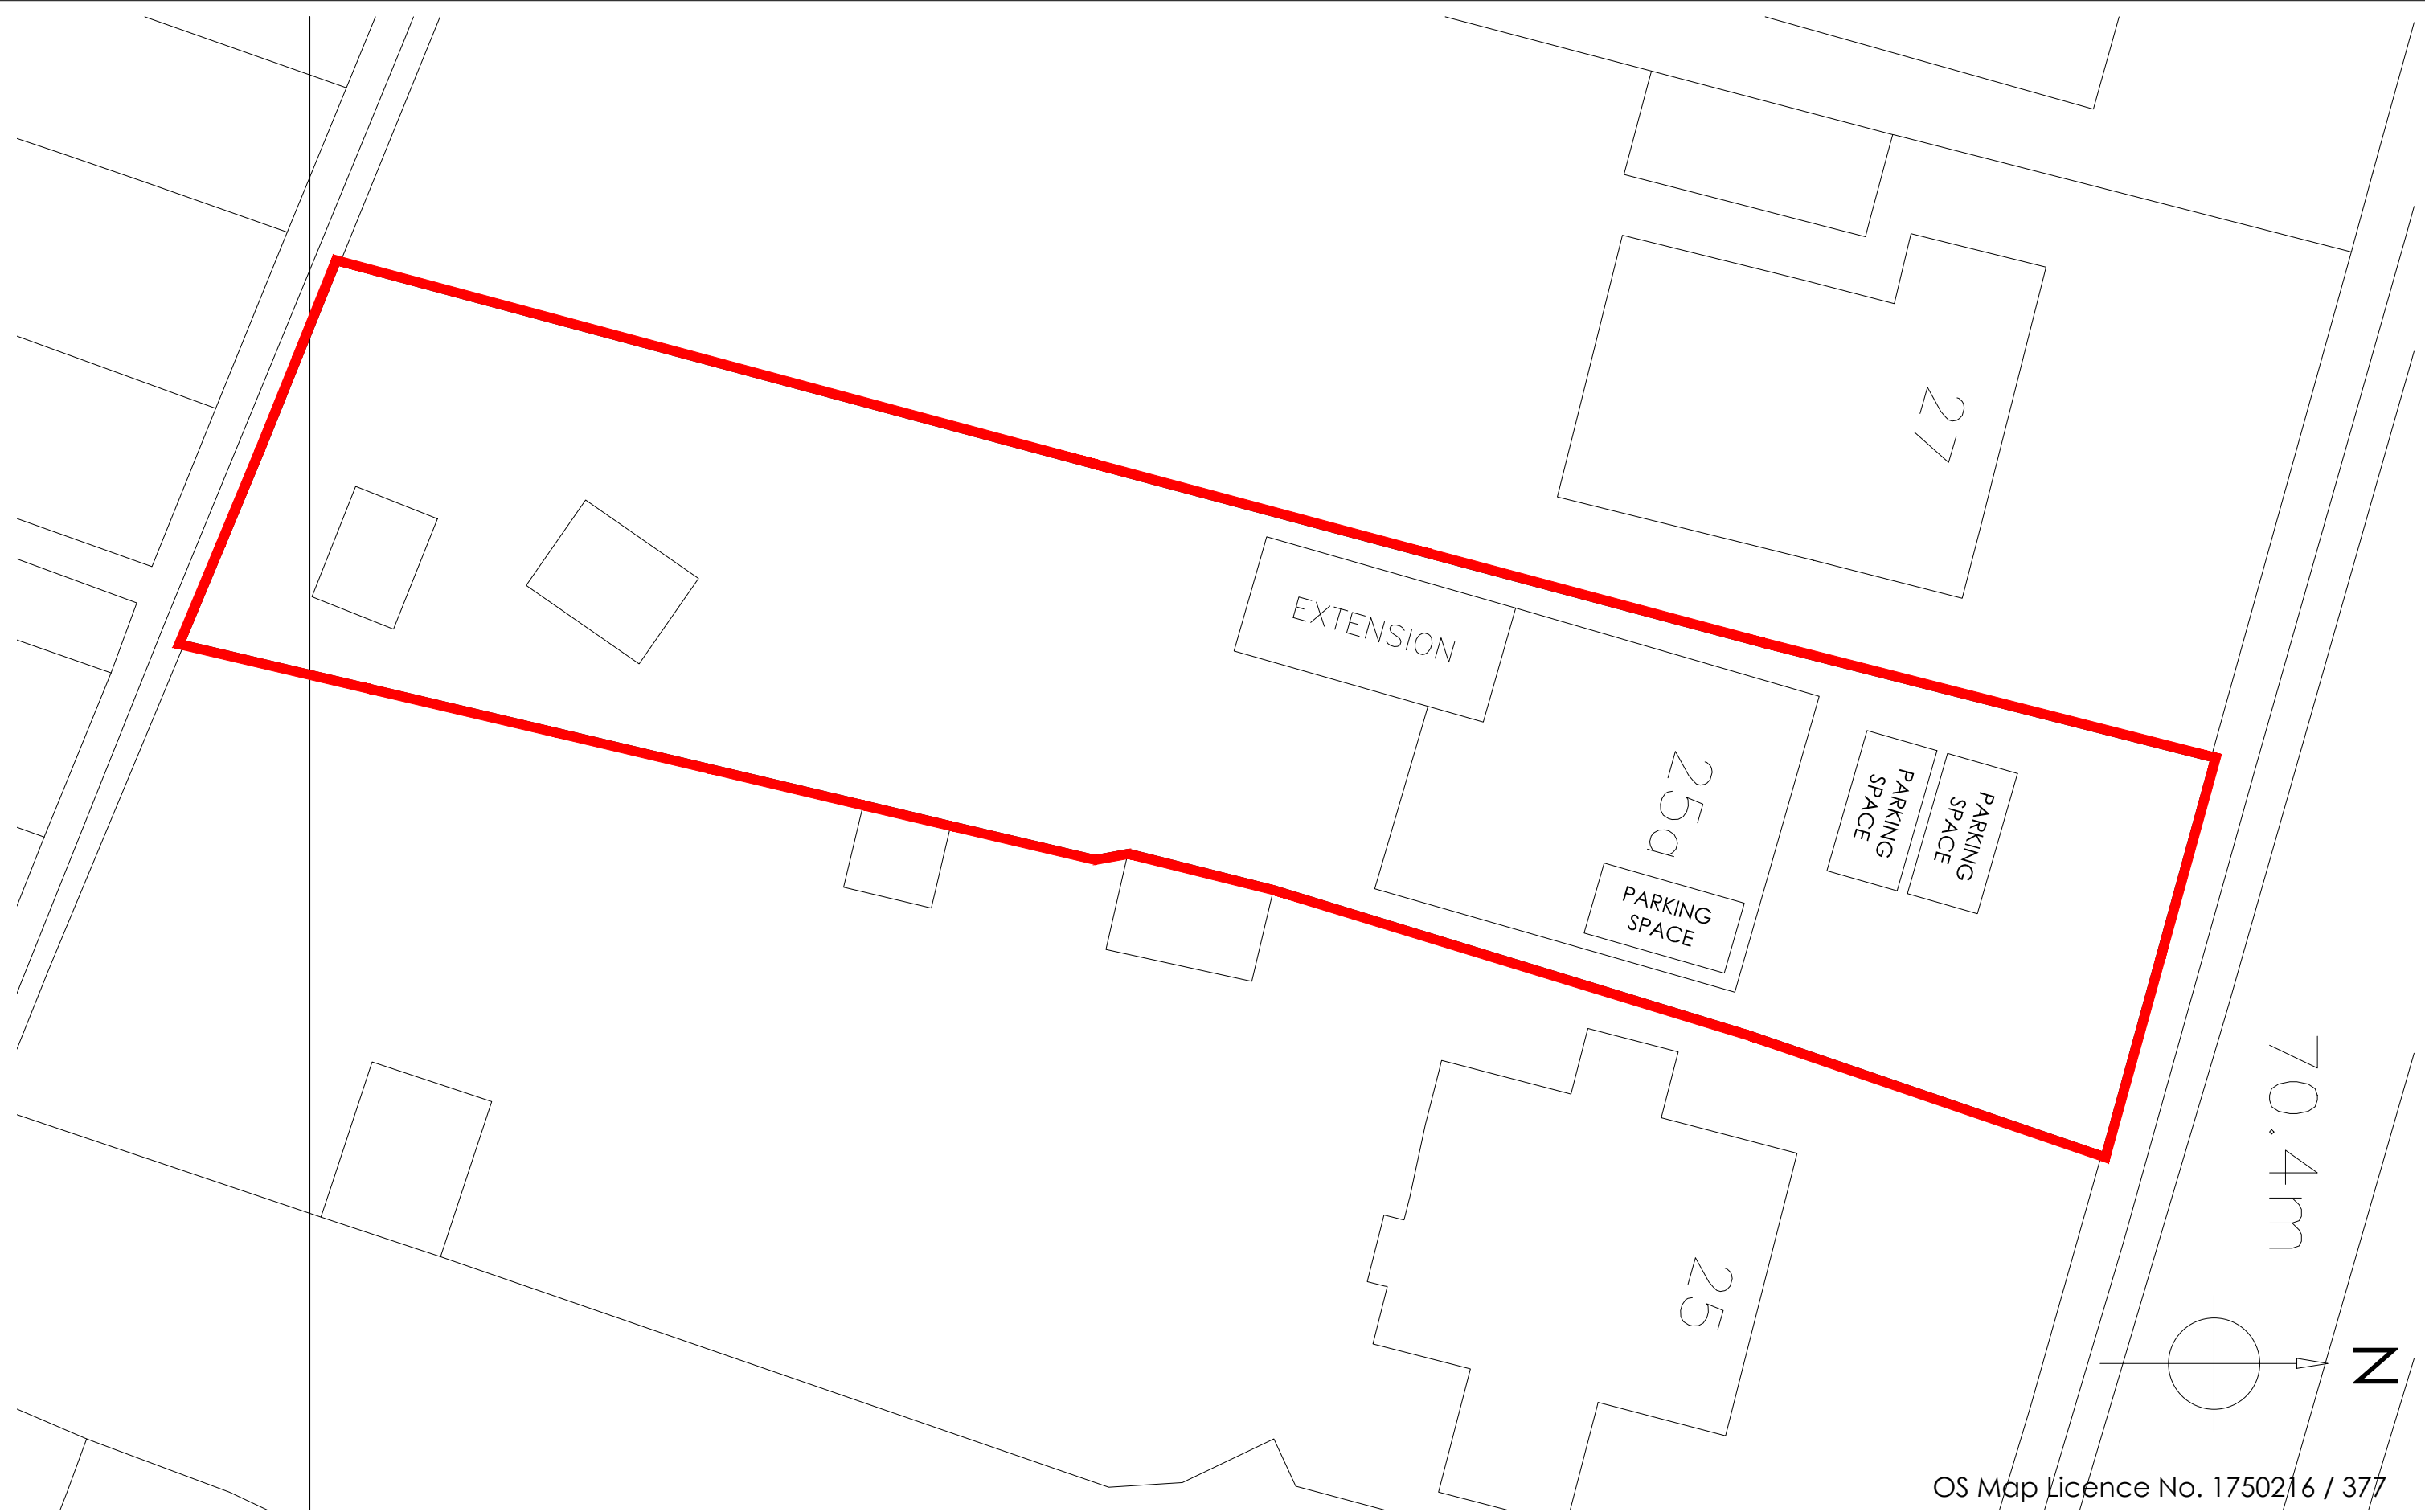

OS Map Licence No. 1750216 / 377

Copyright is reserved by GBS Designs and is issued on the condition that it is not copied or disclosed by or to any unauthorised persons without prior consent in writing from GBS Designs. All dimensions to be checked on site All structural elements to be specified by a suitably qualified structural engineer.	REV	DESCRIPTION	DRAWN	DATE
	-	Initial design	GBS	20.10.16
	A	Initial building regulations details added	GBS	01.03.17
	B	Revisions to scheme and building regulations	GBS	08.03.17
	C	Extension made longer/deeper with associated changes to building regulations	GBS	23.01.18
Scale Bar 0510				
Drawing Ref		Drawing Title		
NESTOR 05		Rear extension at 25a Lovedean Lane		
Scale at A1		Scale at A3		
N/A		1:200		
Date		20 OCT 2016		
Drawn by		GBS		
		PO8 8HJ		



CAD - ARCHITECTURE - DESIGN

6 Shillinglee Waterloooville
Hampshire PO7 5RW
Tel 023 9225 8315
www.gbsimages.co.uk