


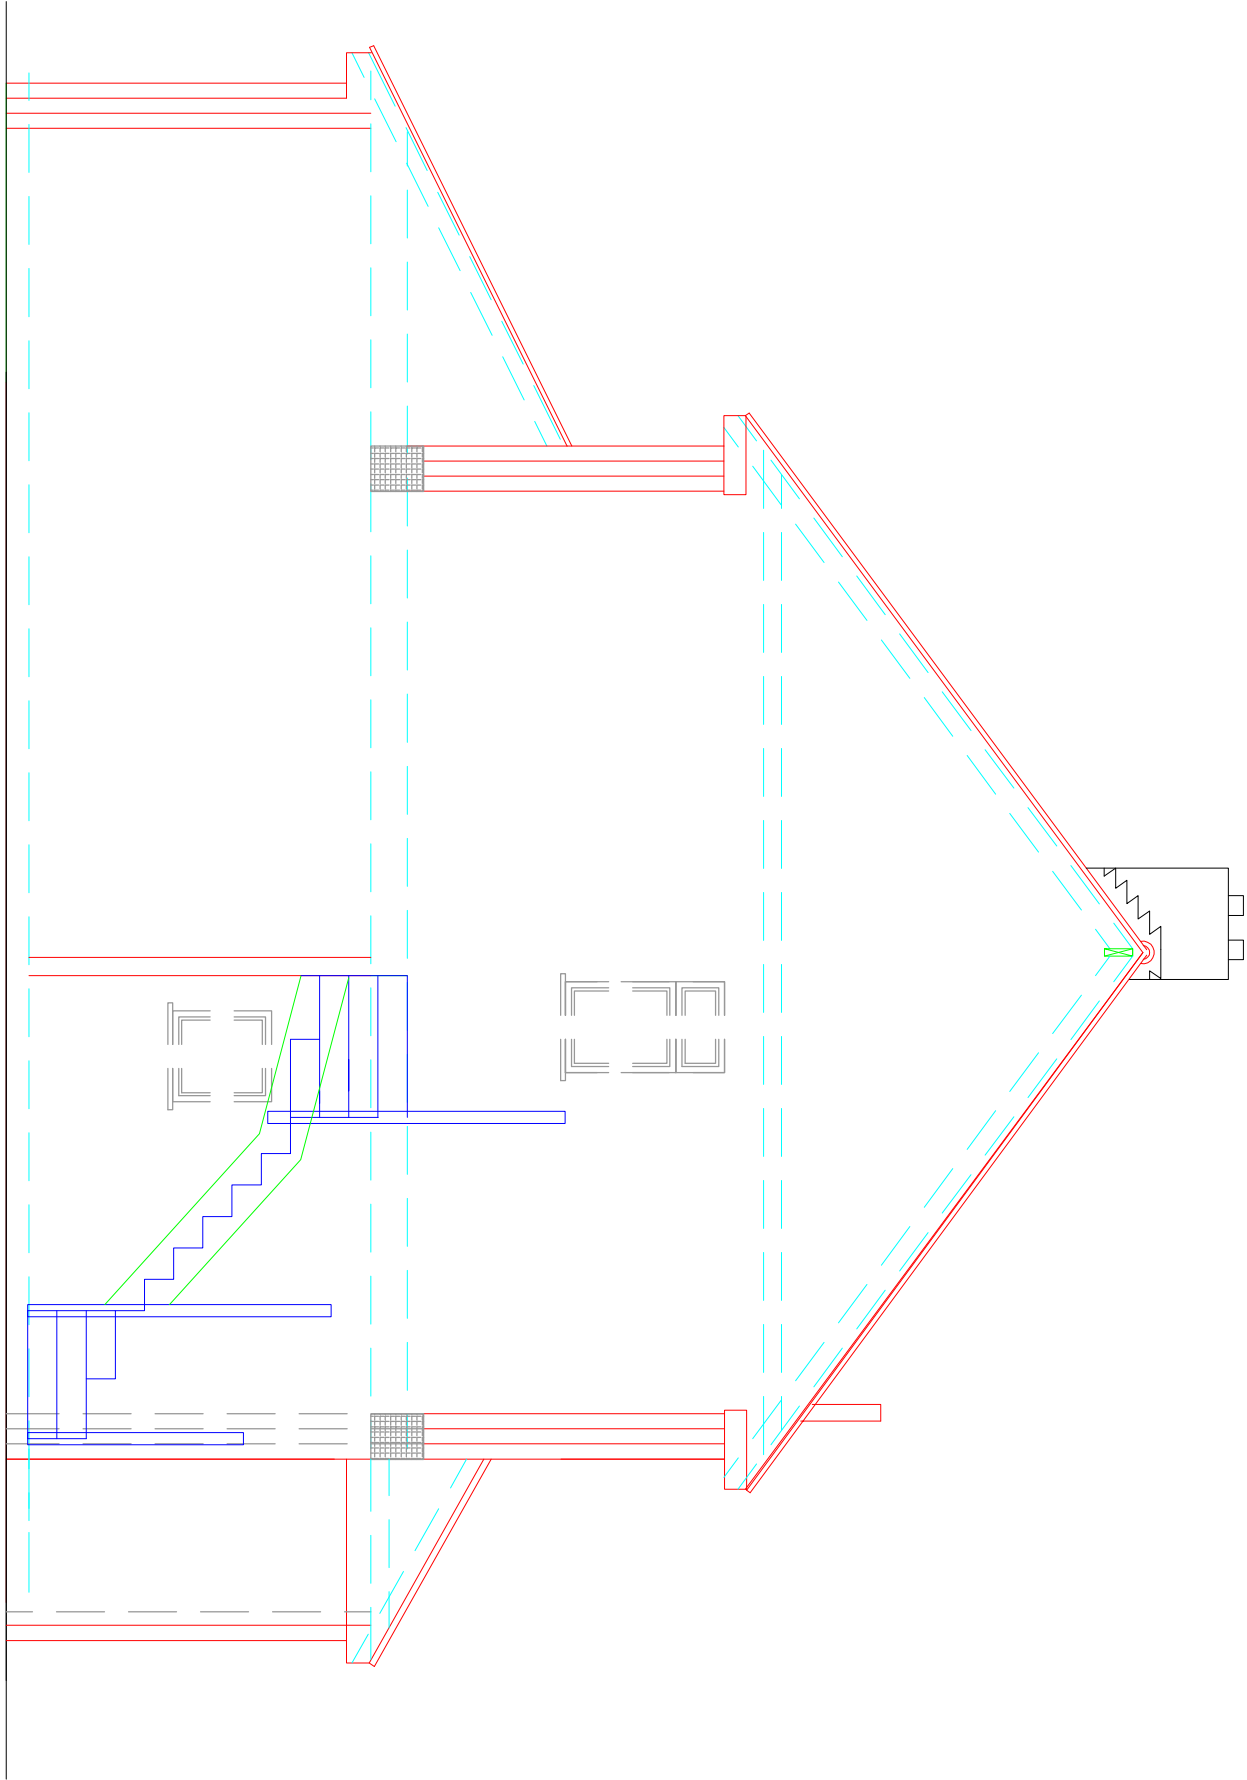

SECTION THROUGH
SCALE 1:50

MR&MRS ROBINSON 32 HIGHLAWN WAY HAVANT P09 5BP		DRAWING NUMBER: 106	DATE 21/9/17
TITLE: SECTION THROUGH		SCALE 1:50	