



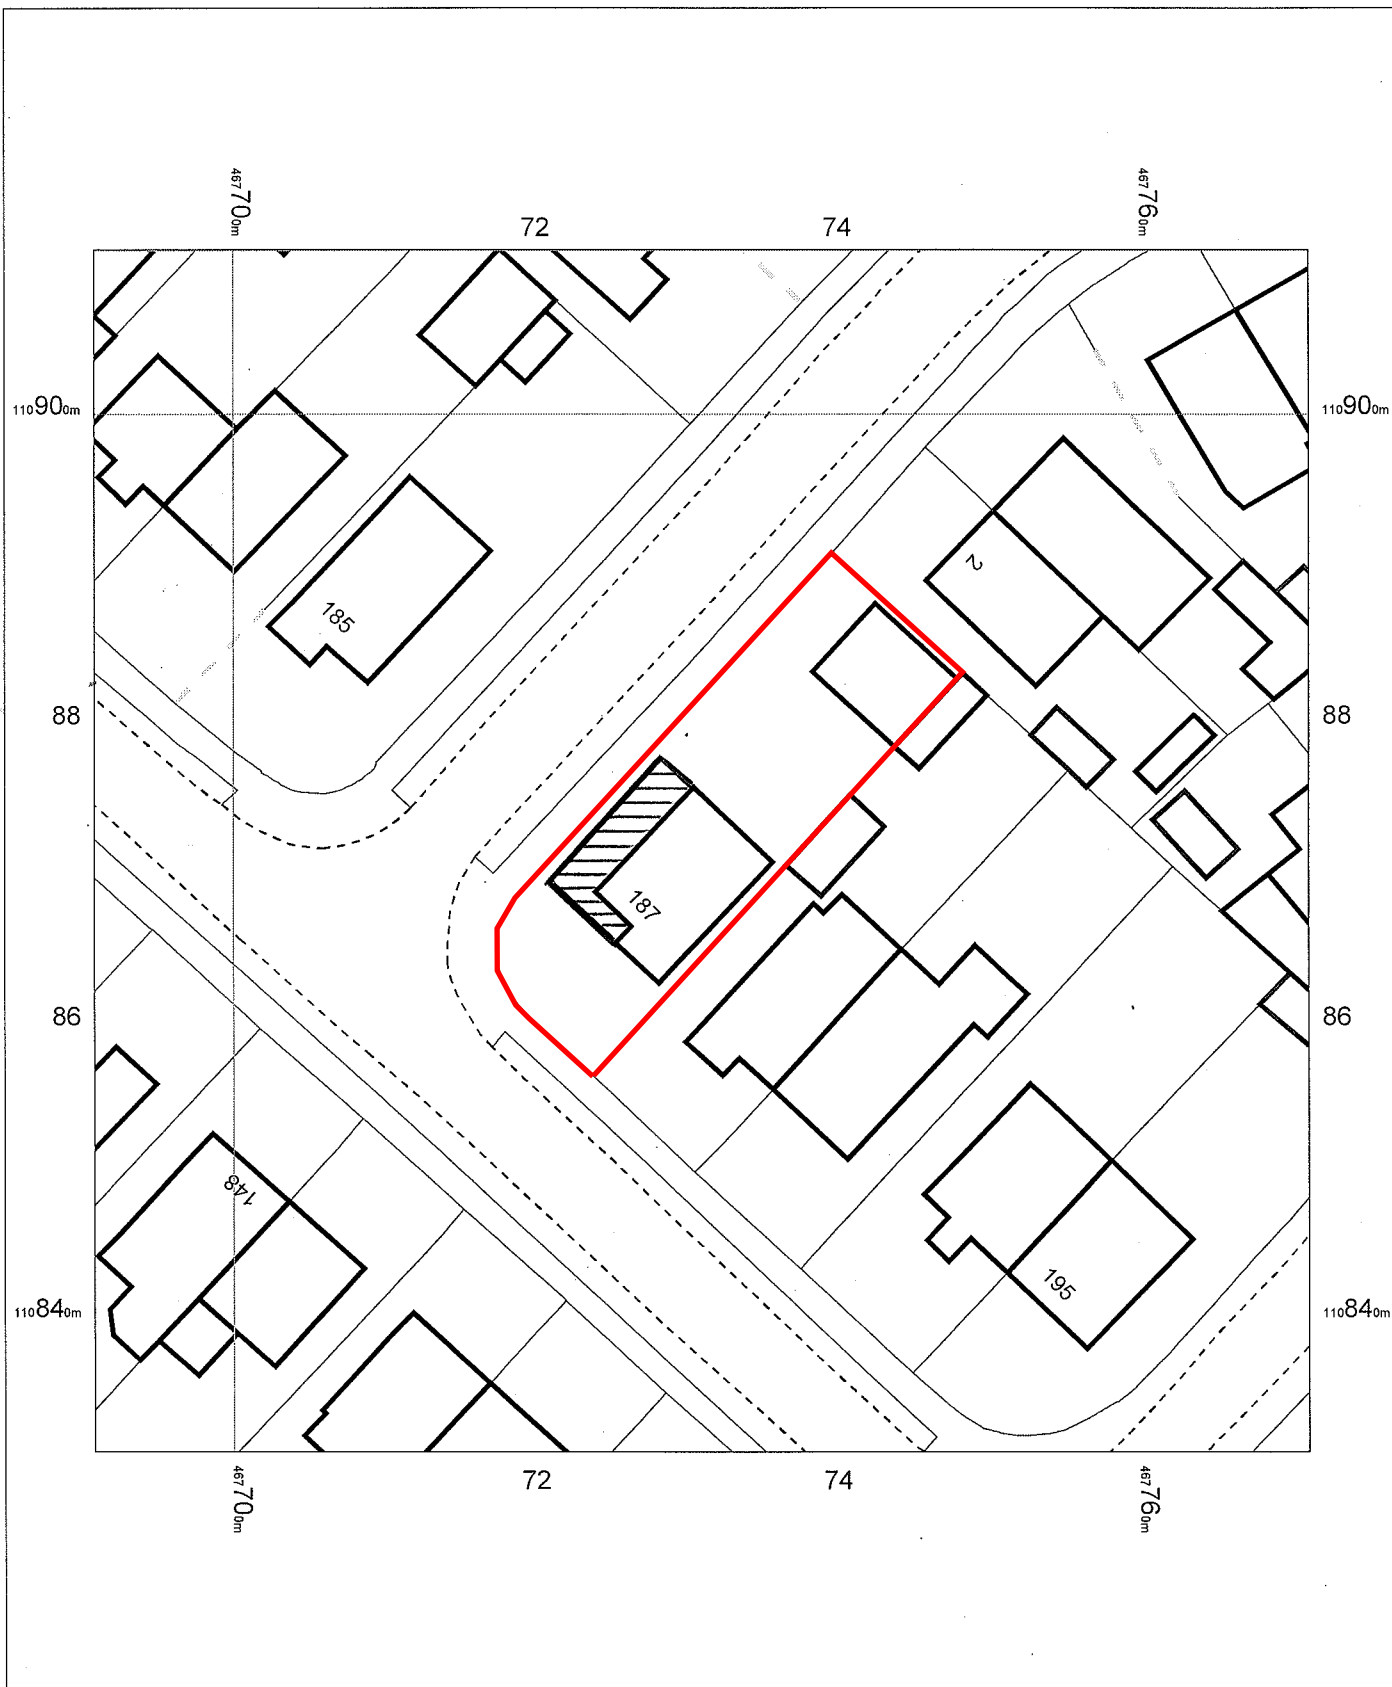

187 SILVERDALE DRIVE
WATERLOOVILLE
PO7 6DX

OS MasterMap 1250/2500/10000 scale
10 April 2017, ID: BW1-00615040
www.blackwellmapping.co.uk
1:500 scale print at A4, Centre: 467731 E, 110871 N
©Crown Copyright and database rights 2016 OS
100019980

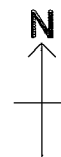

BLACKWELL'S
www.blackwellmapping.co.uk
TEL: 0114 268 7658
maps.sheffield@blackwell.co.uk