




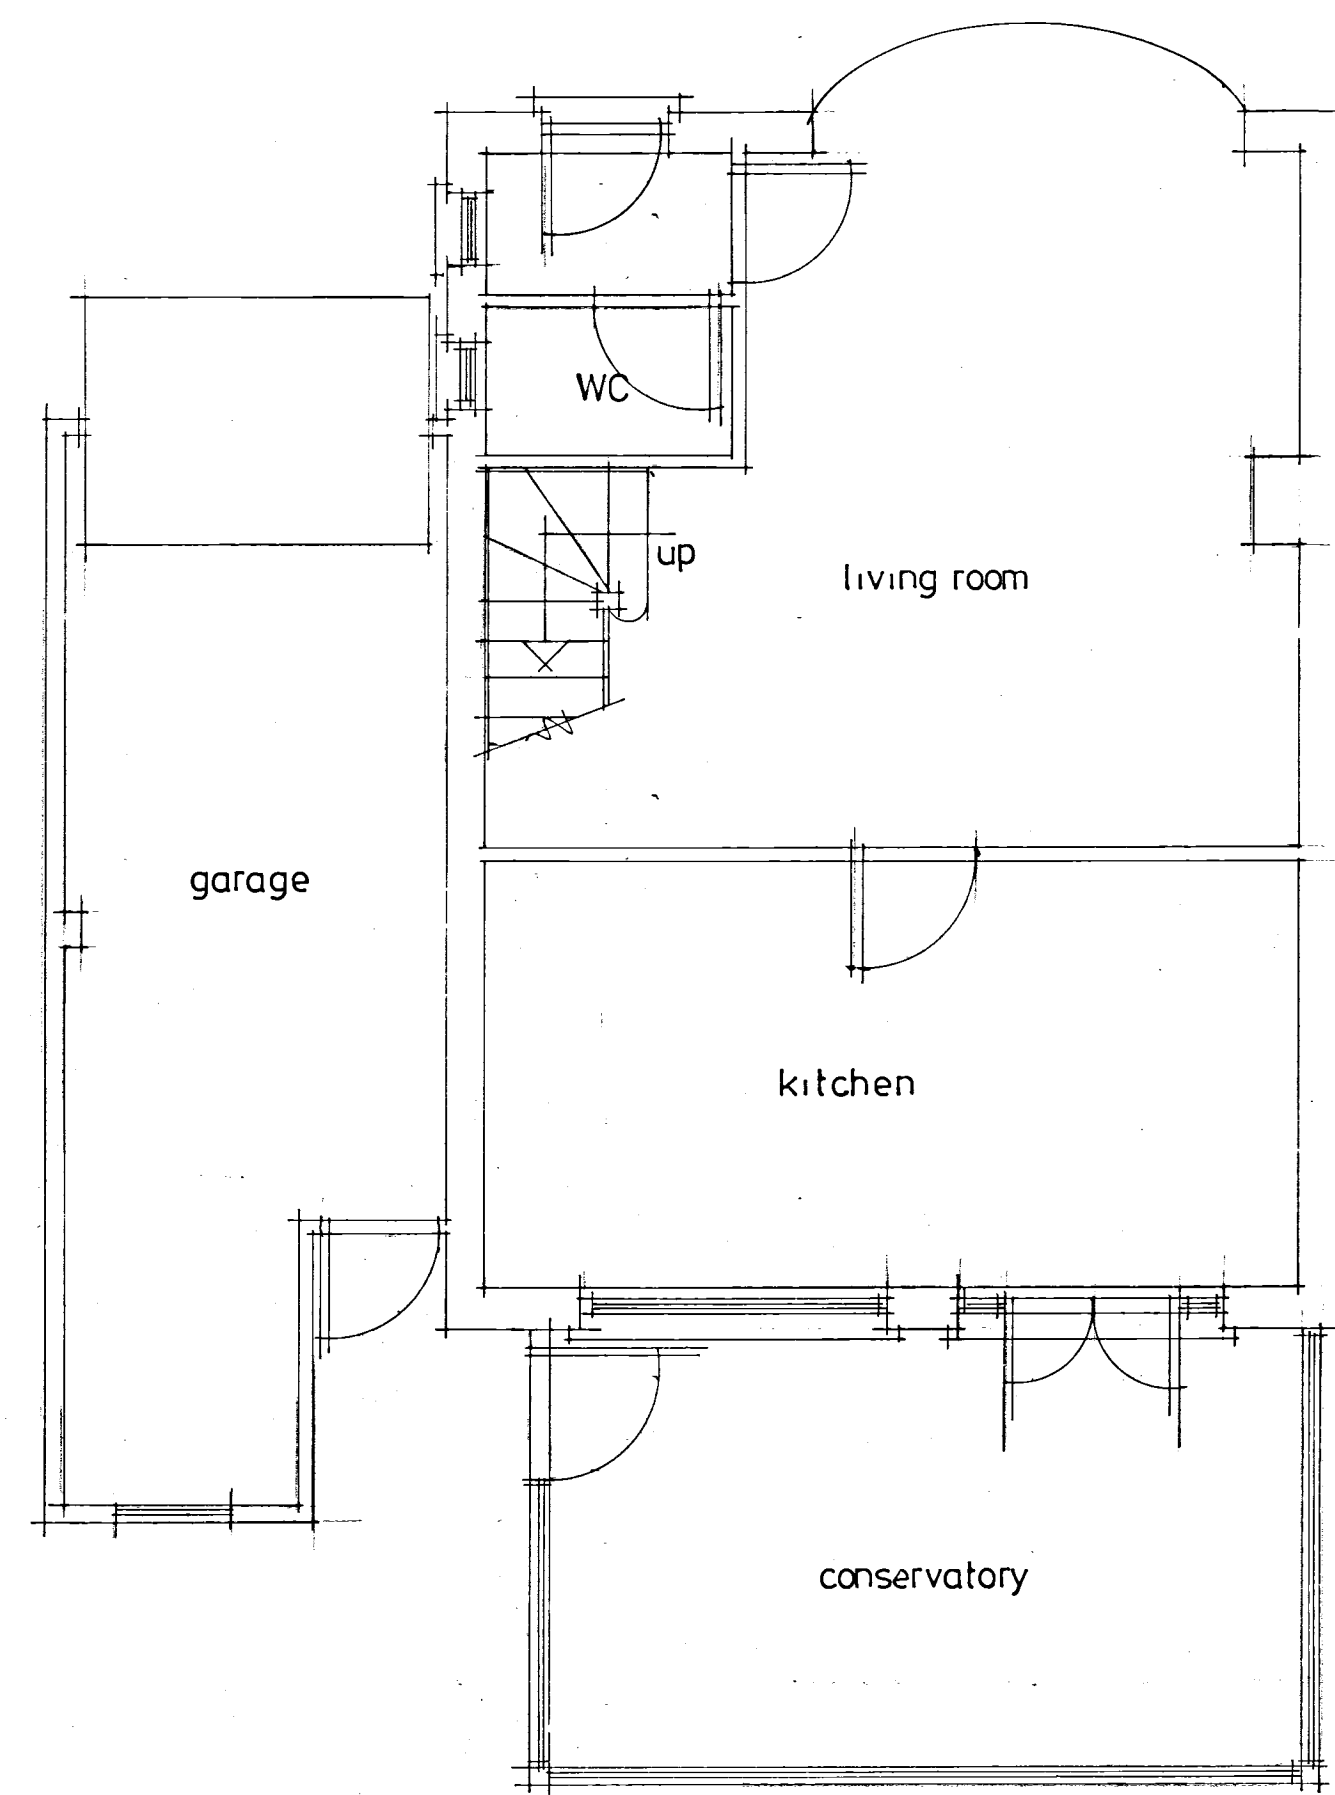


existing ground floor

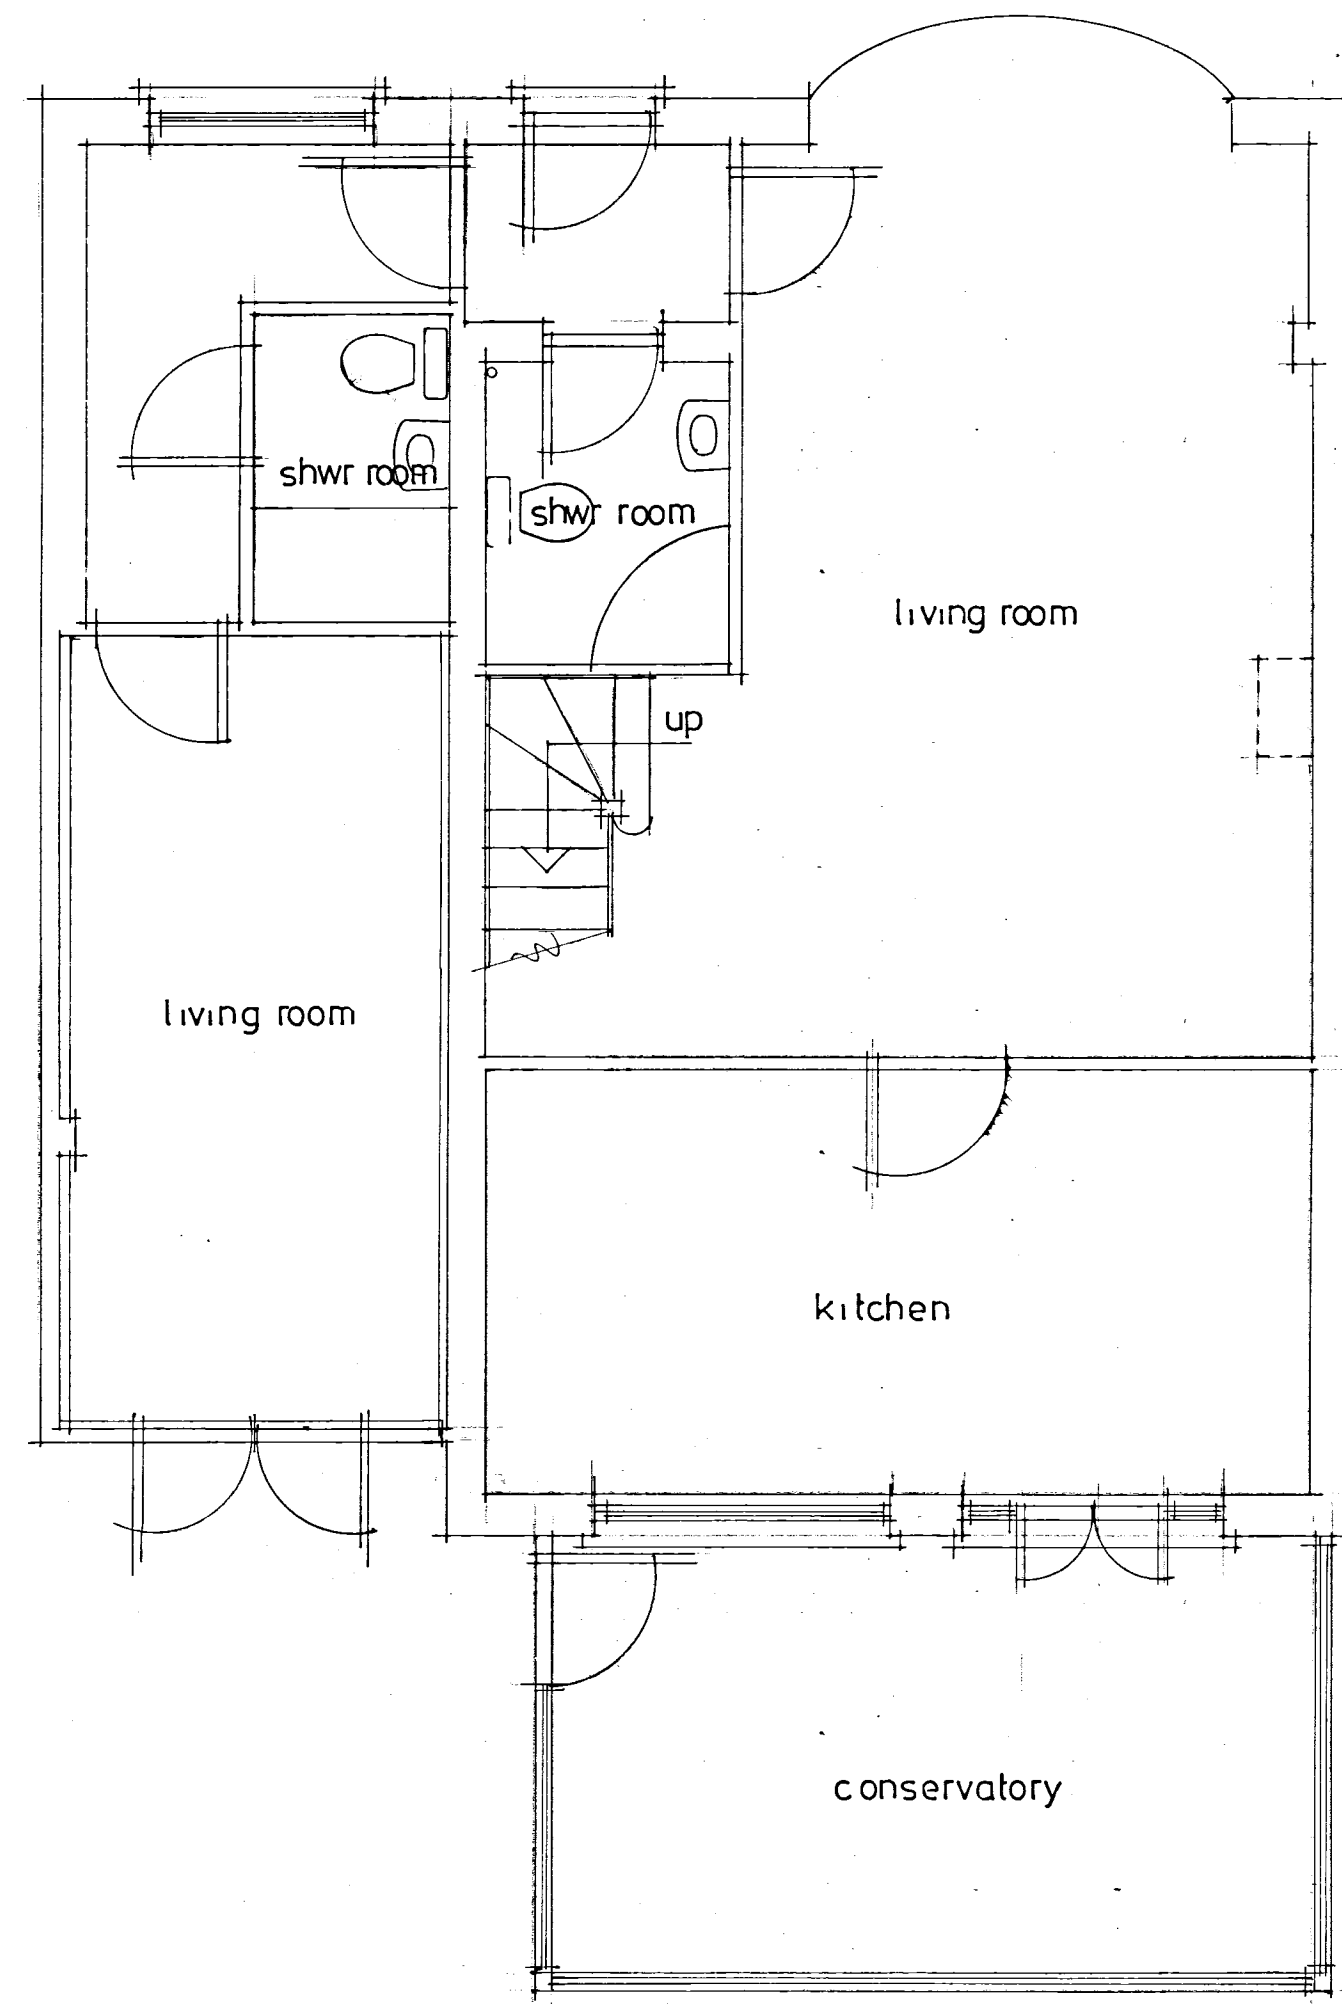


proposed ground floor

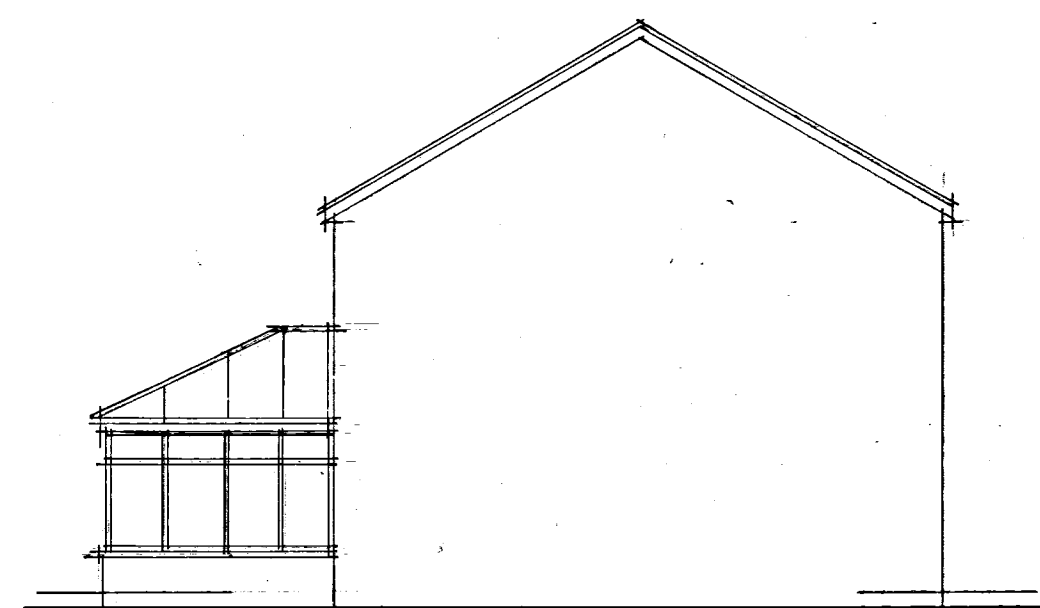


existing side

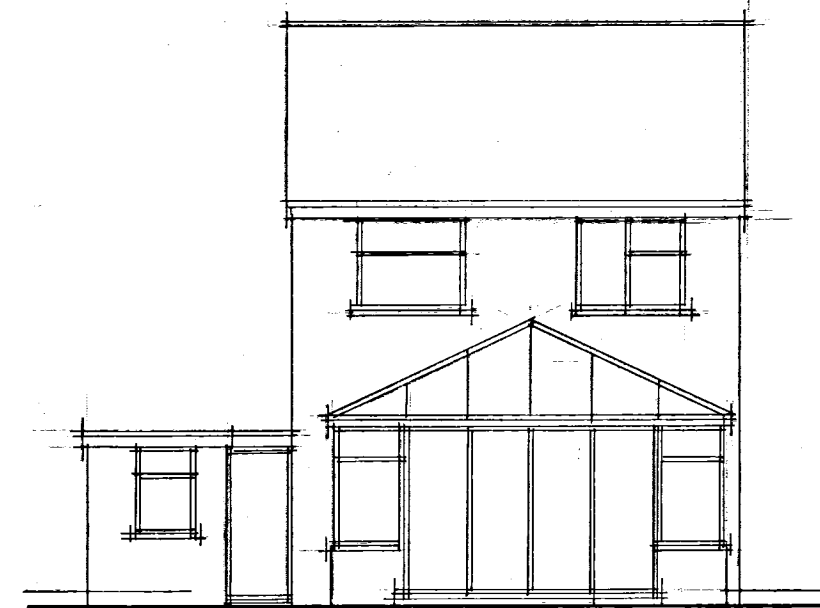


existing rear

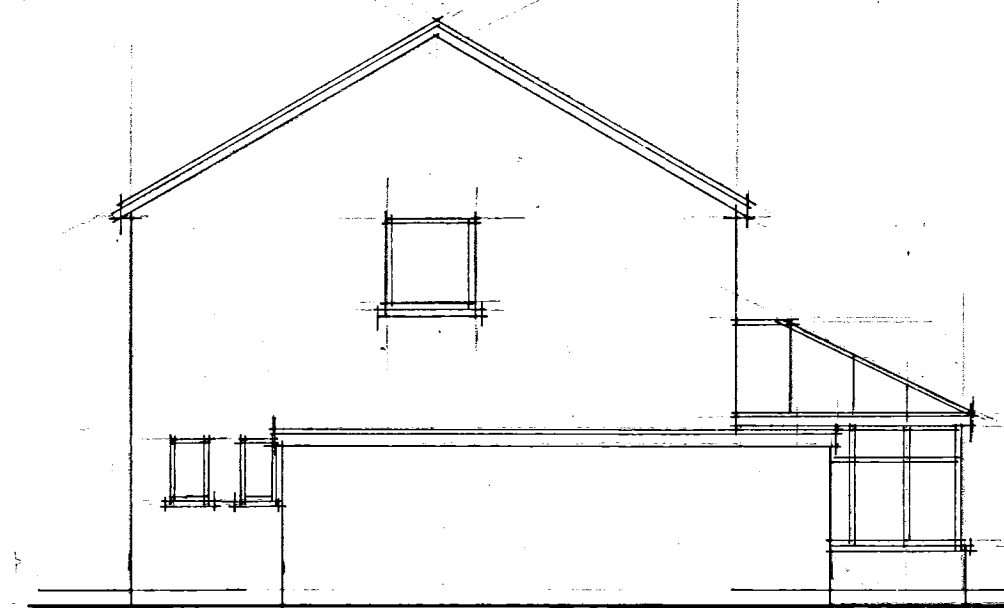


existing side

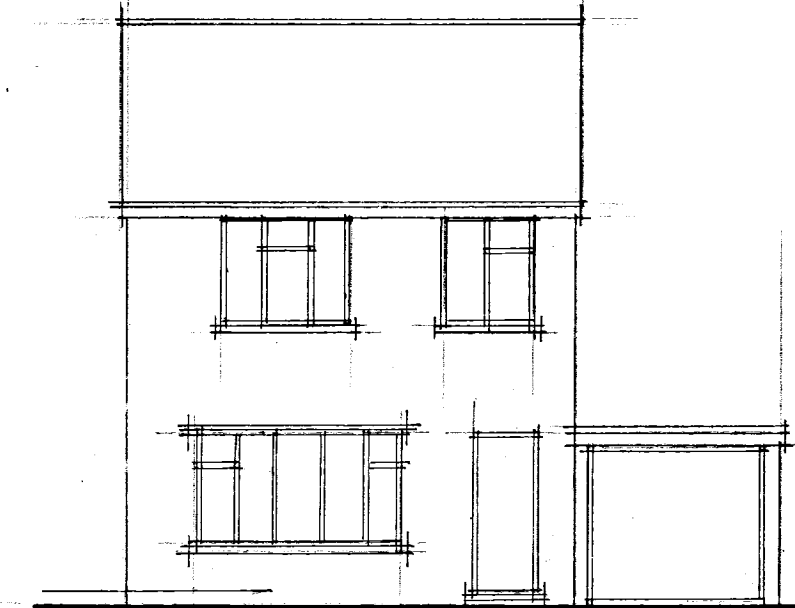


existing front

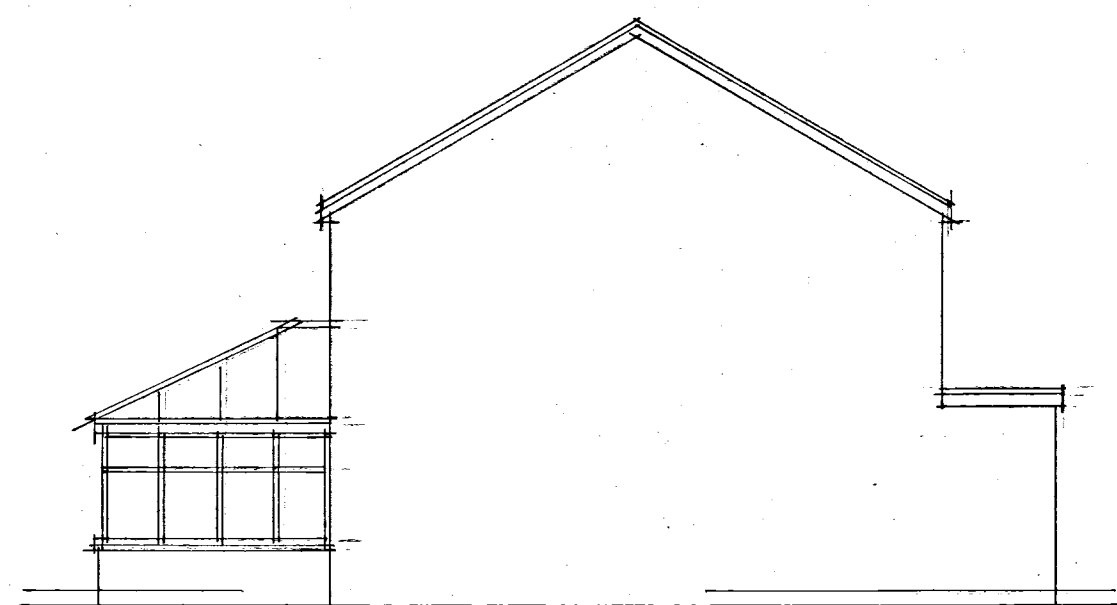


proposed side

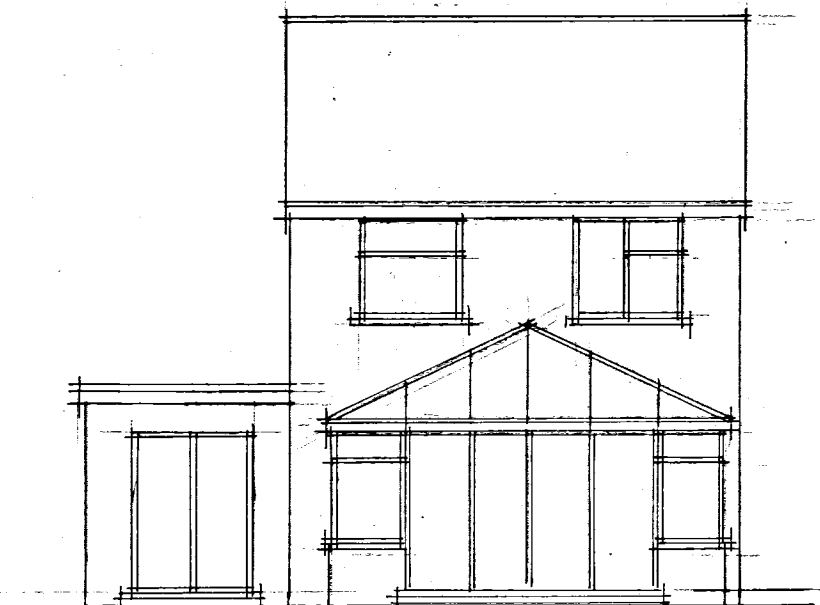

proposed rear

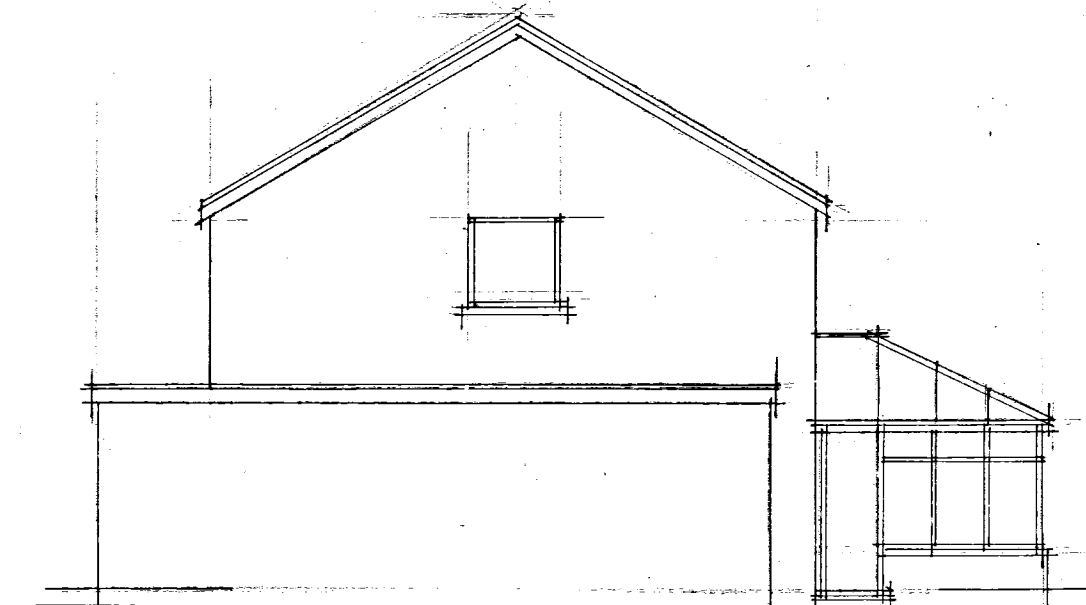

proposed side

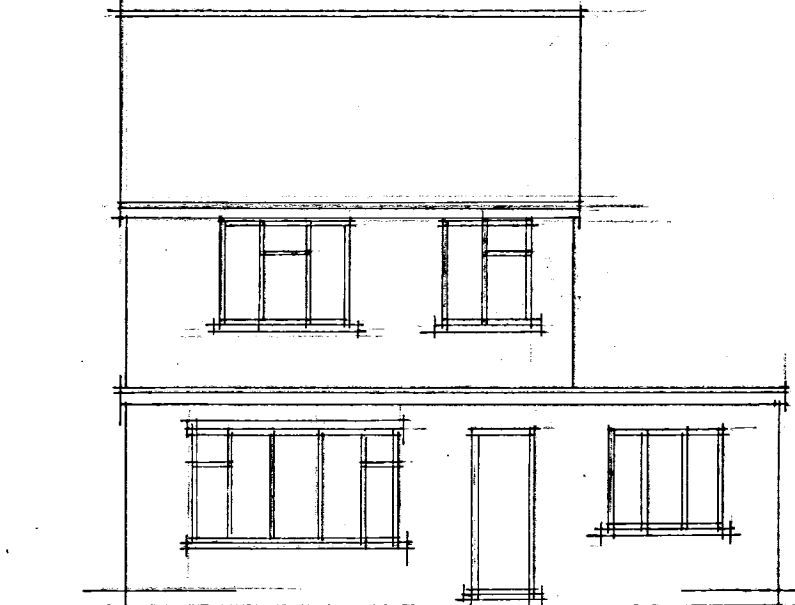

proposed front

SKETCHES

A	Date	Revision
© copyright		
THORNS YOUNG ARCHITECTURAL		
THORNS-YOUNG LTD CHARTERED BUILDING CONSULTANTS Website: www.thornsyoun.co.uk		
Fareham 21 Middle Road Park Gate SO31 7GH Tel: (01329) 888 322		
Portsmouth 232 London Road North End PO2 9JQ Tel: (02392) 672 883		
Client		
MR & MRS MADISON		
Job Title		
47 ISLAND CLOSE HAYLING ISLAND		
Drawing Title		
FRONT EXTENSION & GARAGE CONVERSION		
Scale 1:100 1:50 AT A1		
Date NOV2017 Drawn by RN		
Drg. No.		Rev.
1230-17		