



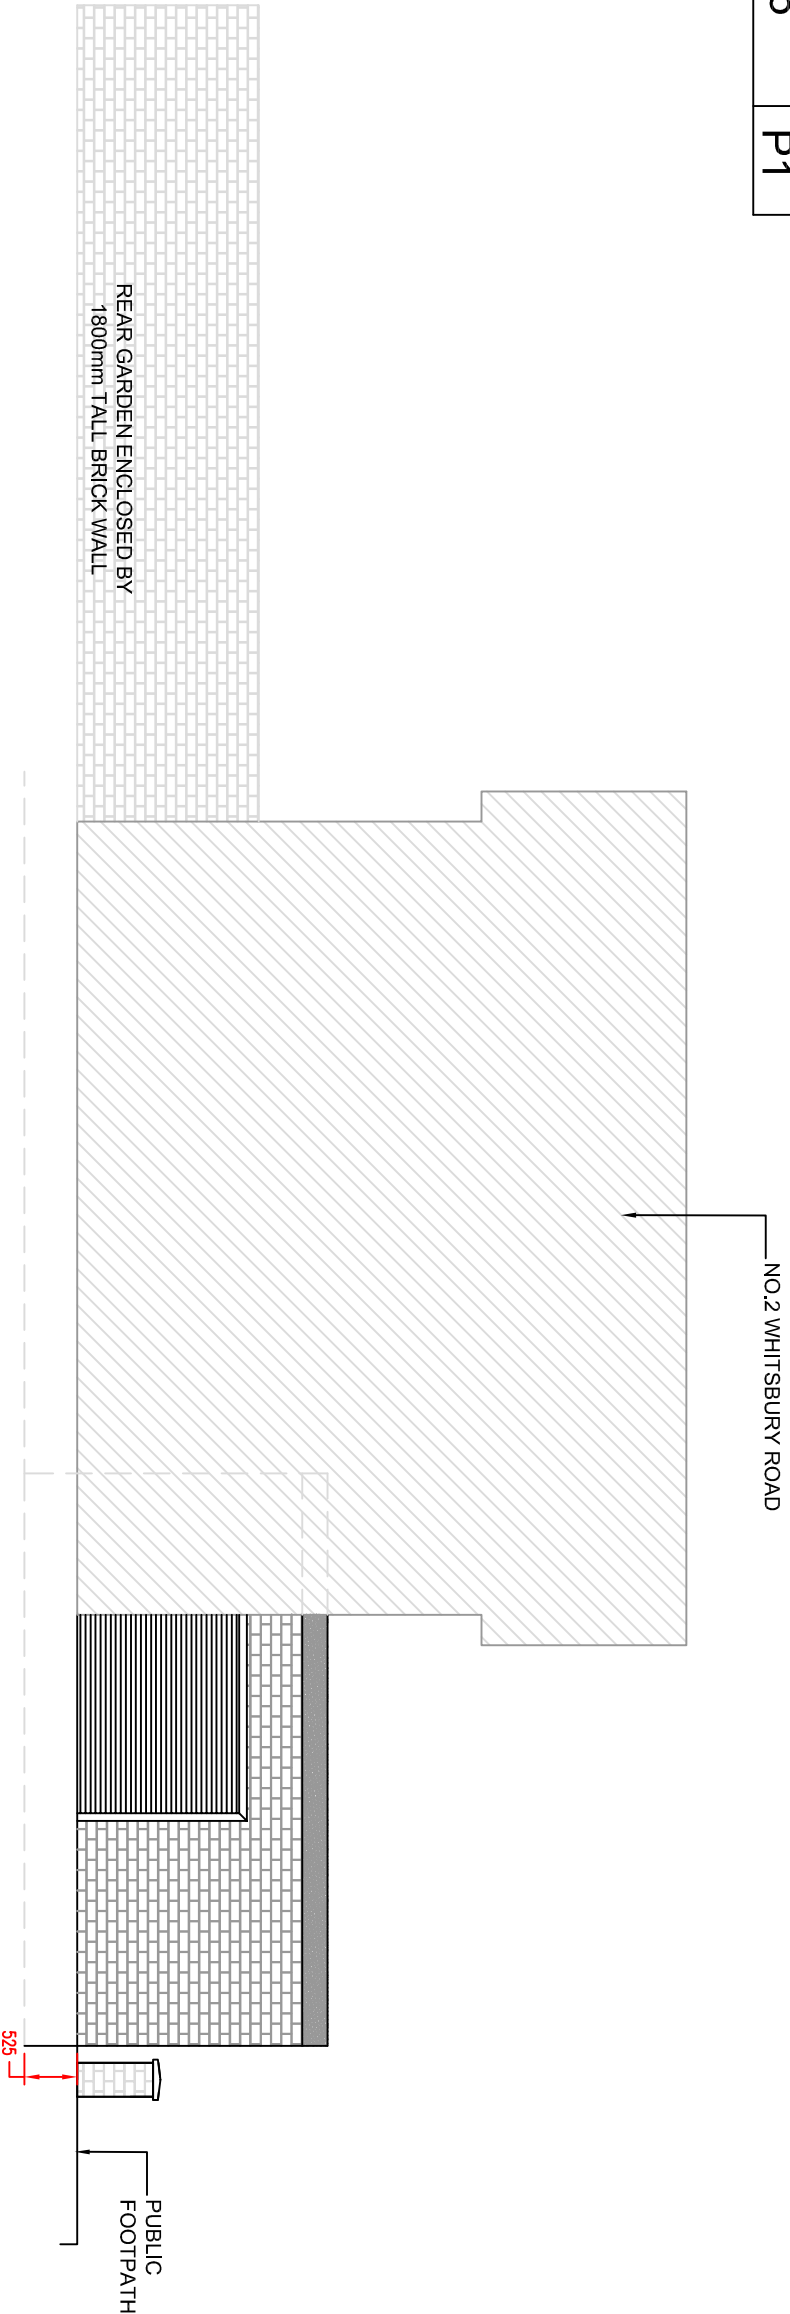

PROPOSED SIDE (EAST) ELEVATION SHOWN AT

1:150 (A3) SCALE

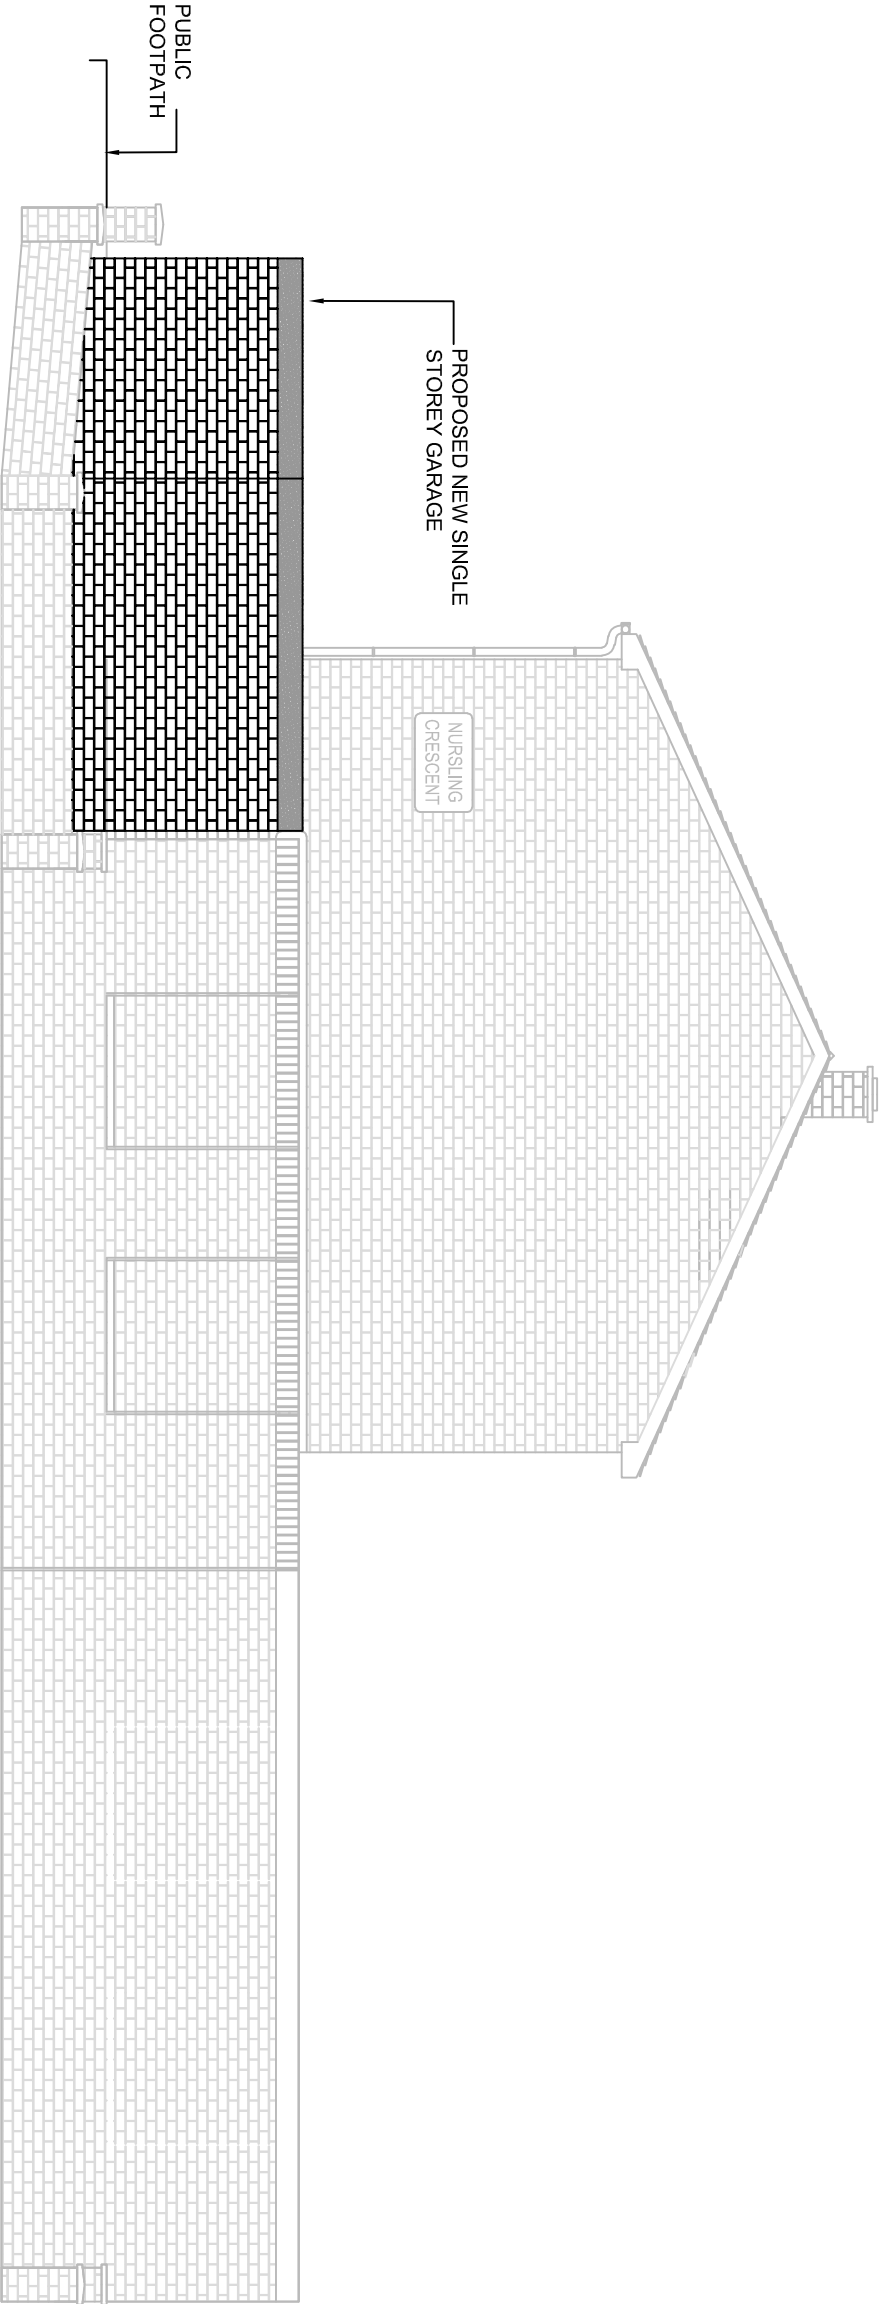

PROPOSED SIDE (WEST) ELEVATION SHOWN AT

1:150 (A3) SCALE

Rev	Dwn	Date	Description

PURPOSE OF ISSUE
FOR PLANNING

CLIENT
EDDIE ROWLAND

SCHEME
2 WHITSBURY ROAD
HAVANT, PO9 5SP

TITLE
CONSTRUCTION OF A NEW GARAGE
PROPOSED SIDE ELEVATIONS

© THIS DESIGN IS THE PROPERTY OF DSB DESIGN AND SHALL NOT BE REPRODUCED OR COPIED IN ANY WAY OR CONVEYED TO A THIRD PARTY WITHOUT THE OWNERS WRITTEN PERMISSION.

dsb
DESIGN SERVICES

DSB DESIGNSERVICES
Tel: 07958159299
dsbdesign@hotmail.co.uk

SCALE	1 : 150 @ A3	DATE	JUNE 2018
DRAWN BY	DSB	CHECKED BY	ACB
DRAWING NO.	18/3406/005	REVISION	P1