



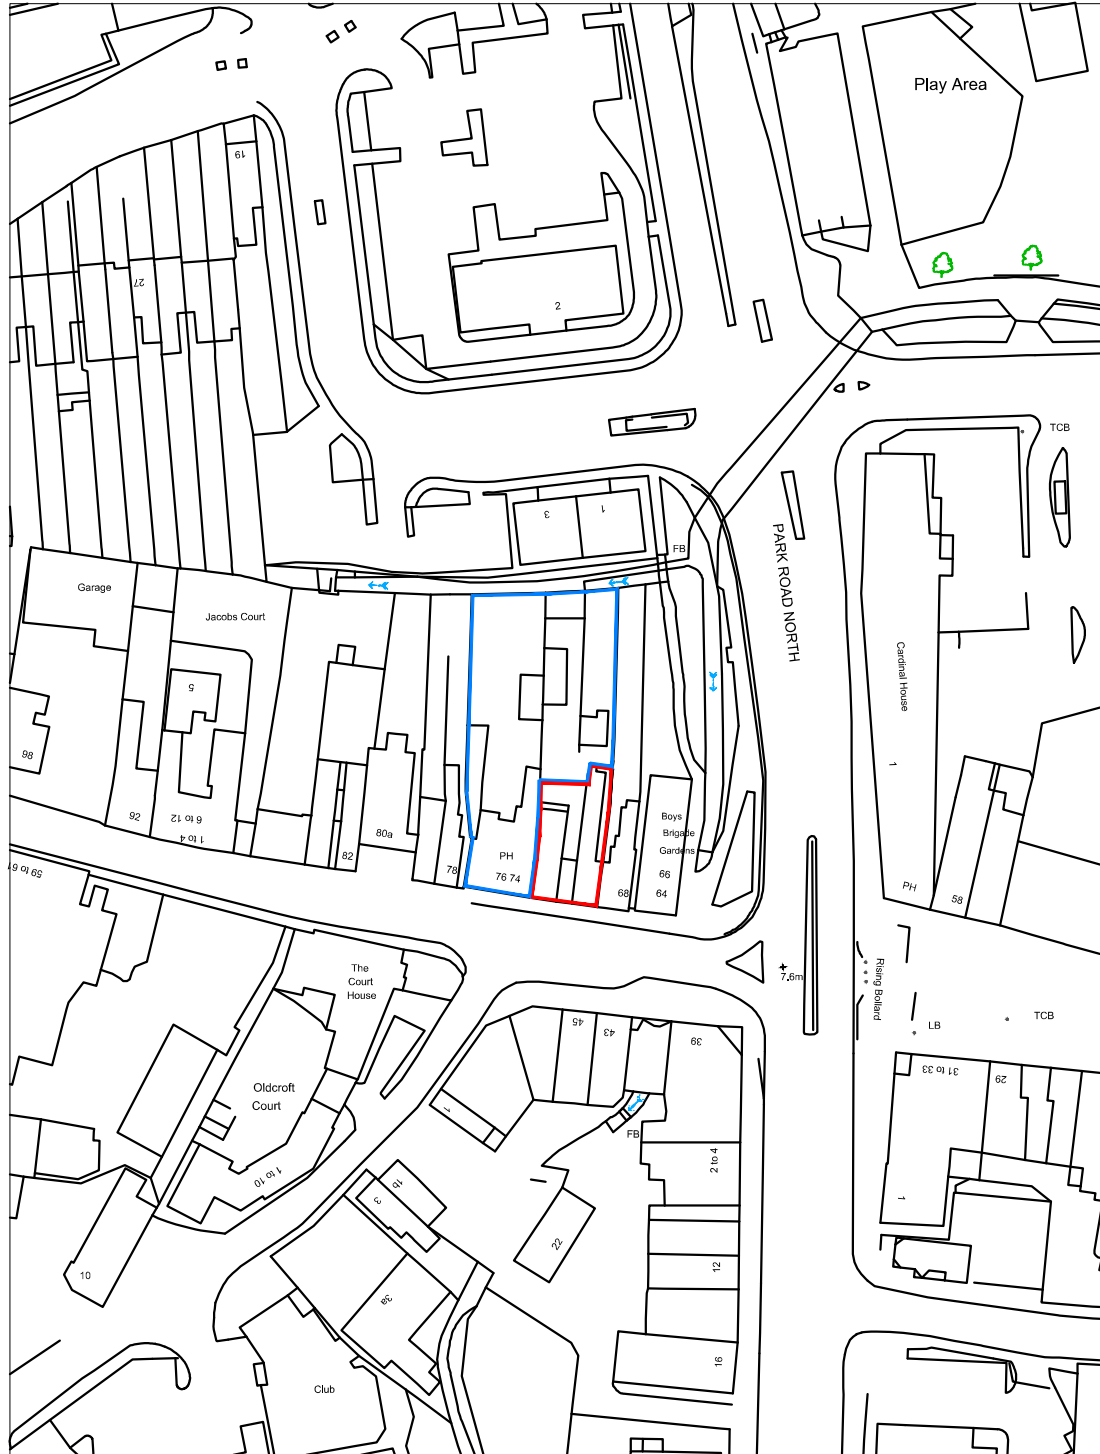

Location Plan: 1:1250

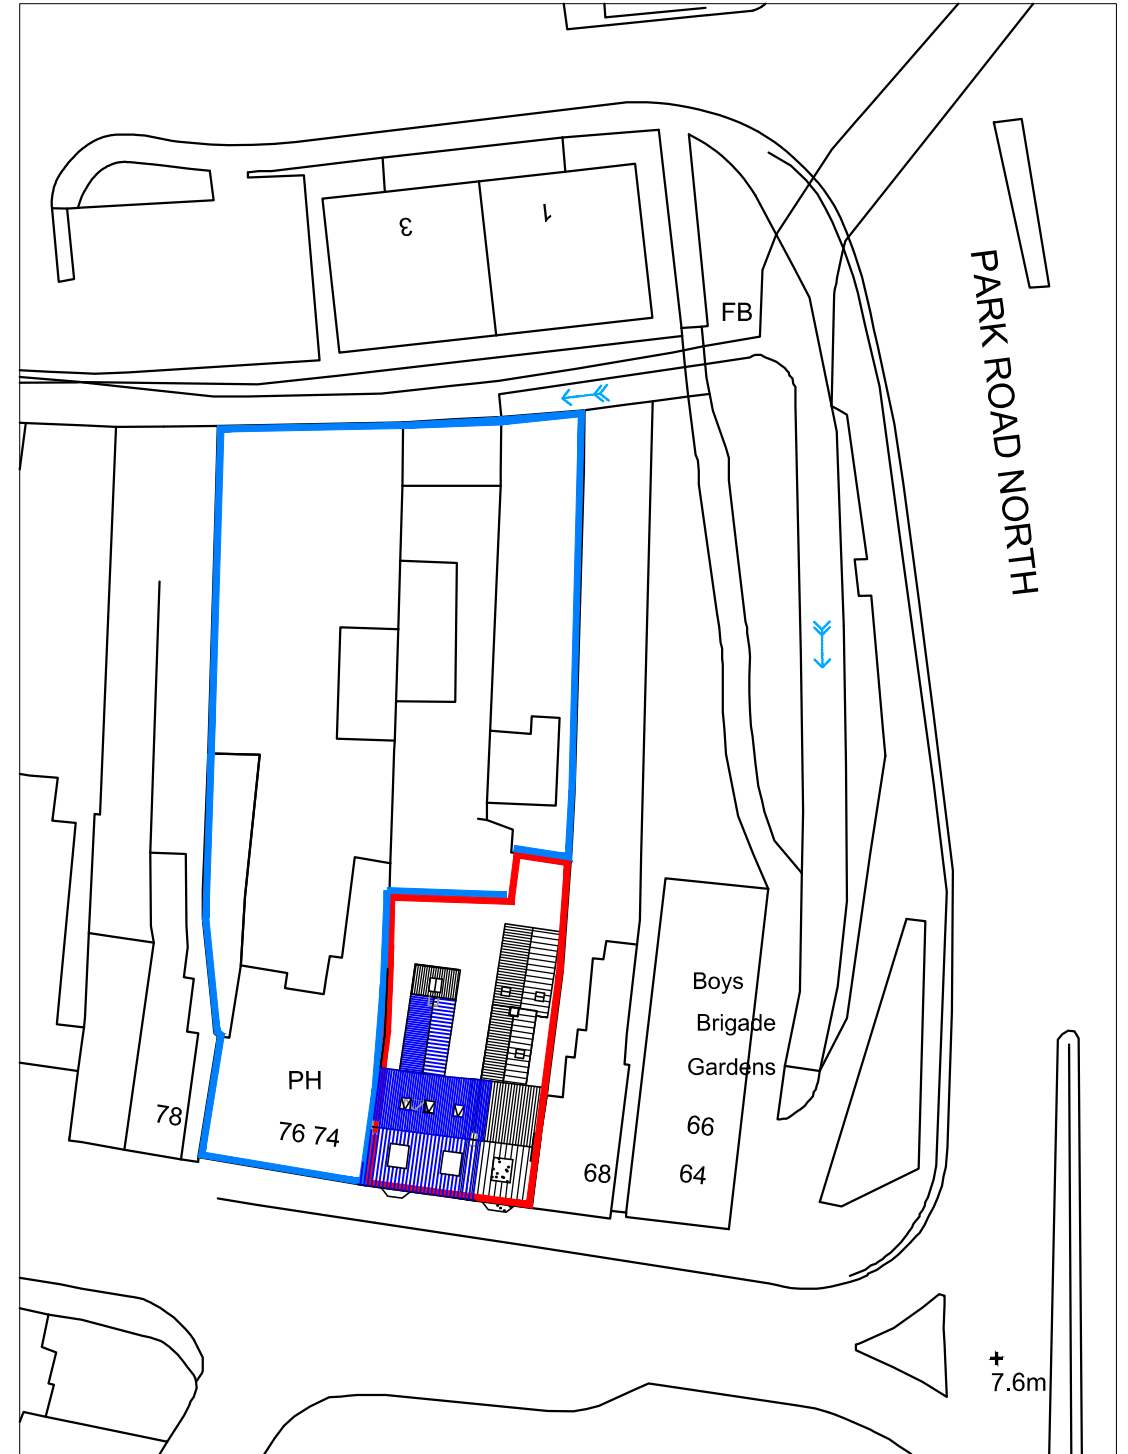

Block Plan: 1:500

70-72 West Street,
Havant,
PO9 1LN

SITE PLANS

Revisions a) Note/Date/Initial
b)
c)

© Crown Copyright
All right reserved
Reproduced by Permission
Licence No.100046837

CAAD

Critchley Architecture And Design
Contact: 02392 474 919 | info@caad.online

The Old Brewery, 15E South Street, Havant, PO9 1BU



Scale A3 = As Shown
Drawn OS
Date 15/05/18

16103-161⁰

0m 10m 20m 30m 40m 50m

0m 10m 20m 30m 40m 50m