



This drawing may be scaled with reference to the scale bar for planning application purposes only. Do not scale for any other purpose, use only annotated dimensions. All dimensions are to be checked by parties using the drawing, and any errors or omissions are to be reported to James Potter Associates Ltd.

Rev.	Date	Note	Author	Checked
A	16/03/18	Addition of parking spaces.	RH	JP




KING'S ROAD



BLOCK PLAN
SCALE 1:200

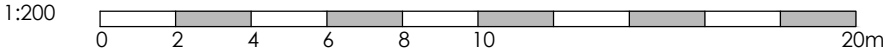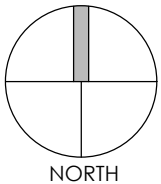

EXISTING PARKING: 1 SPACE
PROPOSED PARKING: 3 SPACES

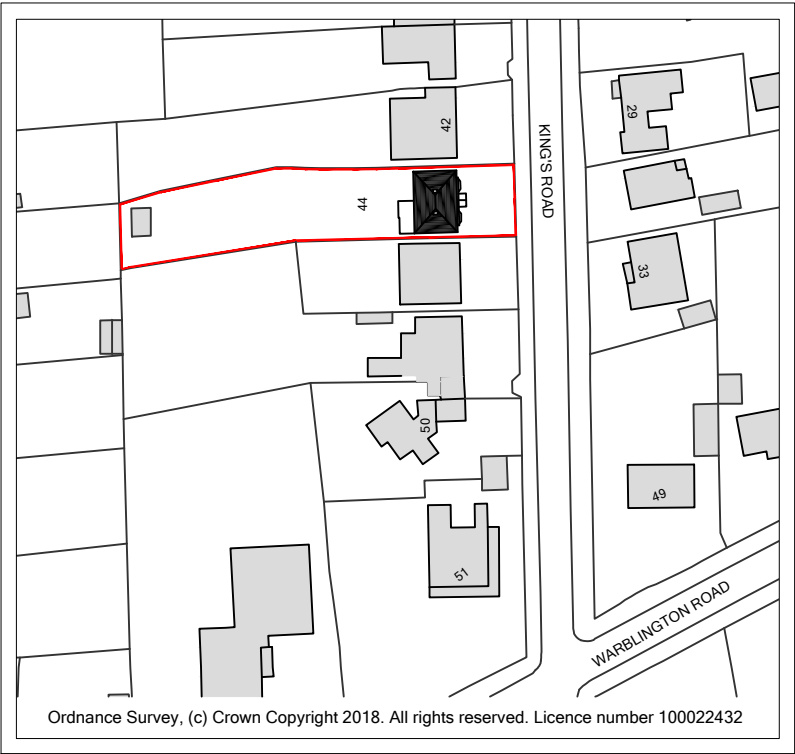

LOCATION PLAN
SCALE 1:1250

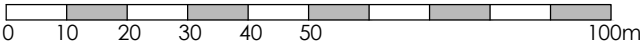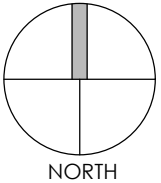

Project	REAR EXTENSION & LOFT CONVERSION 44 KINGS ROAD EMSWORTH PO10 7HN				Drawing	BLOCK AND LOCATION PLAN		
					Job-Dwg Number	17101-PL-001	Rev.	A
Client	MR & MRS WICKENS				 JAMES POTTER ASSOCIATES www.jpa.design JPA - PORTSMOUTH Suite 1, Winter Works, Rear of 119 Winter Road, Southsea, Portsmouth, PO4 8DS t. +44(0)2393 871 000			
Status	PLANNING							
Scale	1:200/1:1250		Sheet Size A3					
Author	RH	Checked	JP	Date				