


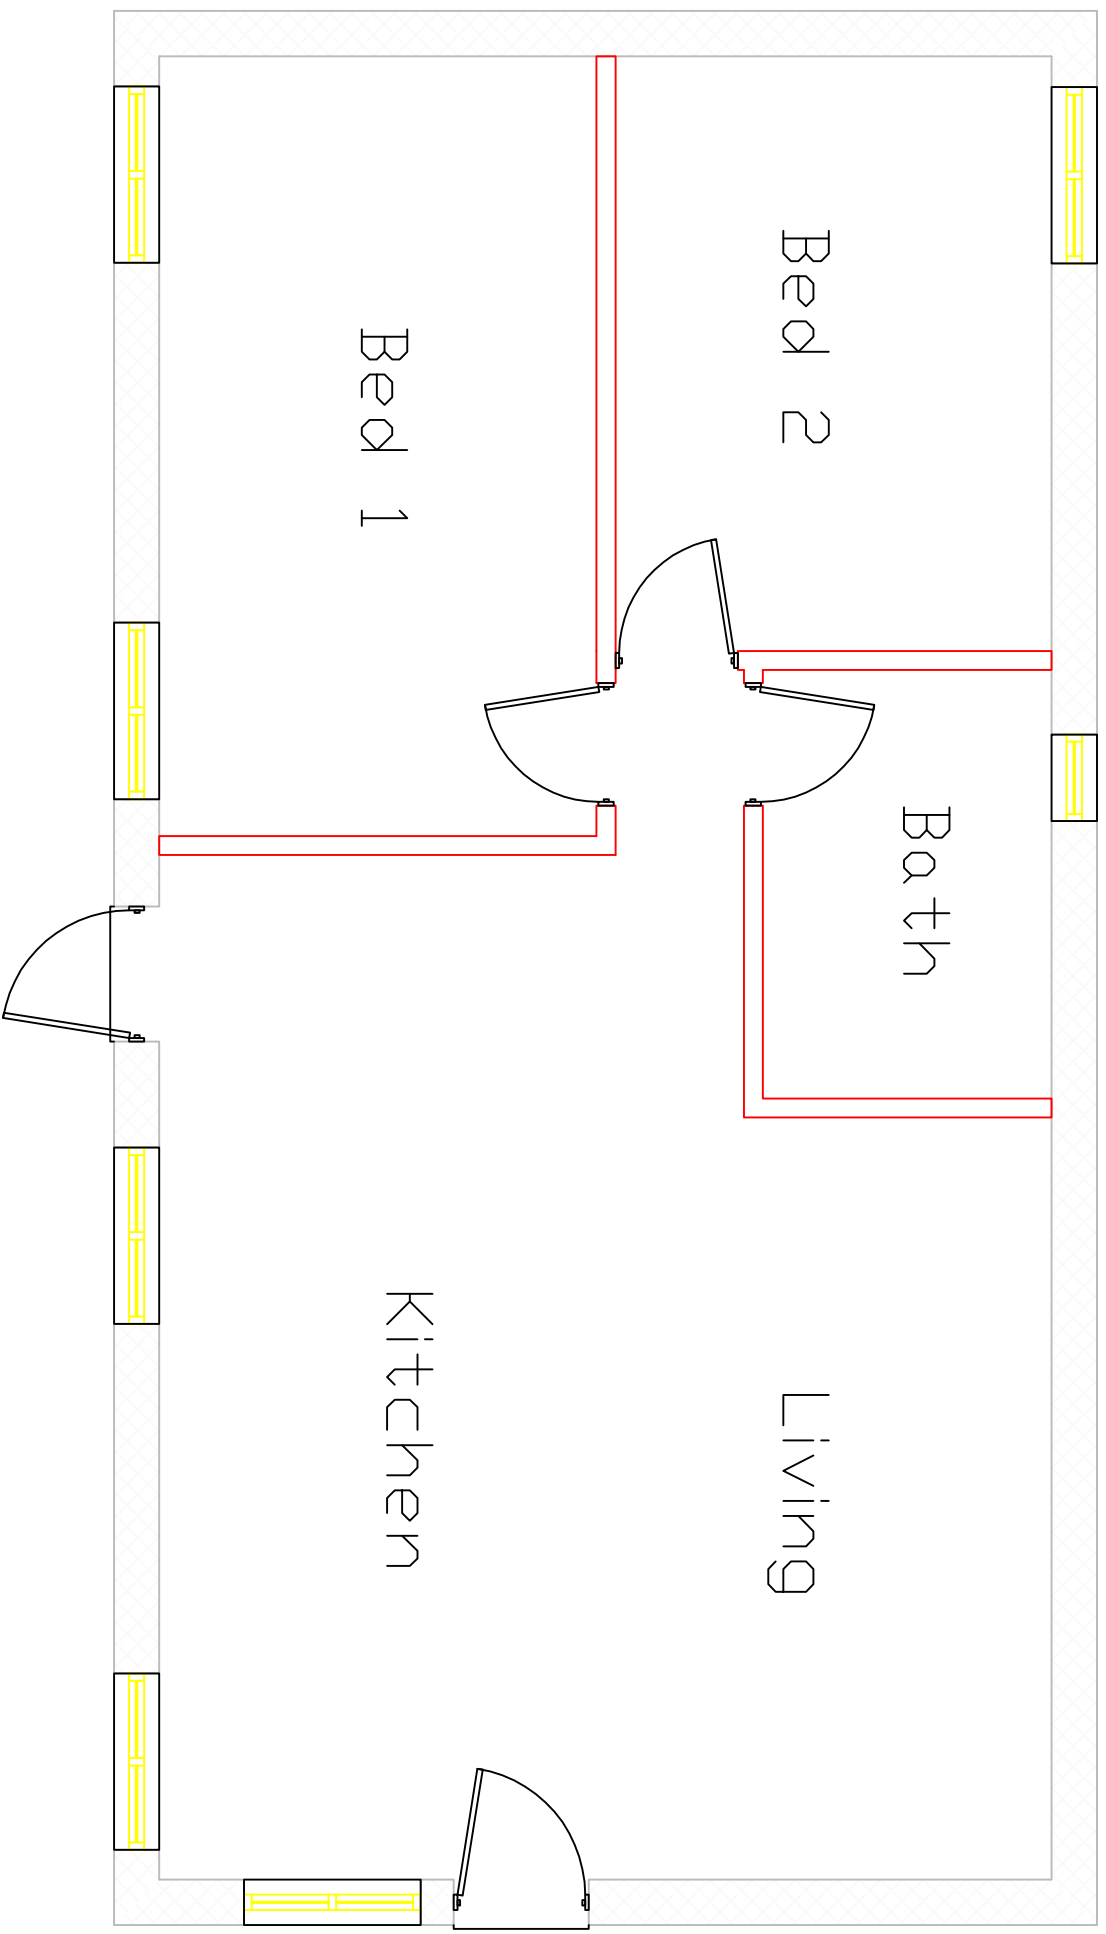

Fluor Plan

Scale 1:50 @ A4