



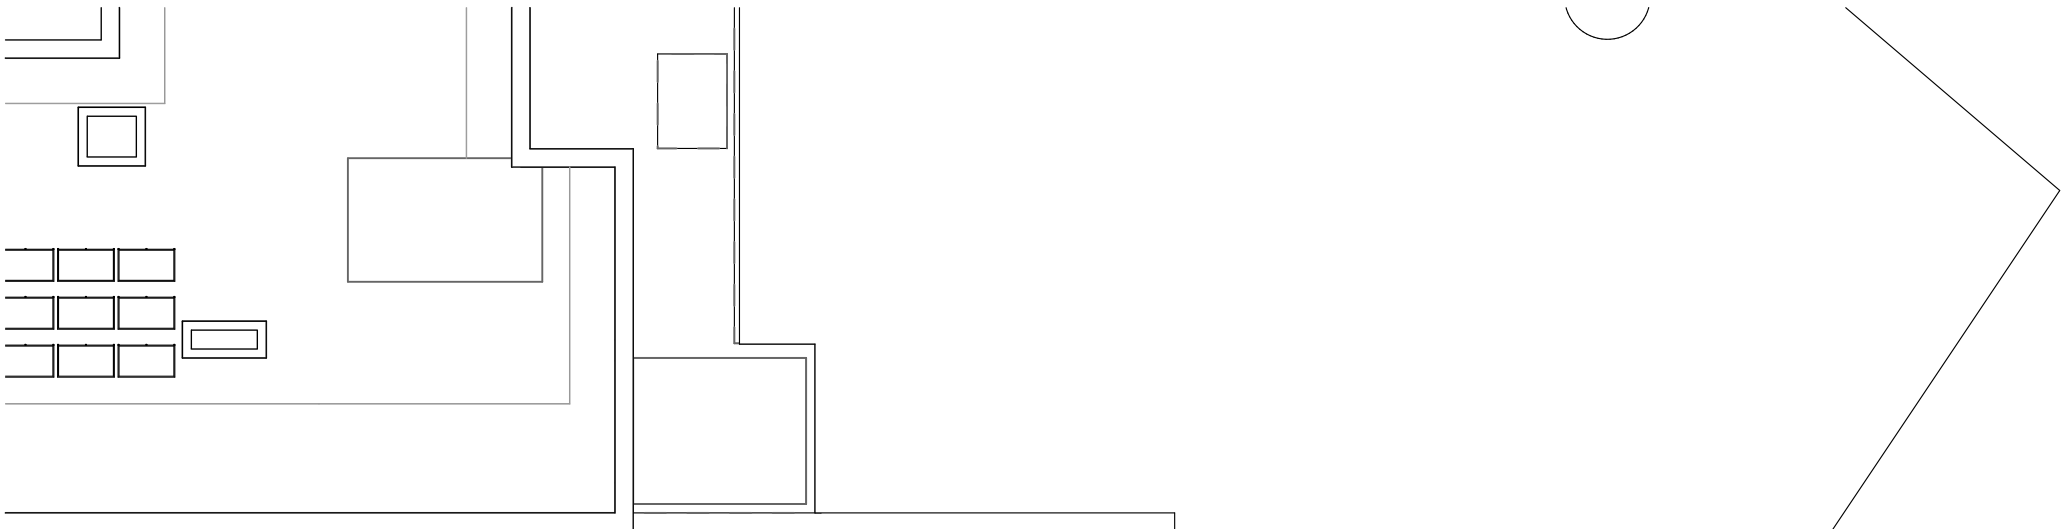

© Penoyre & Prasad LLP
Do not scale from this drawing.
Dimensions are to be verified on site prior to construction.
Ordnance Survey Data reproduced by permission of Ordnance Survey®, on behalf of Her Majesty's Stationery Office. © Crown Copyright. All rights reserved.

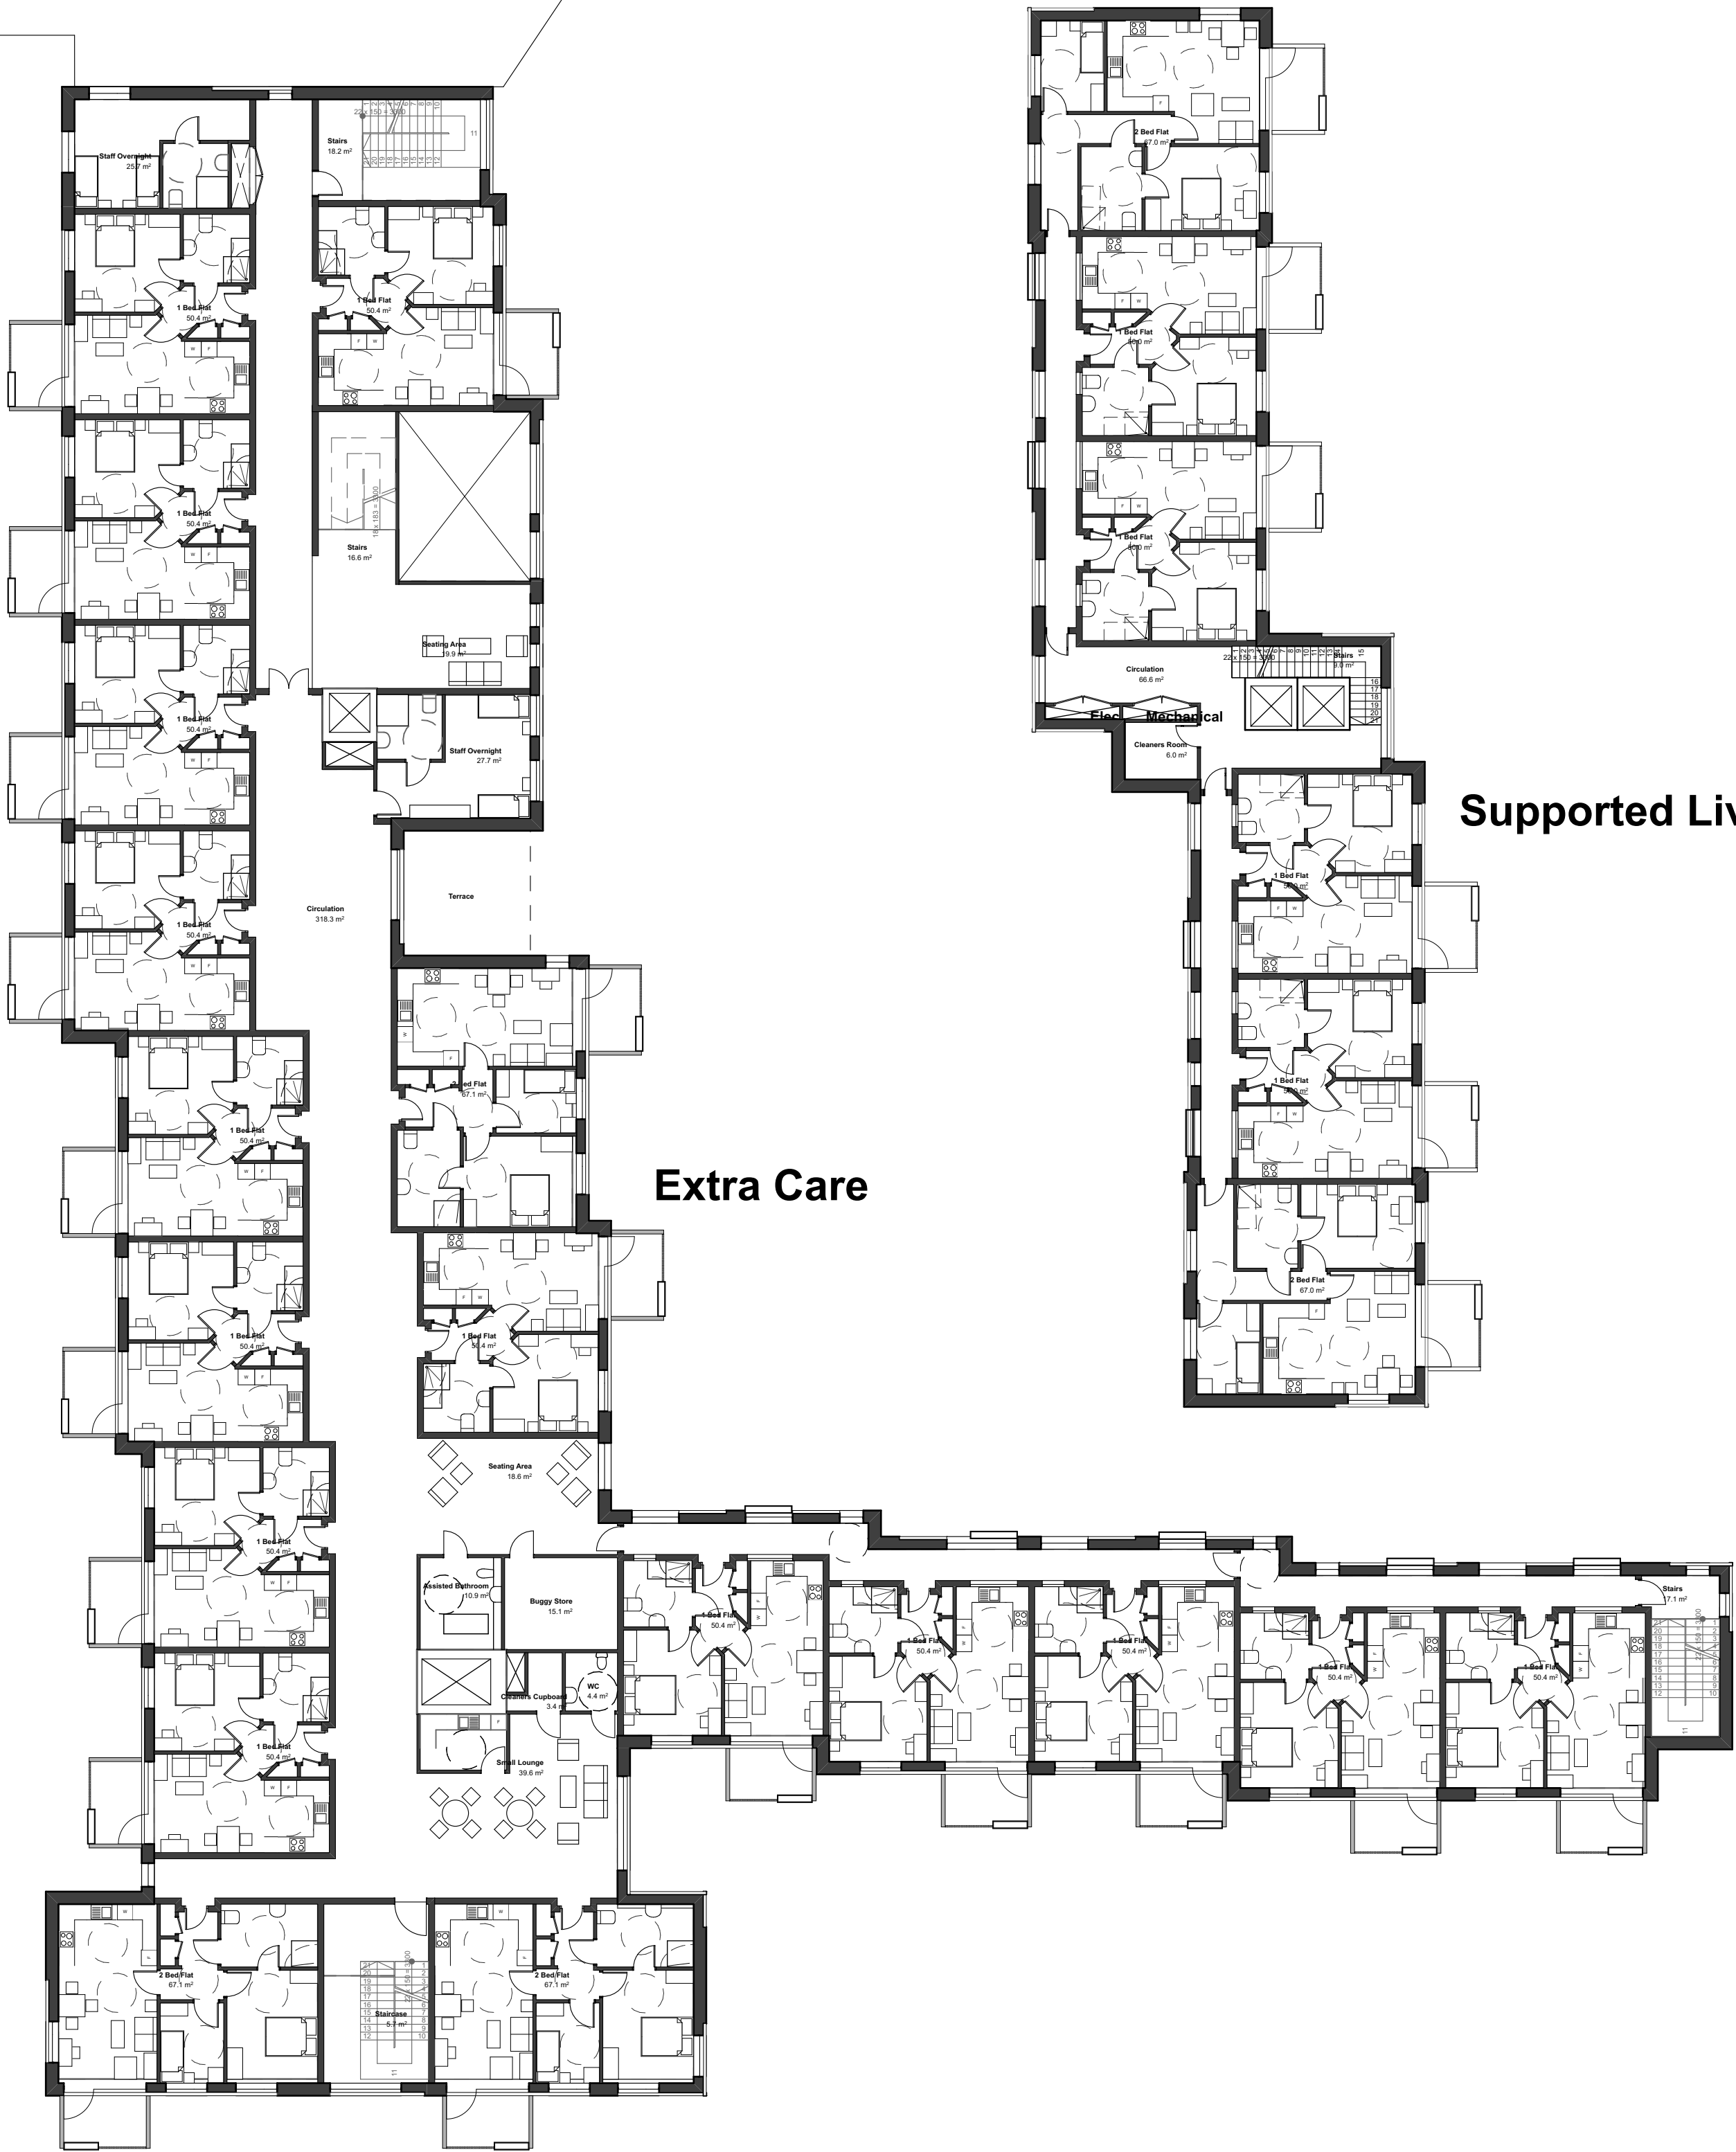

Supported Living (S)

Extra Care

C	29/04/15	VW/RS	Planning
B	11/03/15	VW/RS	Planning
A	05/03/15	VW/RS	Information
Rev	Date	Prep/Check	Description

Penoyre & Prasad

HLS
Hampshire Living Space

28-42 Banner Street
London EC1Y 8QE

020 7250 3477
penoyreprasad.com

Client
Hampshire LivingSpace

Project
Oak Park Health & Wellbeing Campus

Drawing Title
Extracare & Supported Living - Second Floor

Drawing Status Planning	Scale
Date 05.03.2015	1:200@A1 / 1:400 @ A3
Drawing Number	Revision

598-PL-205 C

