




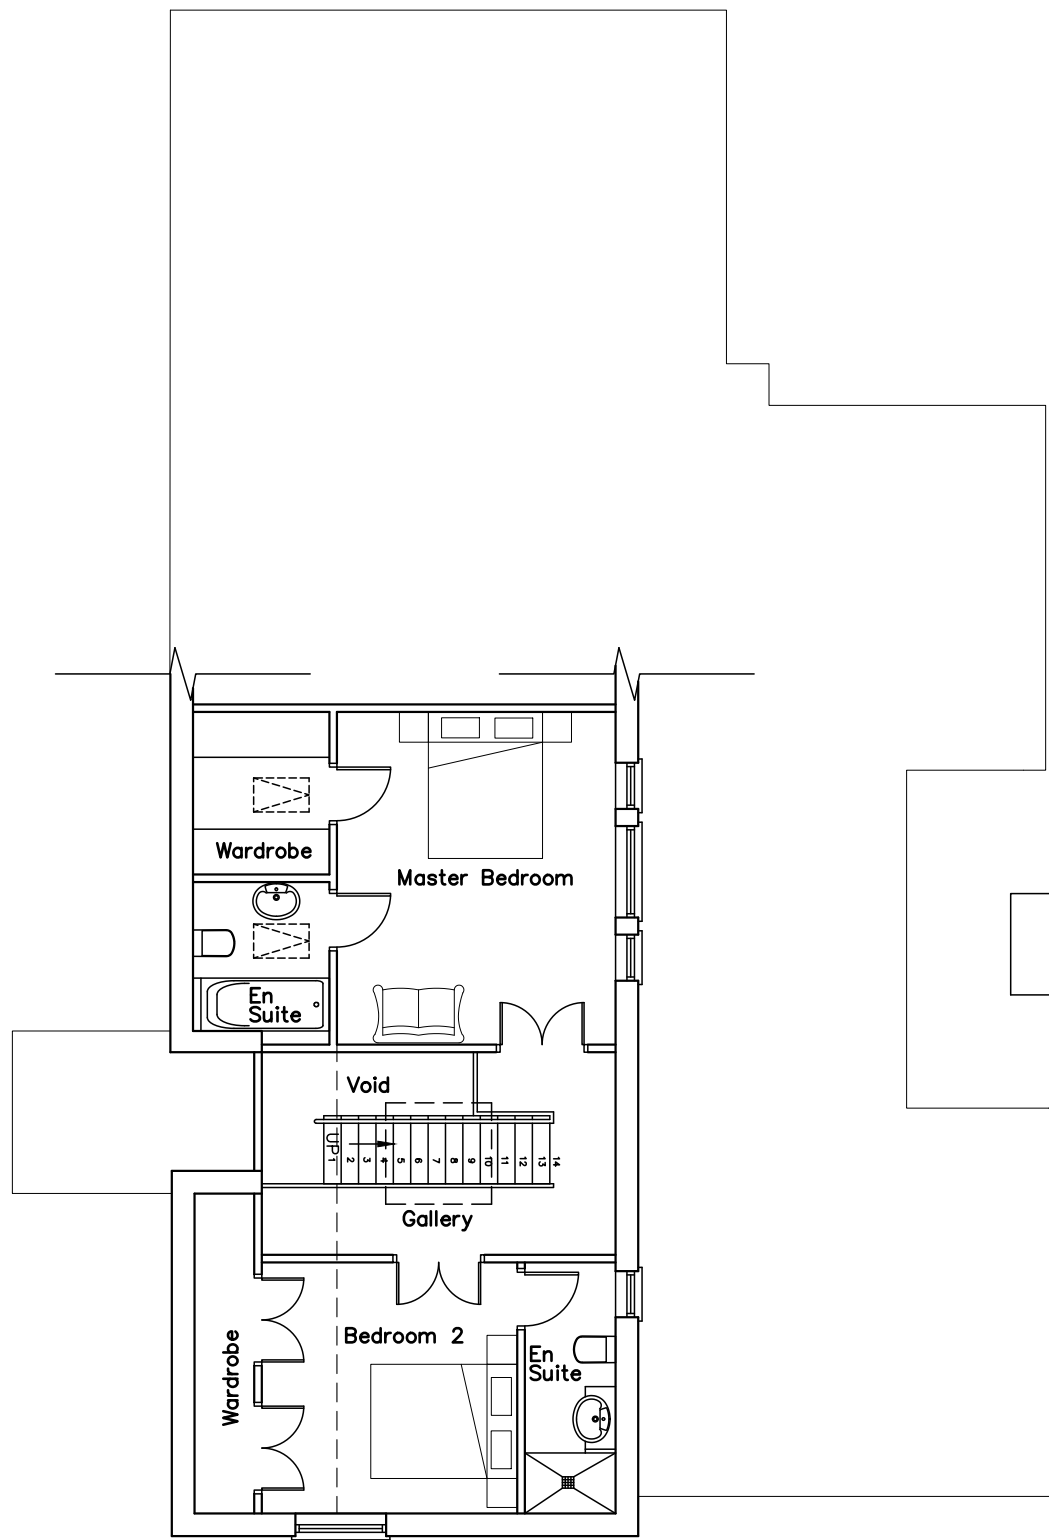

PROPOSED FIRST FLOOR PLAN

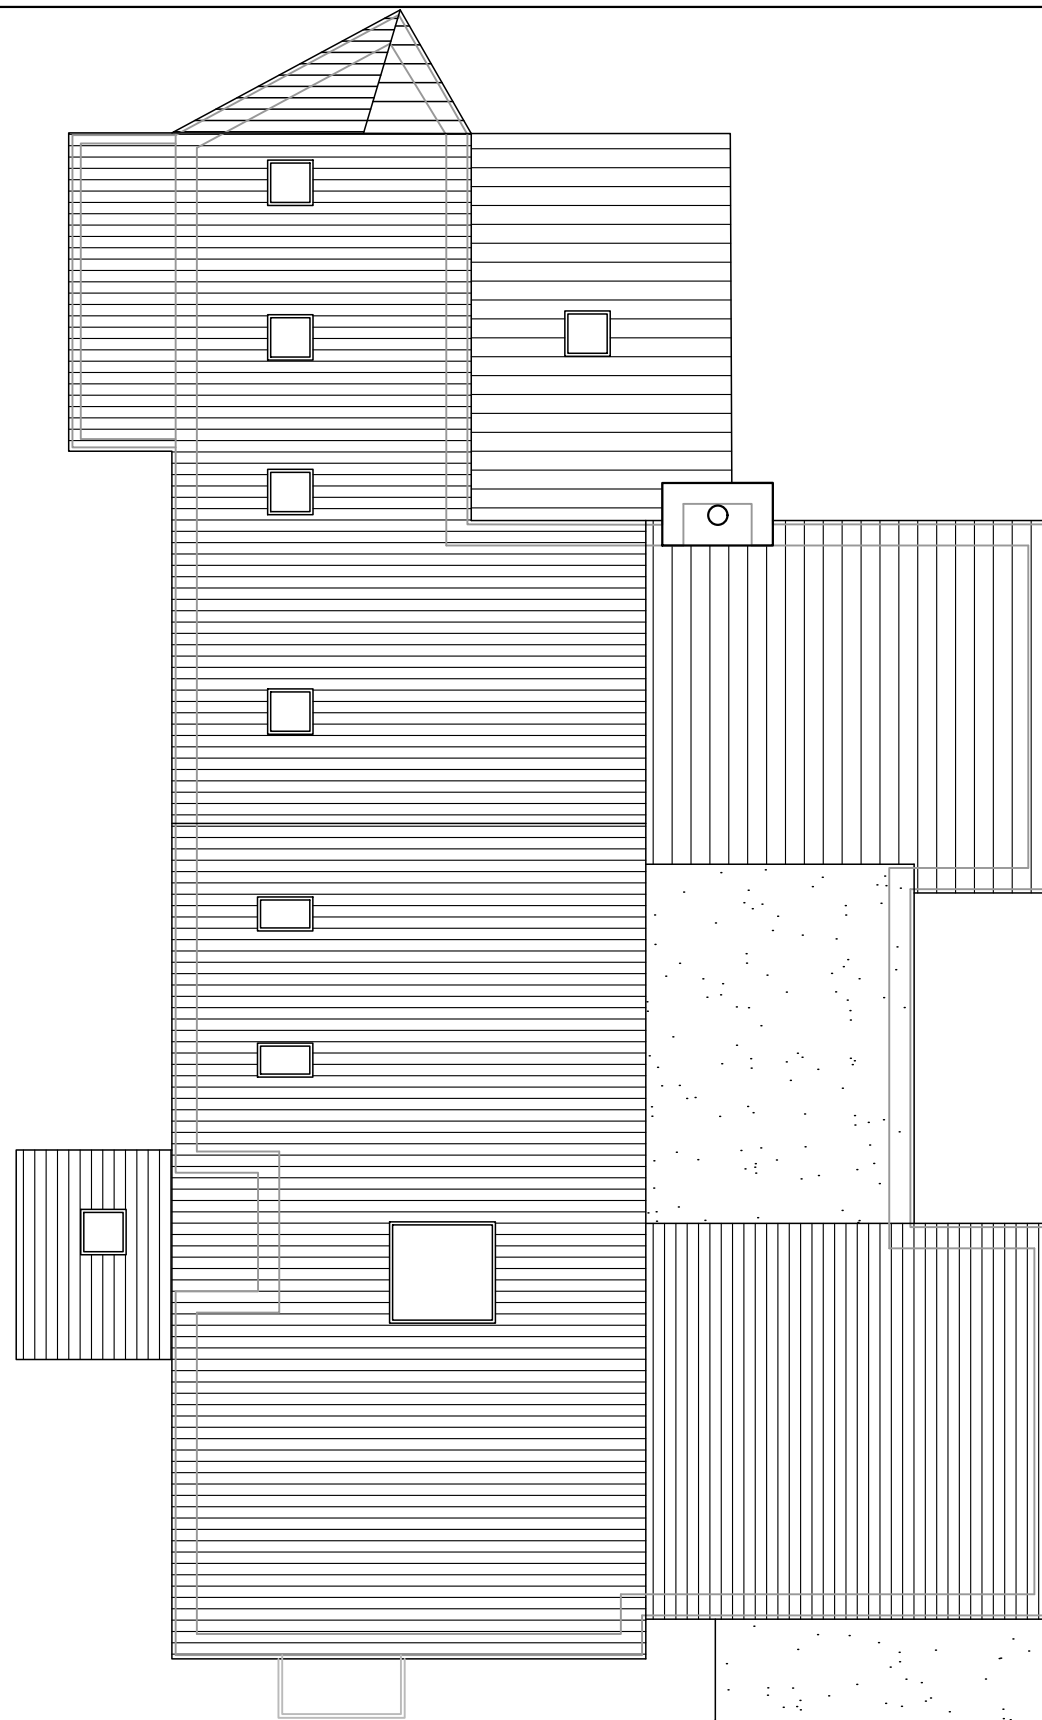

PROPOSED ROOF PLAN

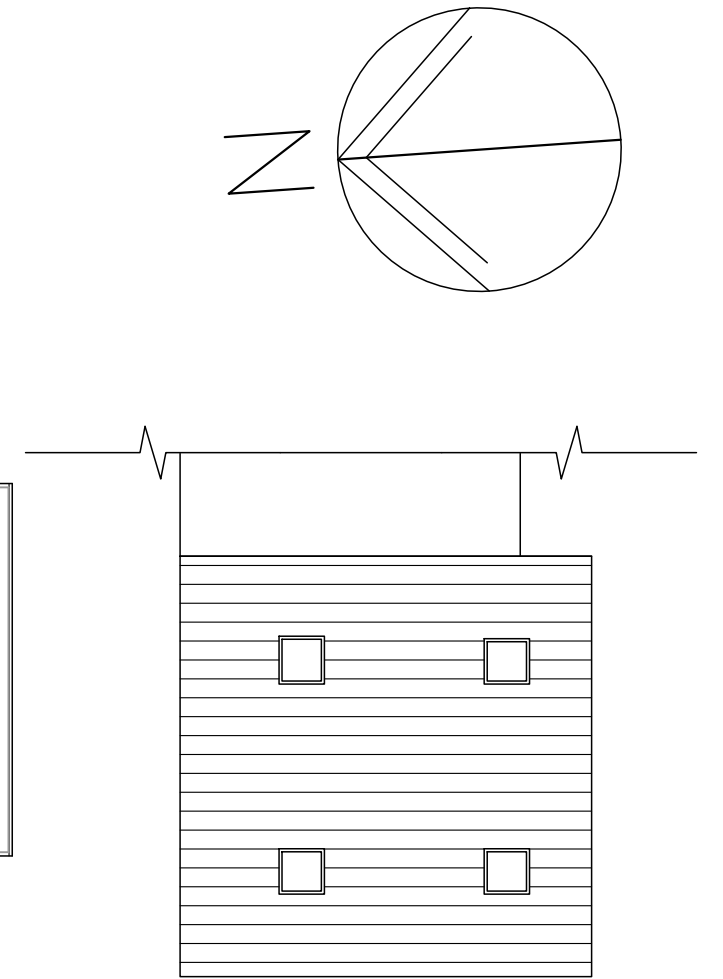

GARAGE ROOF PLAN


CARPORT PLAN

55 Sinah Lane  
Hayling Island,  
PO11 0HJ

## PROPOSED PLANS

### Revisions

- A. Planning Revision 22/08/17
- B. Roof Window Addition 06/09/17
- C.
- D.

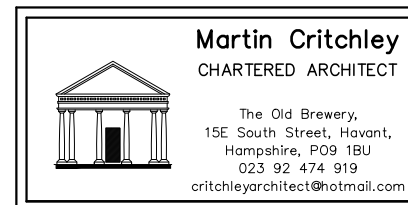

Scale A1 = 1:50, A3 = 1:100  
Date 10/01/17  
Drawn SAR

1695-402<sup>B</sup>