


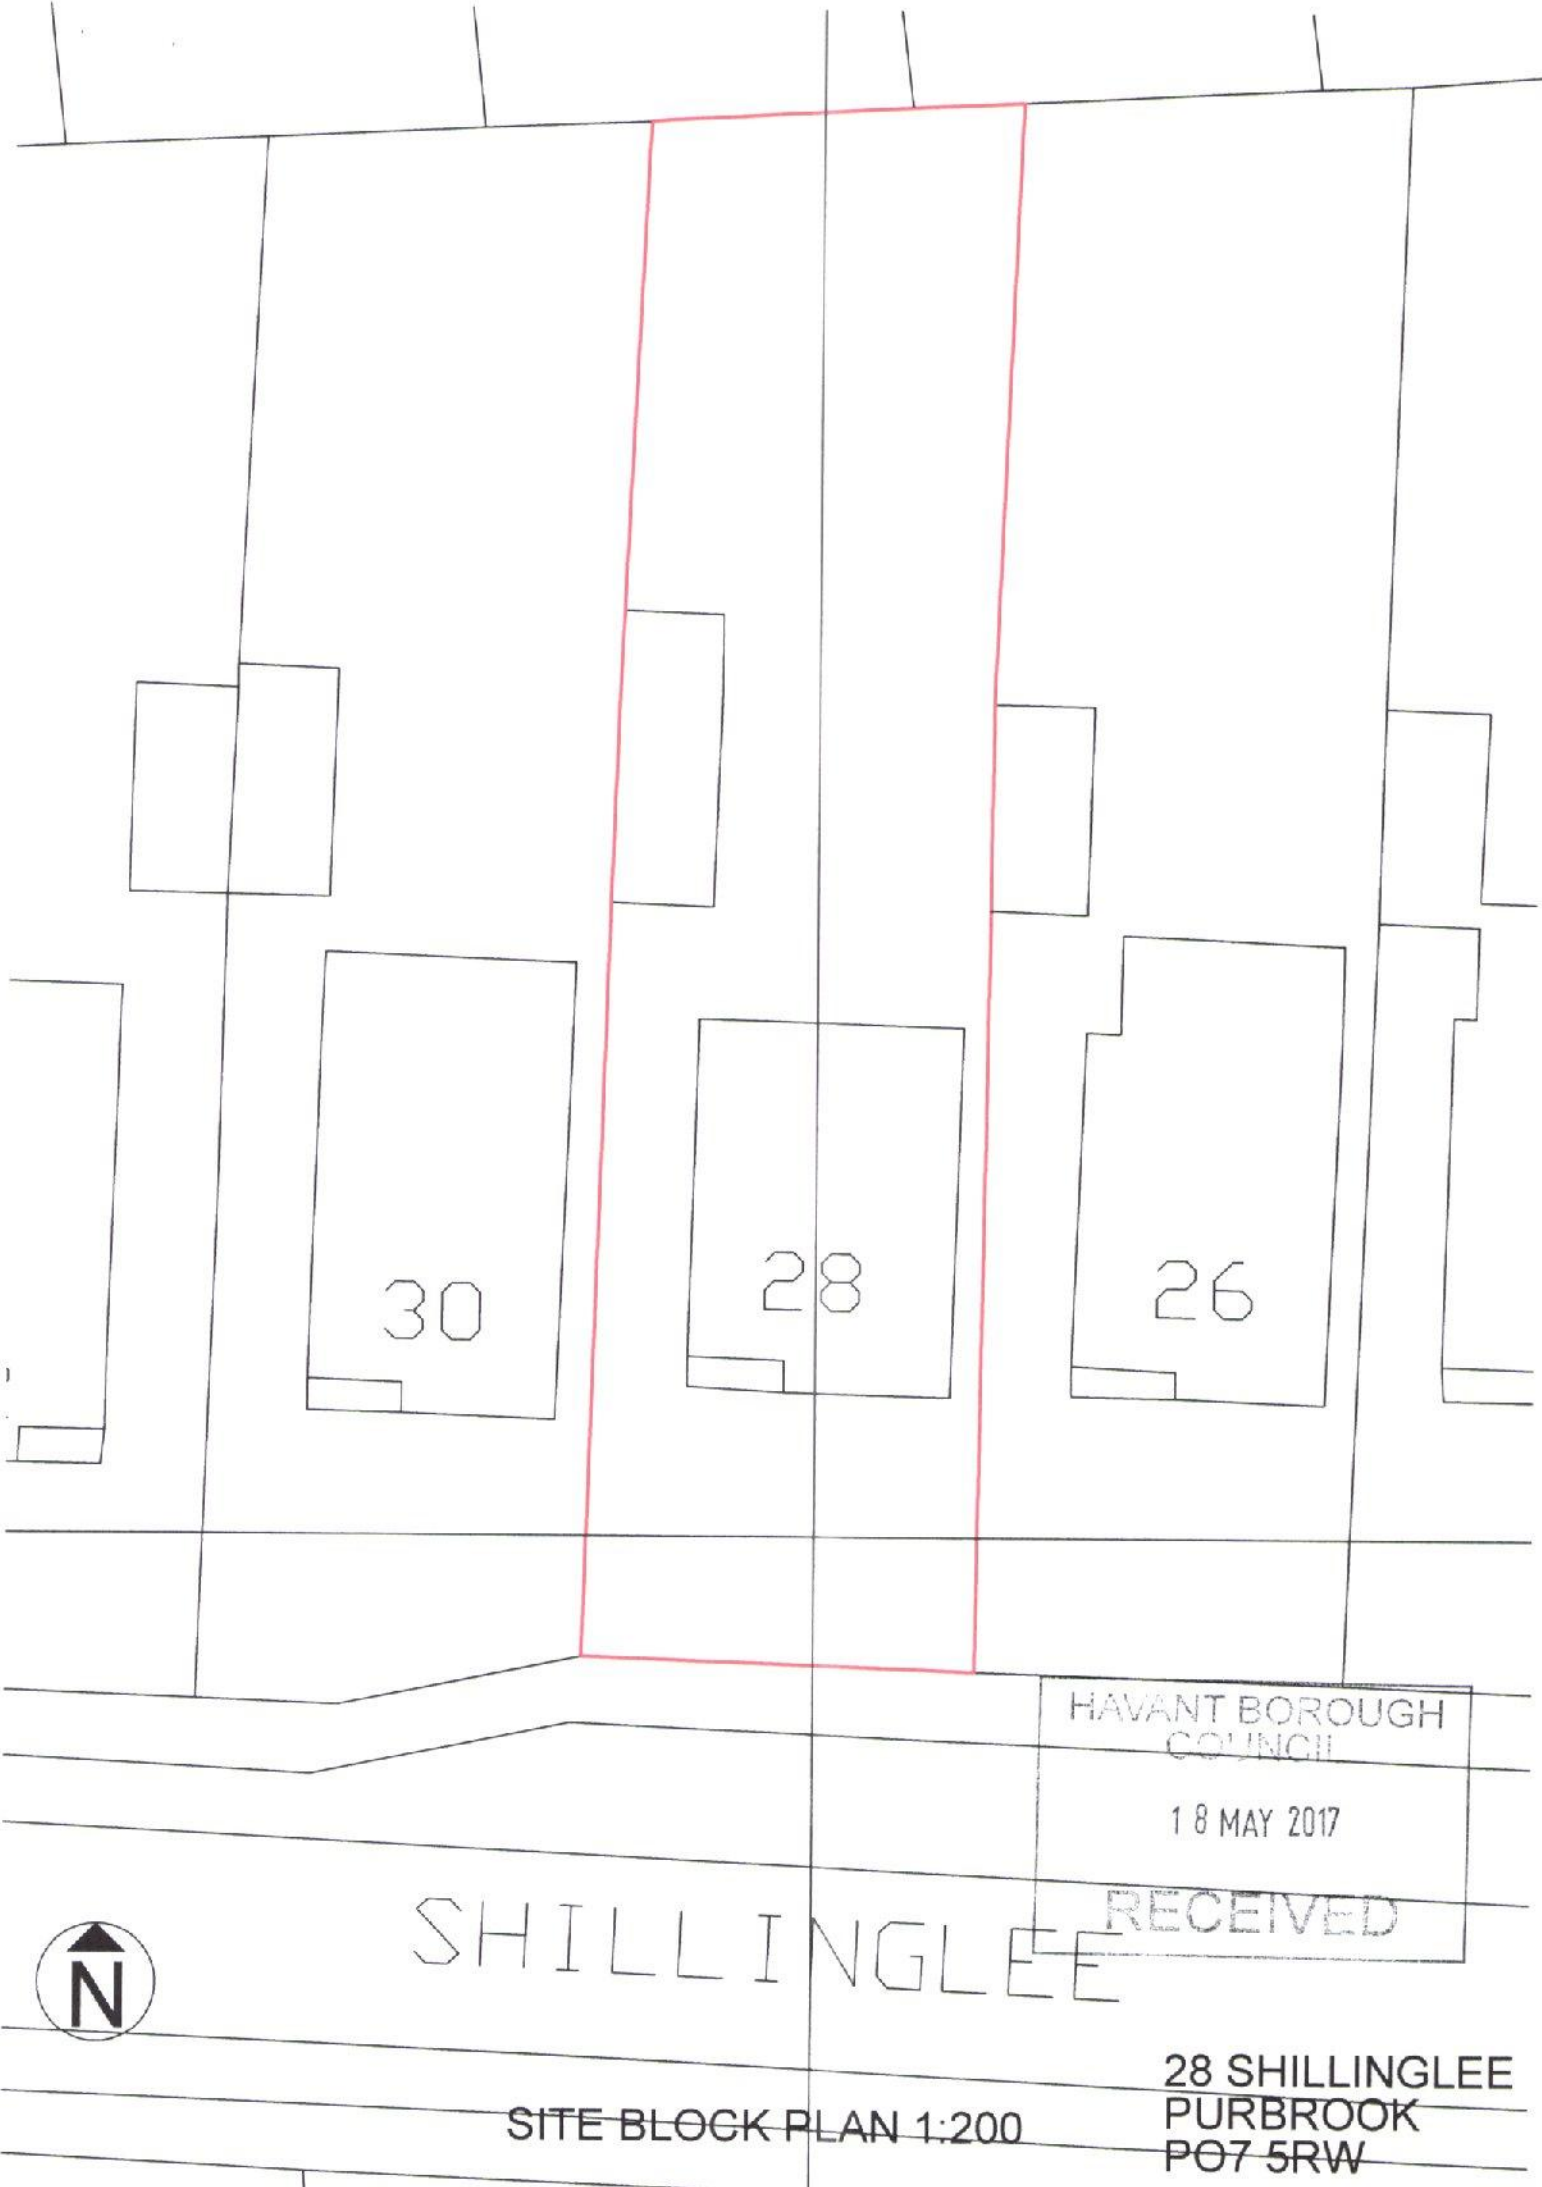

30

28

26

HAVANT BOROUGH
COUNCIL

18 MAY 2017

RECEIVED



SHILLINGLEE

SITE BLOCK PLAN 1:200

28 SHILLINGLEE
PURBROOK
PO7 5RW