


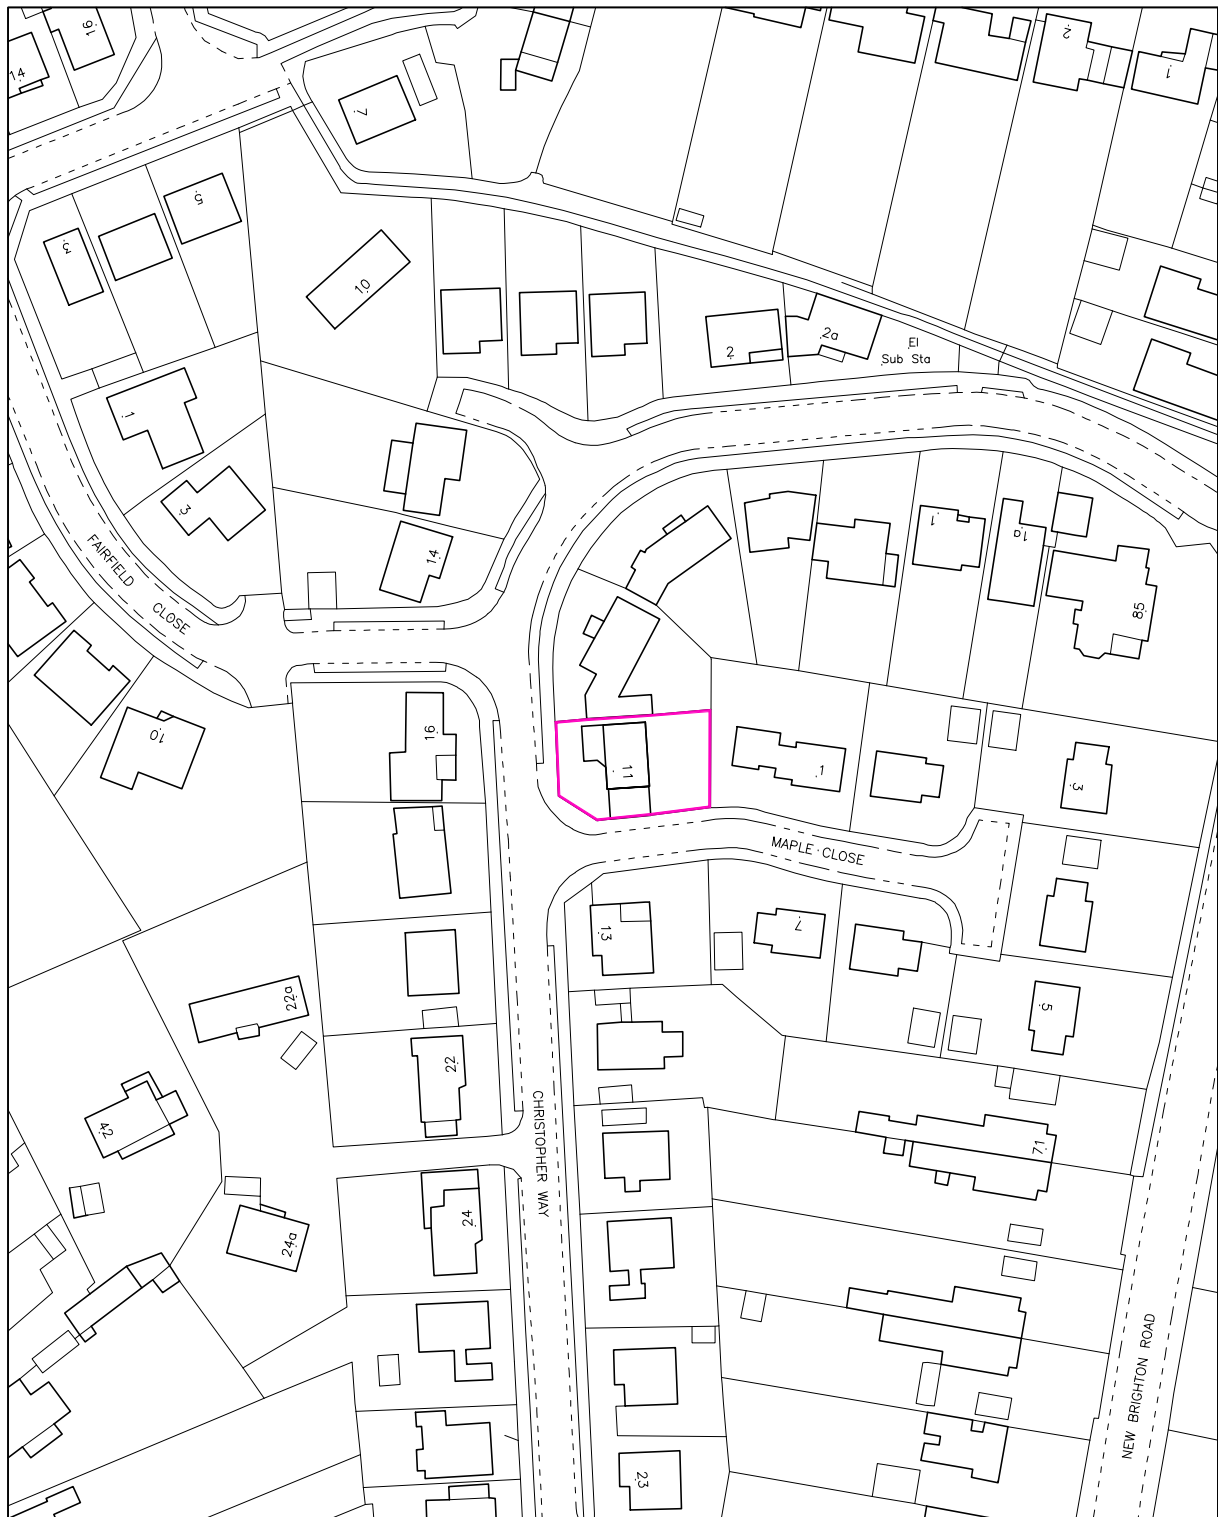

LOCATION PLAN

DWG. NO.: BD597 LP01
 DATE: 15 03 2018
 ADDRESS OF SITE: 11: CHRISTOPHER WAY, EMSWORTH, HAMPSHIRE, PO10 7QZ
 SCALE: 1:1250 @ A4
 OS LISCENSE NO.: 100019980
 ACCOUNT NO.: 792-1
 ORDER NUMBER: BW1-821066-14571-150318
 DATE OF DOWNLOAD: 15 03 2018
 OS map Extracted from Blackwell Business Services/(www.blackwellmapping.co.uk) / CROWN COPYRIGHT 2018

0 20 40 60 Metres

