


PROPOSED ADDITION
10950
BARN
OFFSET
1800

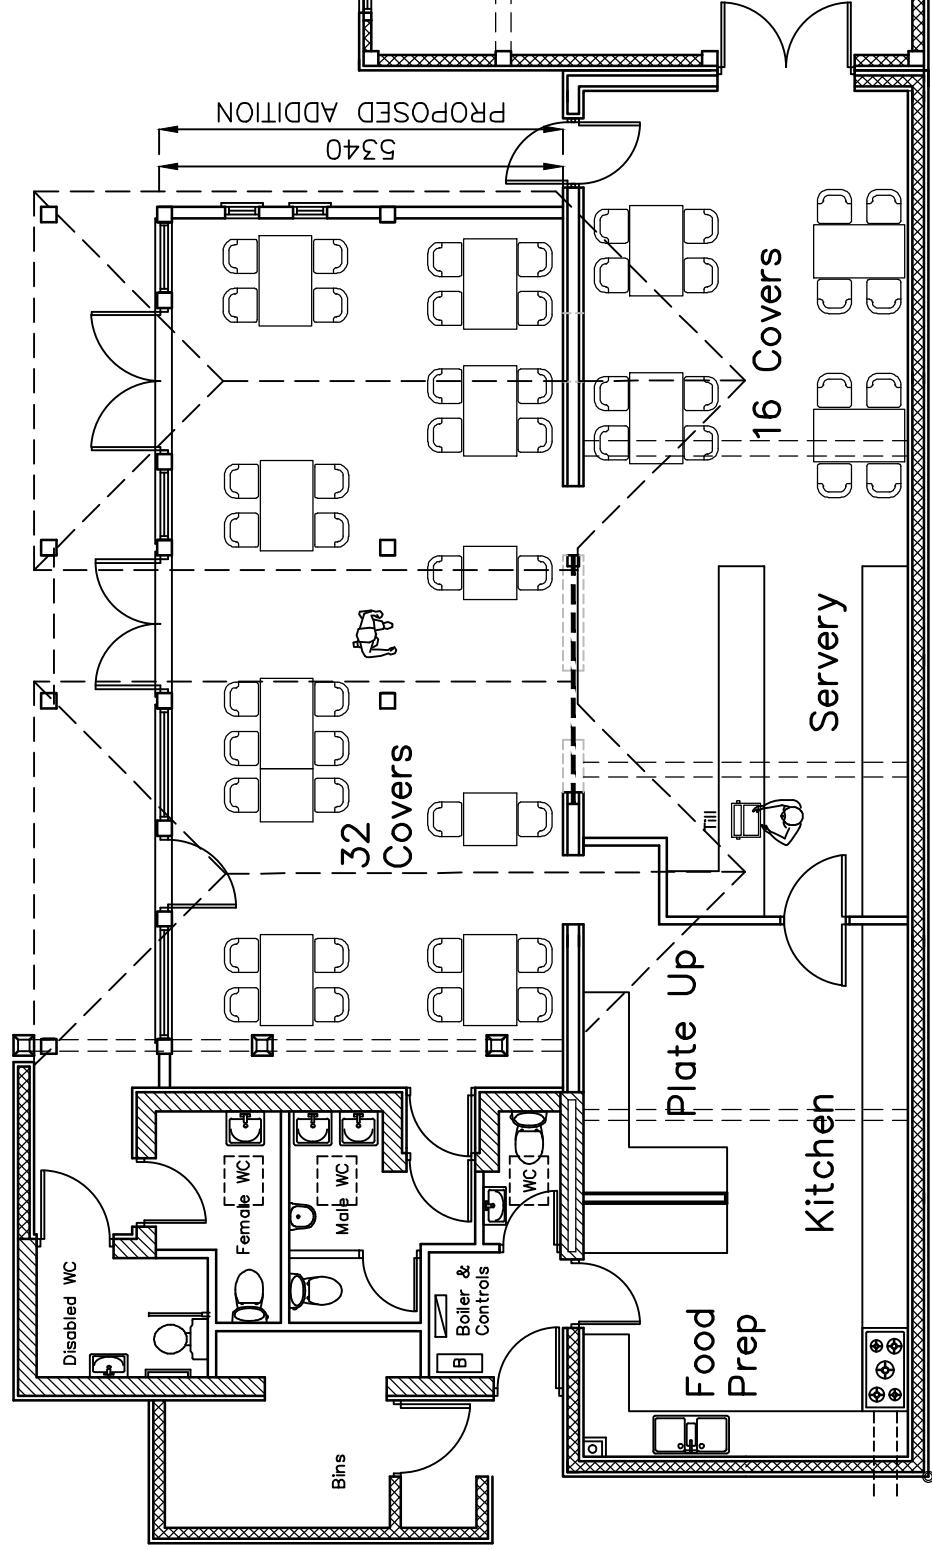


Northney Farm
Tea Rooms,
St Peter's Rd,
Hayling, PO11 0RX

PROPOSED PLAN – BARN OFFSET

Revisions

- A. Roof Amendments 08/12/17
- B. Client Amendments 11/12/17

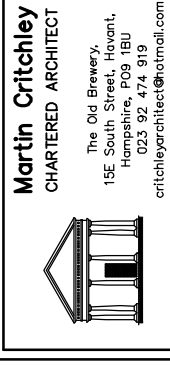

The Old Brewery,
15E South Street, Havant,
Hampshire, PO9 1BU
023 92 474 919
critchleyarchitect@hotmail.com

Scale A3 = 1:100
Drawn SAR / JHL
Date 07/08/17

17077-412 B