
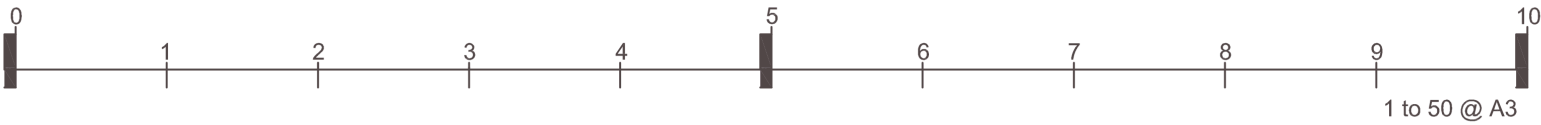


EXISTING SIDE ELEVATION

COPYRIGHT IN THIS DRAWING BELONGS TO AND IS VESTED IN BESPRAK :
ARCHITECTS + INTERIOR DESIGNERS AND MAY NOT BE REPRODUCED OR
DISTRIBUTED IN ANY WAY OR FOR ANY PURPOSE WITHOUT THEIR WRITTEN
CONSENT. ANY PERSON, FIRM OR COMPANY UNLAWFULLY REPRODUCING OR
DISTRIBUTING THIS DRAWING OR IN ANY WAY INFRINGING THE COPYRIGHT
THEREIN WILL BE PROSECUTED. DRAWINGS ARE NOT TO BE SCALED. FIGURED
DIMENSION ONLY ARE TO BE WORKED TO. ANY DISCREPANCIES SHOULD BE
REPORTED TO THE ARCHITECT AT ONCE

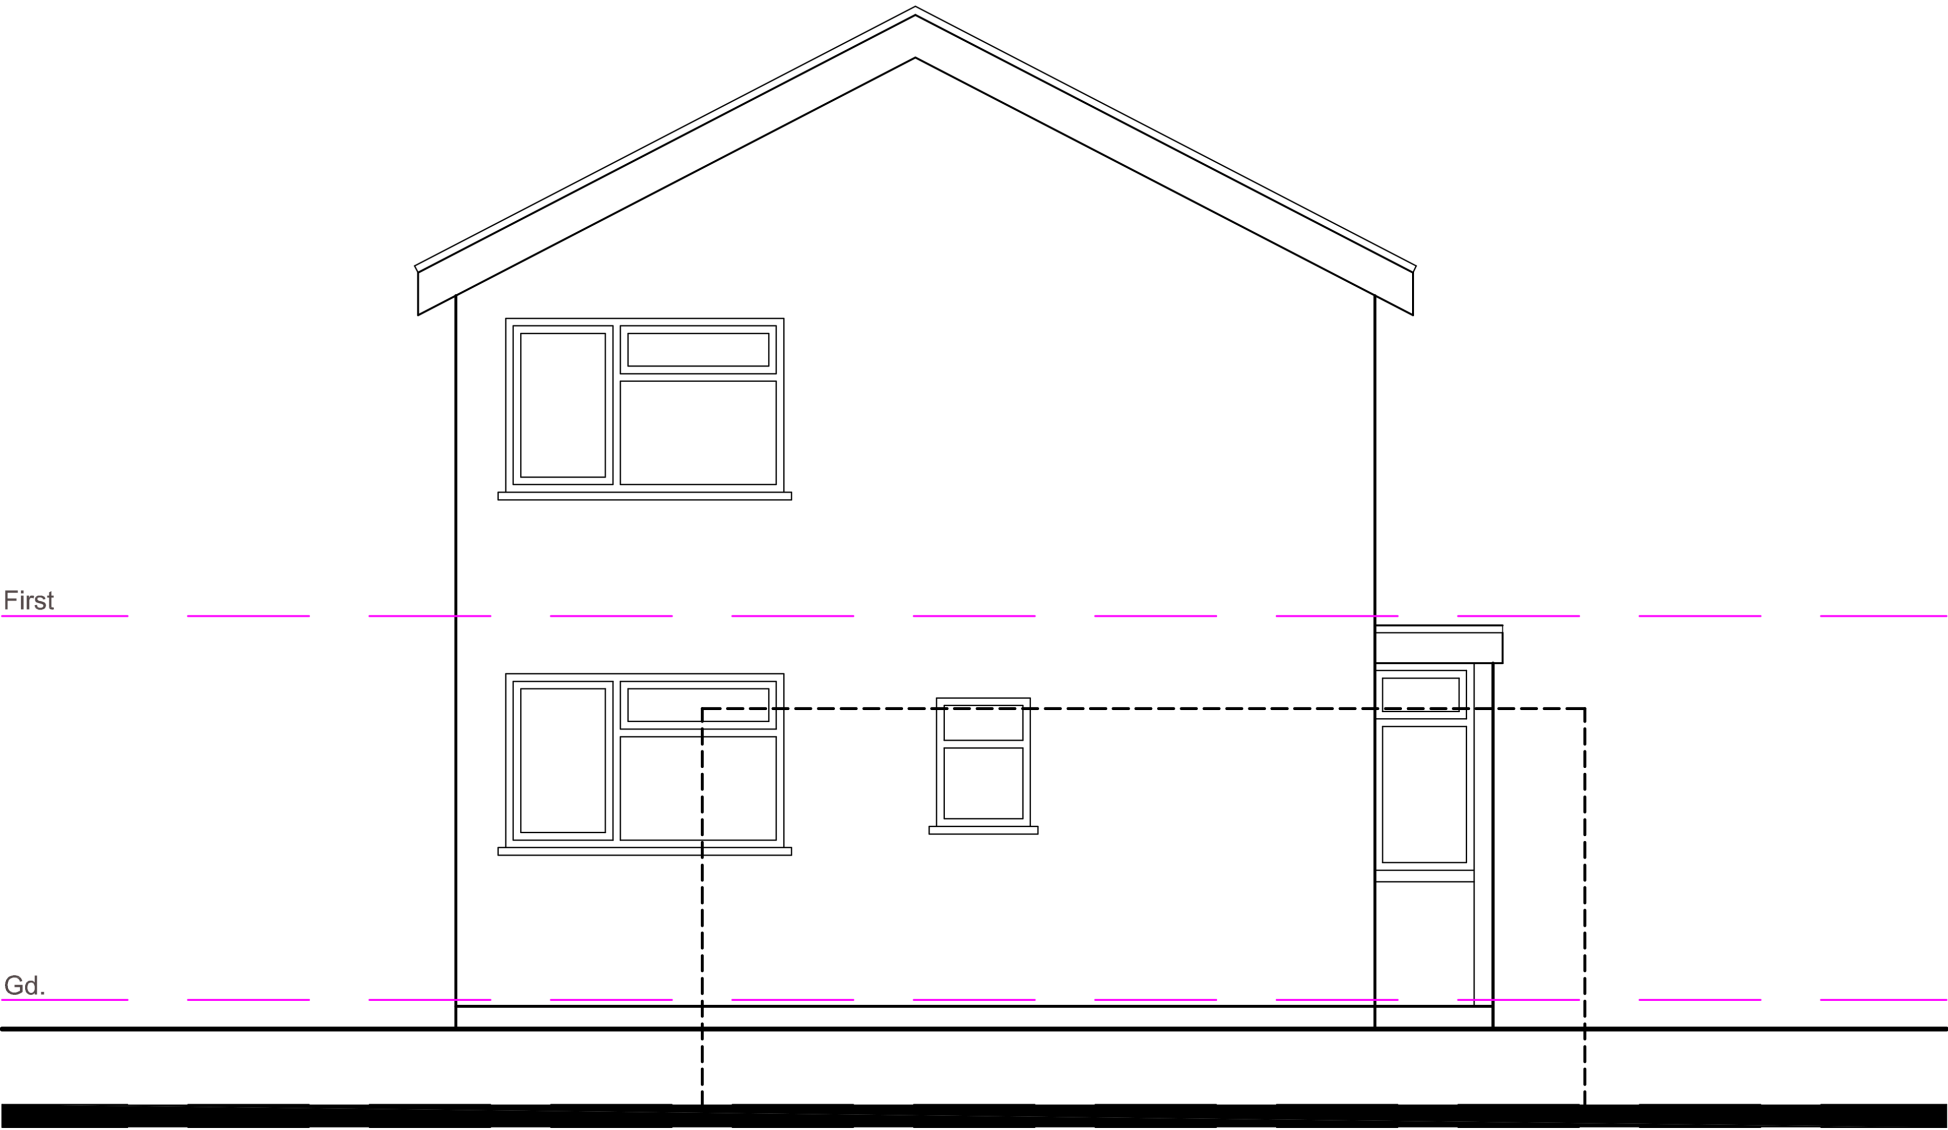

BESPRAK
architects + interior designers