

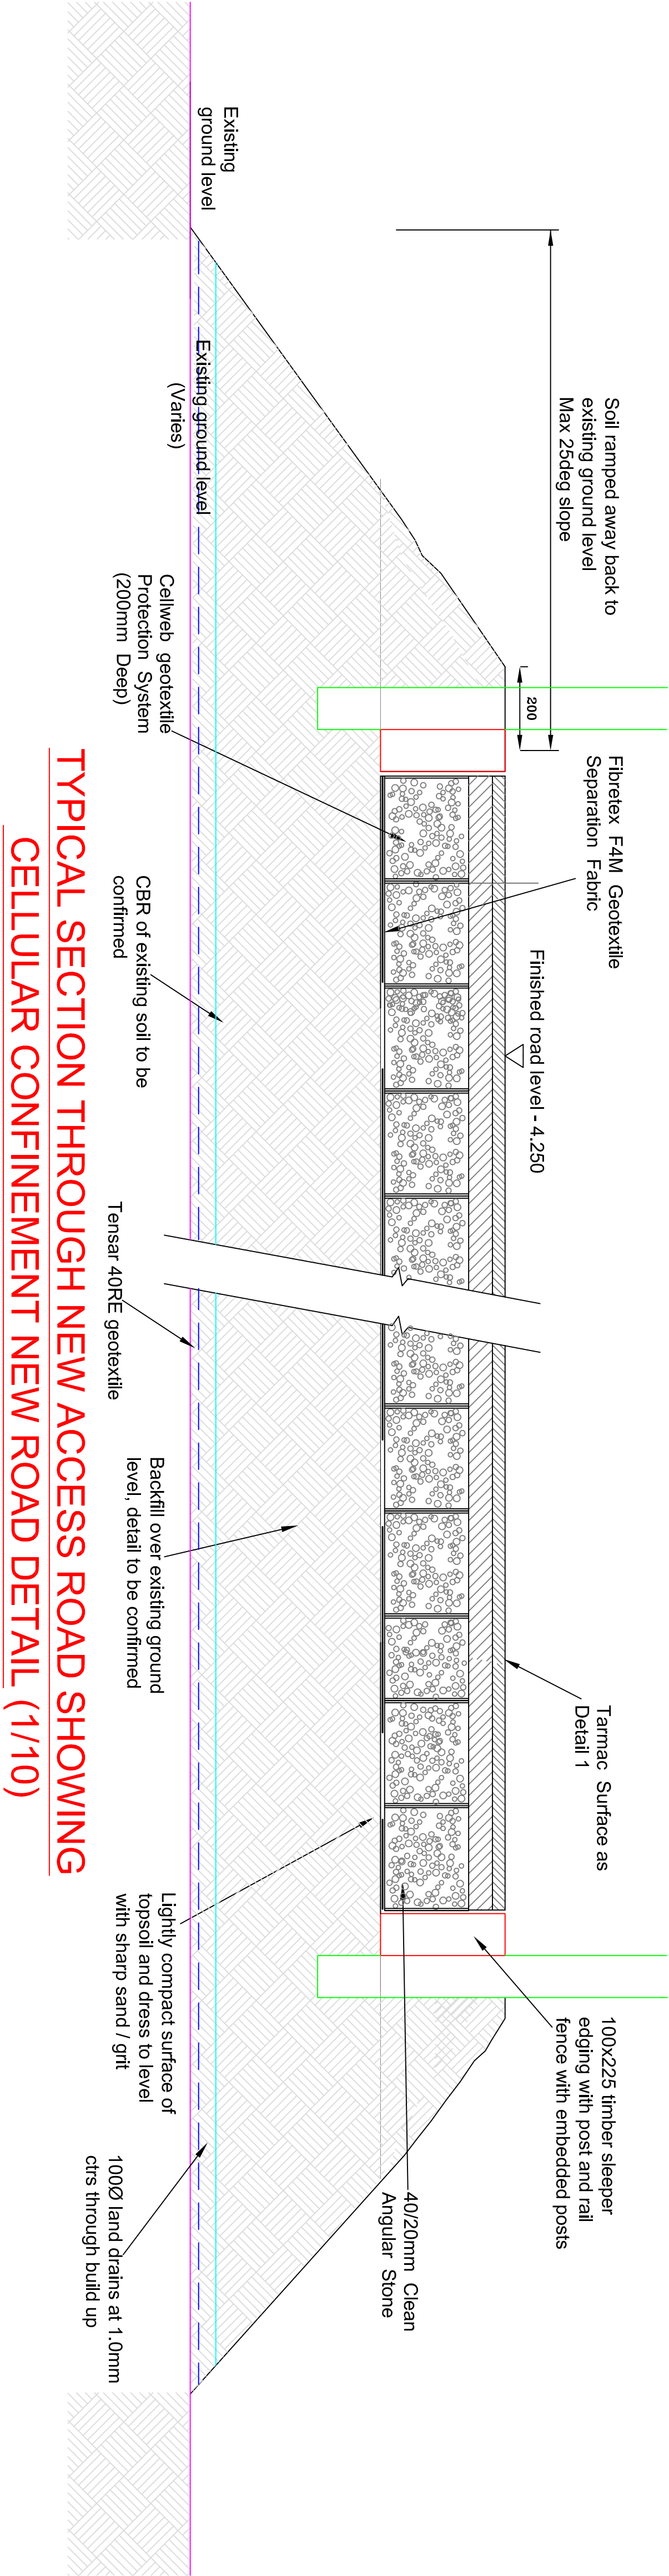


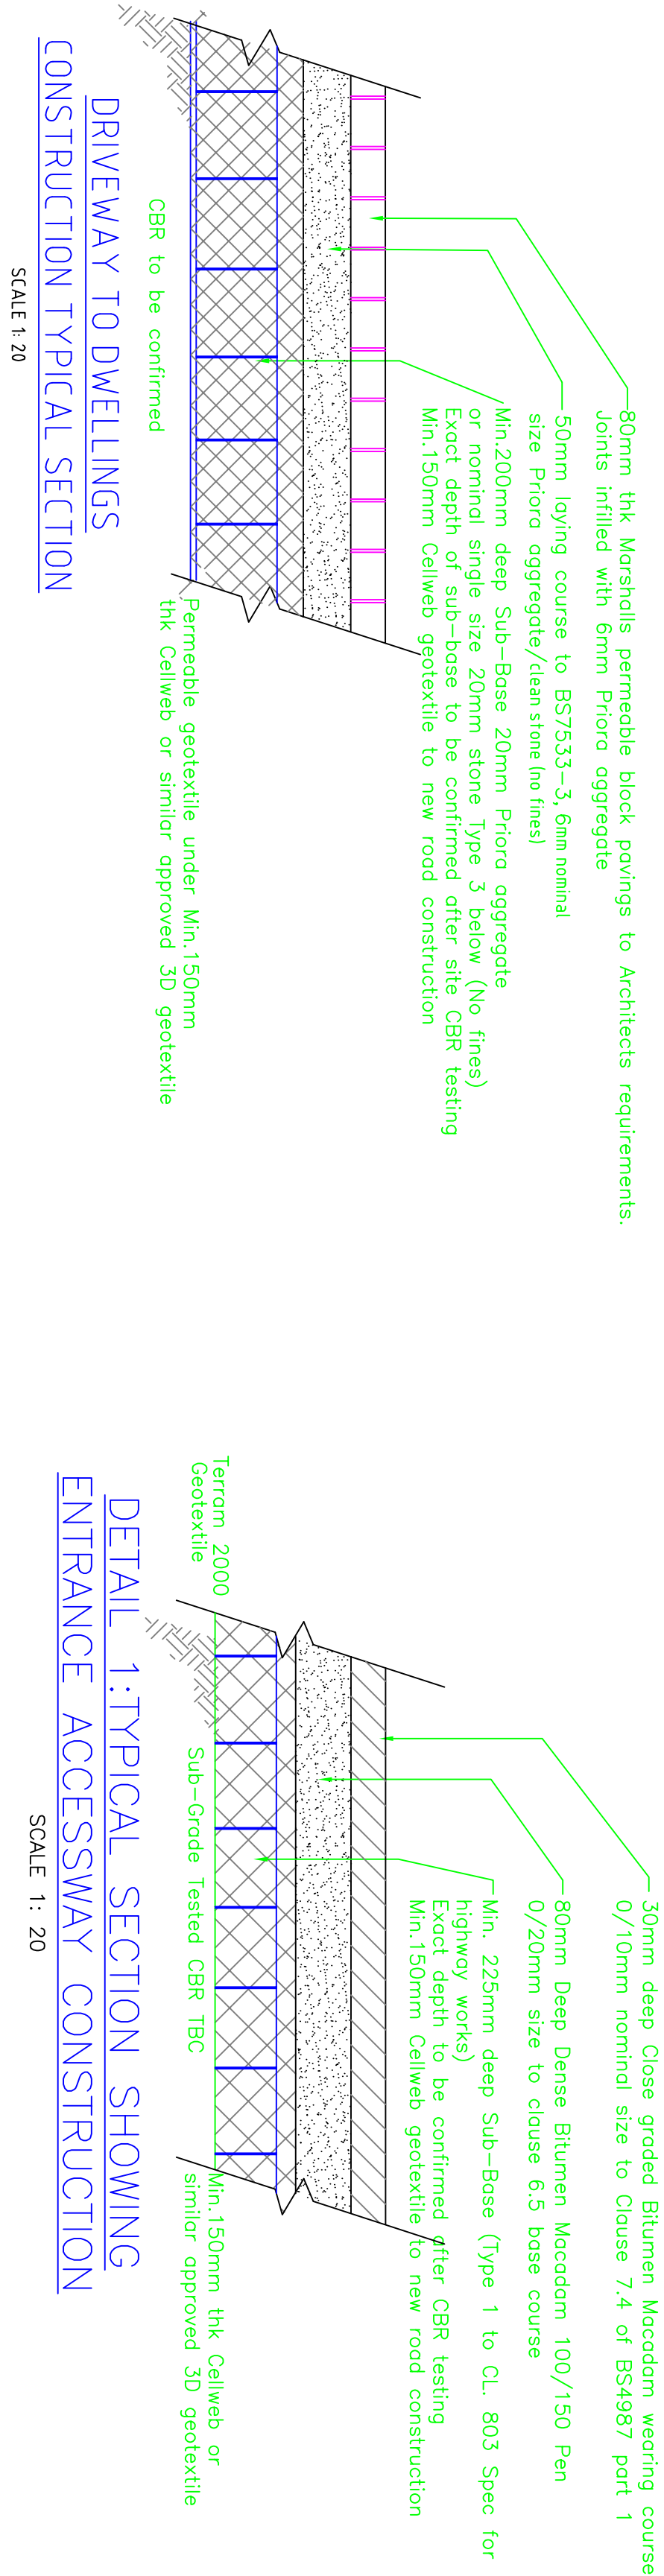

- NOTES**
1. This drawing is to be read in conjunction with all relevant Engineers and Architects drawings, and the Specification.
 2. All dimensions are in millimetres unless noted otherwise. All levels are in Metres above an arbitrary datum and not to Ordnance Datum.

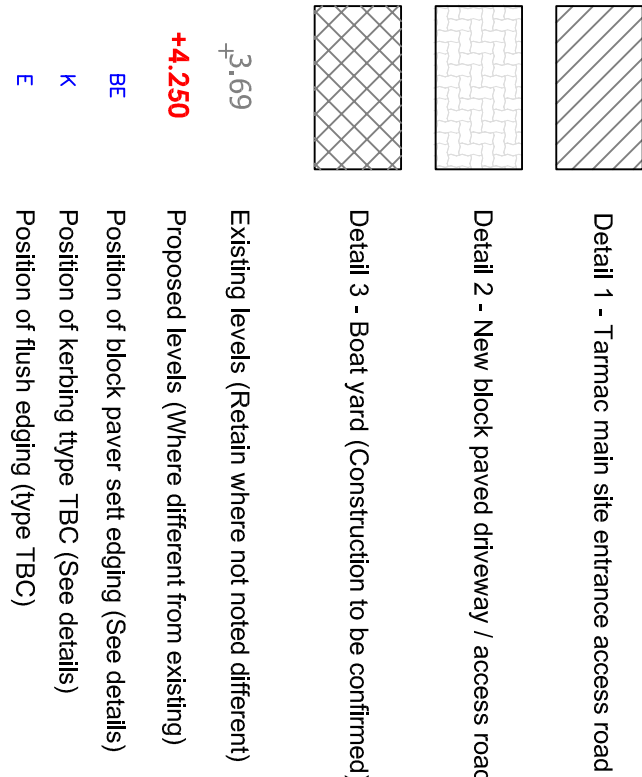

13.11.17	EG	UPDATE TO ROAD CONSTRUCTIONS AND SECTION	EG	P2
Date	By	Revision	QAD	CHK'd Ref

PRELIMINARY



Cowan Consultancy

3 Turnberry House
4400 Parkway
Whiteley
Bournemouth
Dorset BH12 4JF
PO15 7TU

Tel: 01489 577498
Fax: 01489 179873
consultants@cowan.co.uk
www.cowanconsult.co.uk

Also at:
Landguard Manor Road
Spinklin
Ipswich IP20 7JF

Client: Alpine Homes Ltd.

Project: Yachthoven Site
Copse Lane, Hoyling Island

External Works Details

DO NOT SCALE THIS DRAWING

Date	July 17	Scale	1/250	Dwg. No.	593579-202P2
Drawn	EG	CHK'd	QAD		