


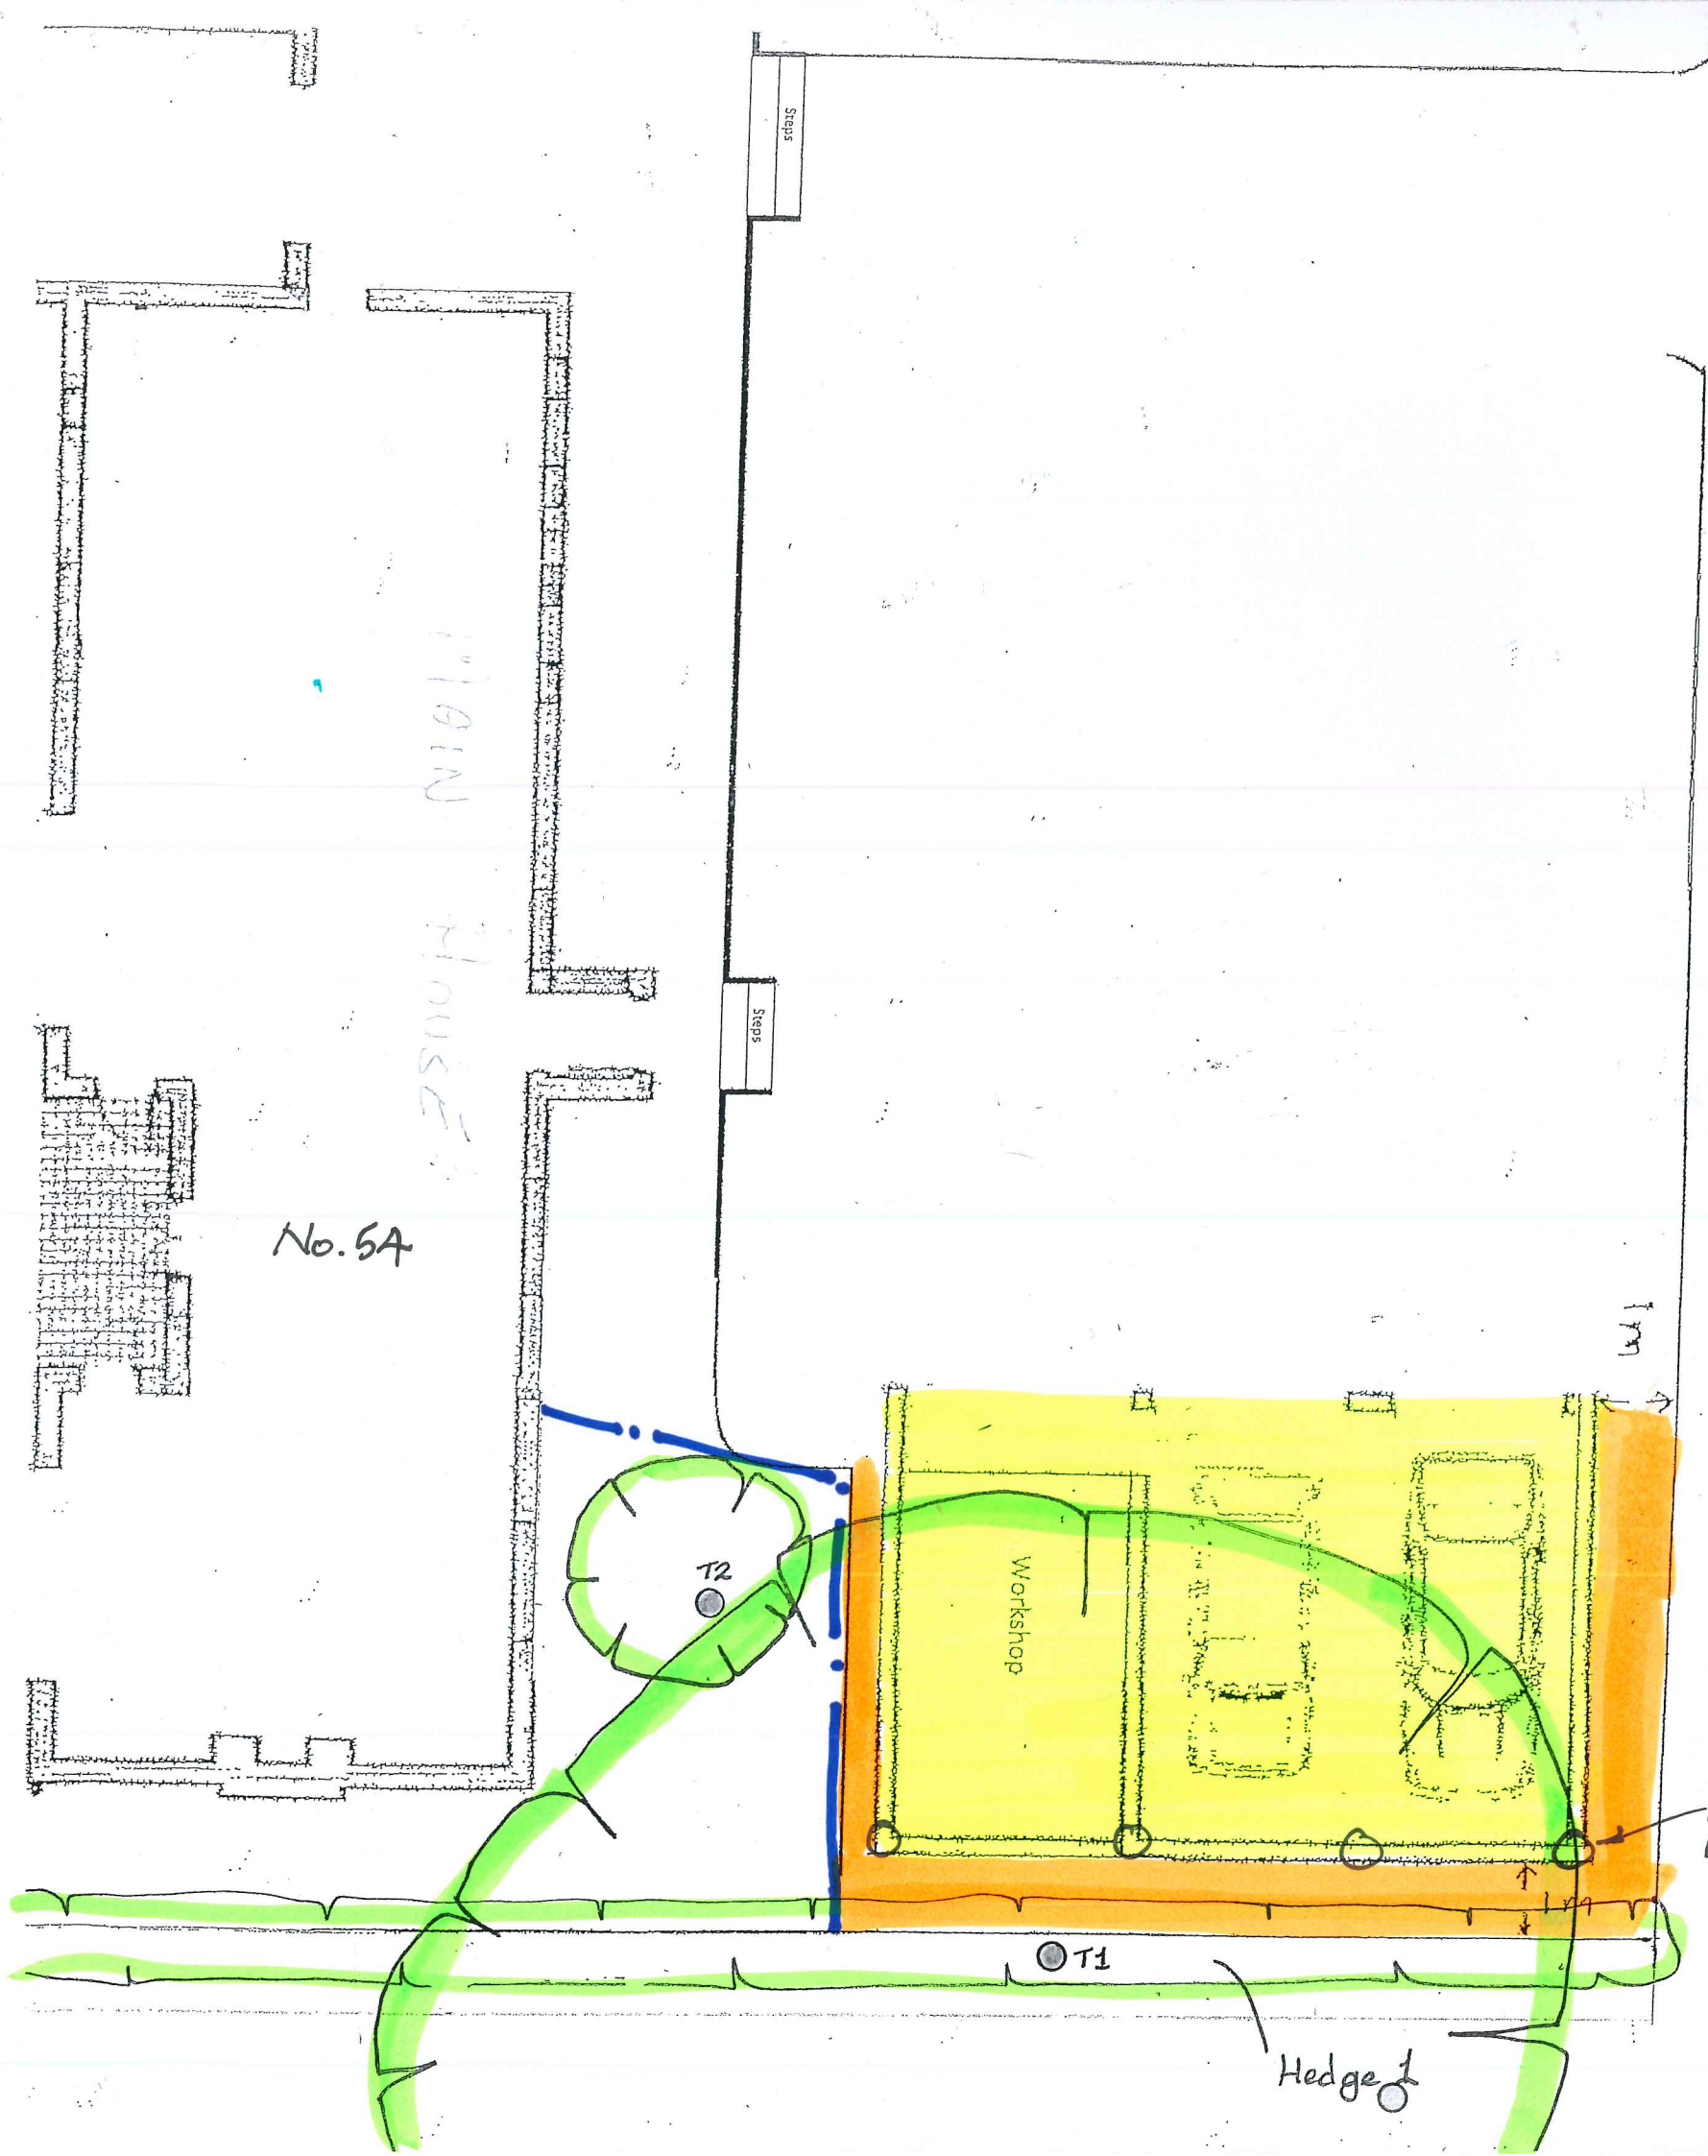

 3 Foxcombe Cottages South Harting - West Sussex GU31 5PL 01730 825297 07875 520881 bernieharverson@gmail.com	project	Sunnyside 54 Long Copse Lane Emsworth			
	client:	Mr & Mrs C Poirrier			
	title:	Tree Protection Plan			
drwgs BJH 03/04	scale: 1:100 @ A3	job 0963	date: September 2017	drawn: bjh	

- Key:**
-  = Trees which will be retained and fully protected.
 -  = Trees which cannot be retained with this layout.
 -  = The setting out positions for the Protective Fencing in accordance with BS5837:2012 recommendations – Section 6.2
 -  = Ground protection measures required as per - BS5837:2012 recommendations – Section 6.2.3.3 a)
 -  = There will be a need for an Engineer designed Pile & Beam foundation with a maximum of 100mm of the pile cap set into the ground with the concrete slab formed in situ at ground level and bearing onto the pile caps.

INDICATIVE LOCATIONS
FOR PILE CAPS