



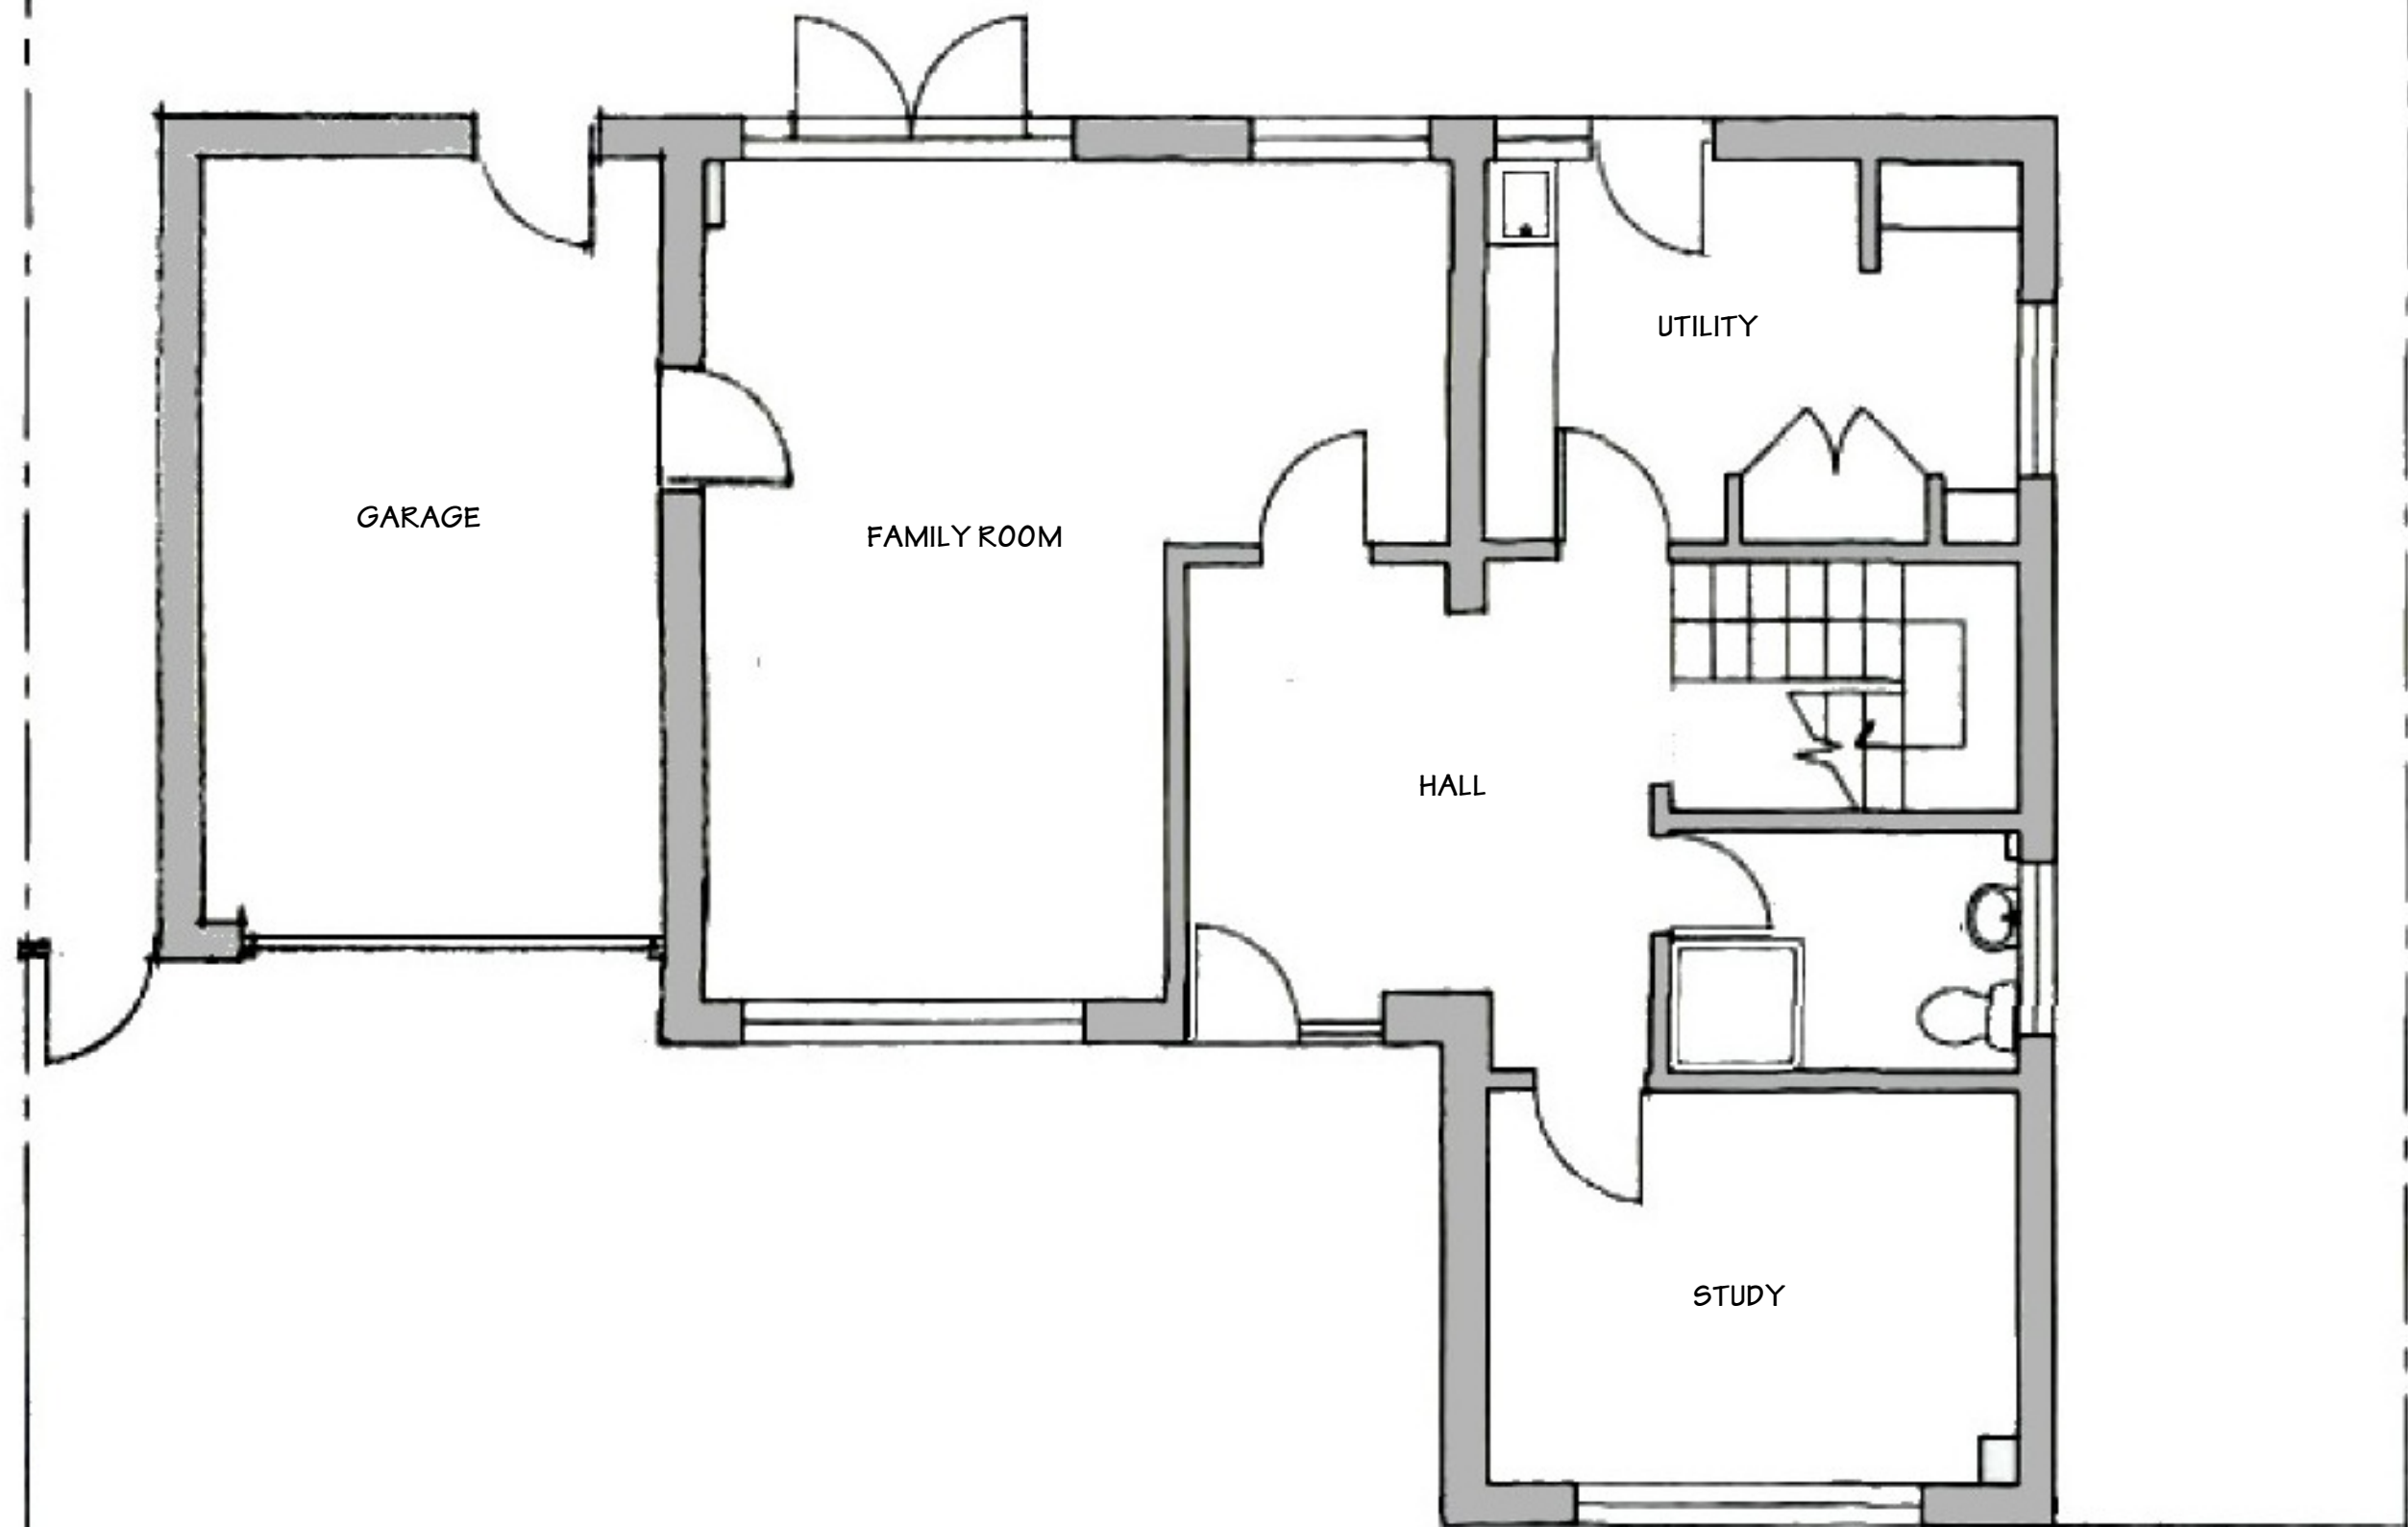

ARCHITECTURAL DESIGN

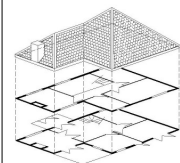

01730 268719
07878 068787
saxon-end@tiscali.co.uk

Saxon End
Bordean
Petersfield
Hampshire
GU32 1EP

Client

MR & MRS SCHOFIELD


Job

8 CREEK END, EMSWORTH

Drawing

COPYRIGHT ©

EXISTING FLOOR PLAN

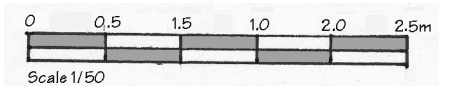

Date Jun 2018

Ref

SC/18/001