




FRONT (WEST) ELEVATION

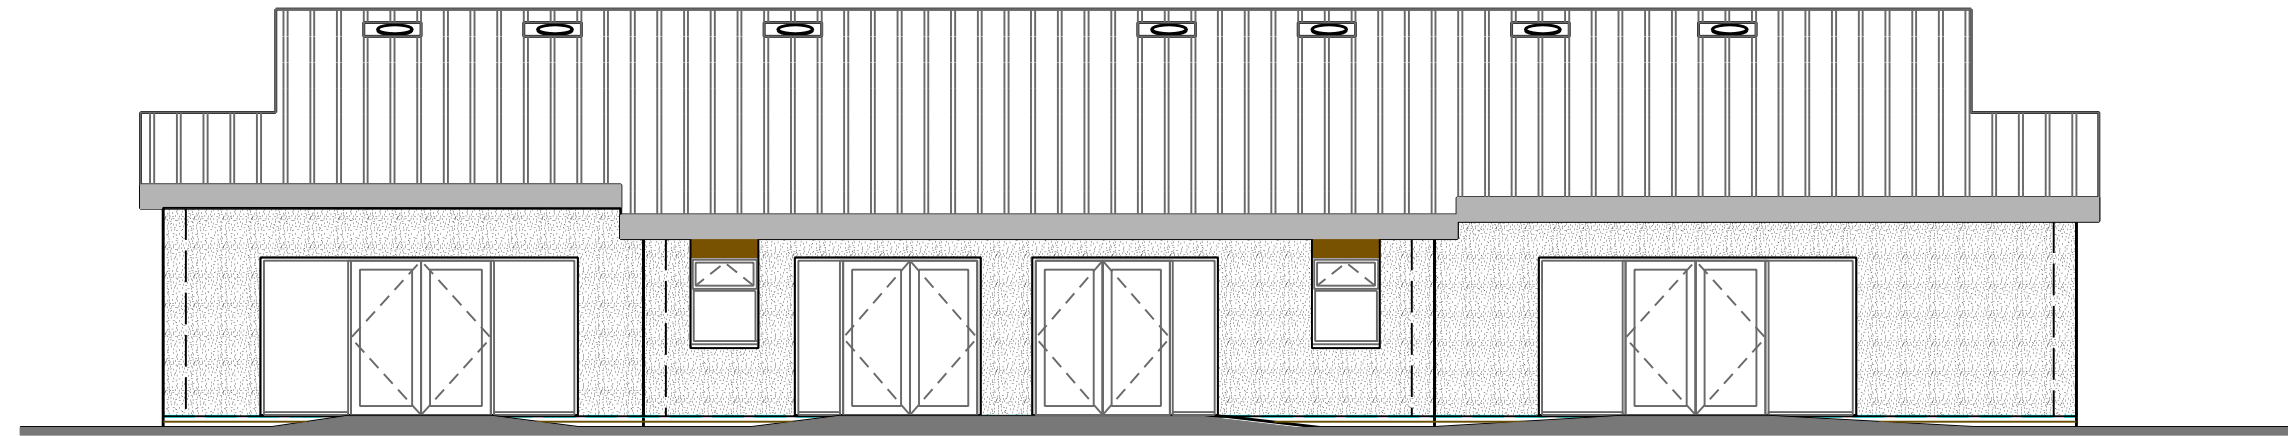

REAR (EAST) ELEVATION

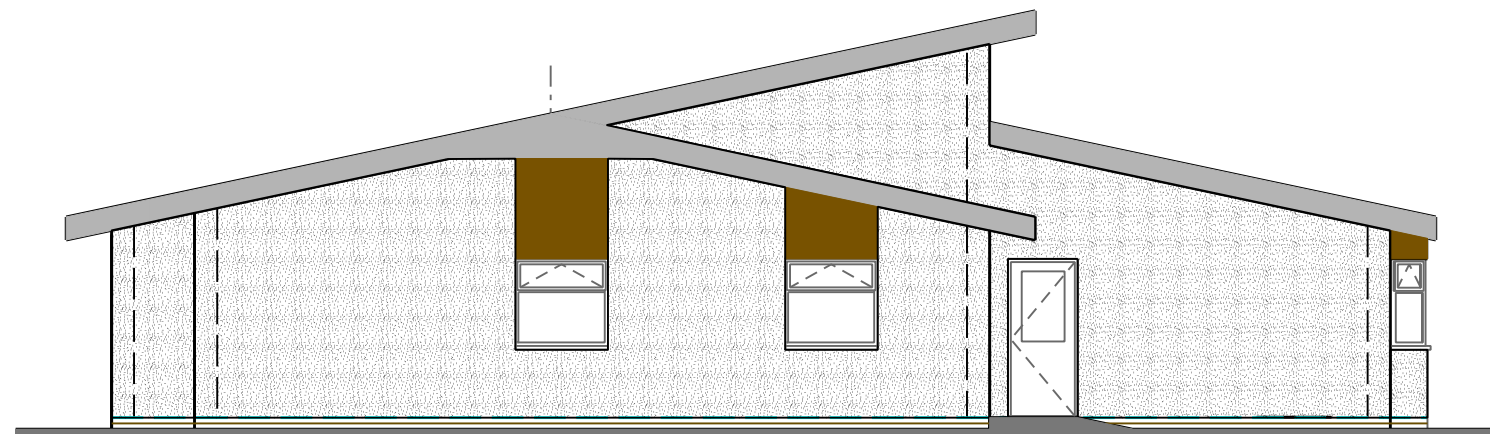

SIDE (NORTH) ELEVATION

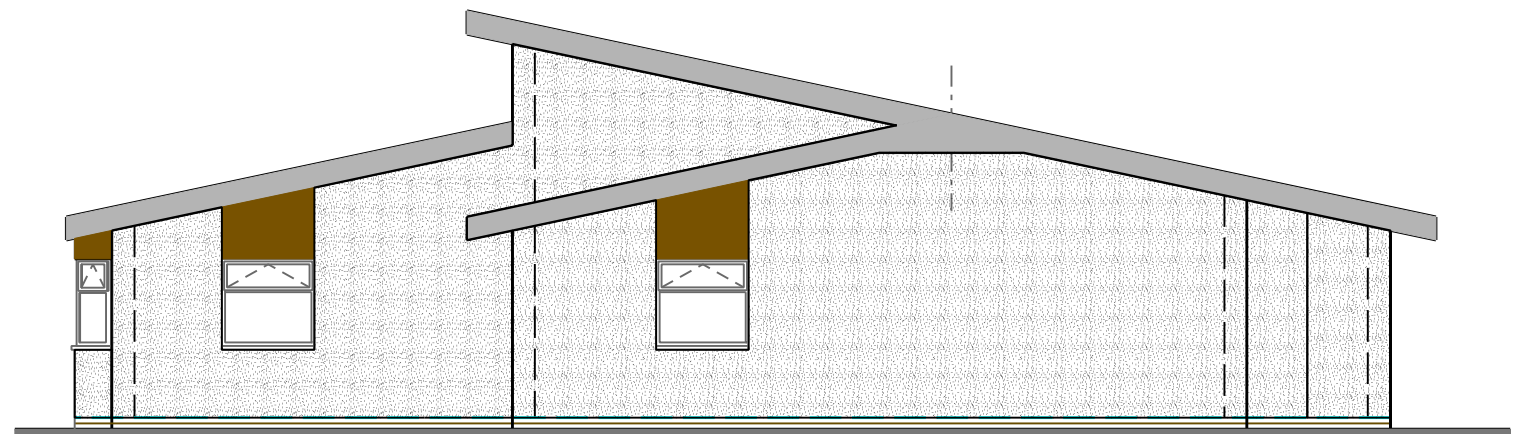

SIDE (SOUTH) ELEVATION