



This drawing may be scaled with reference to the scale bar for planning application purposes only. Do not scale for any other purpose, use only annotated dimensions. All dimensions are to be checked by parties using the drawing, and any errors or omissions are to be reported to James Potter Associates Ltd.

Rev.	Date	Note	Author	Checked
01	03/05/17	Issue for planning	XXX	XXX

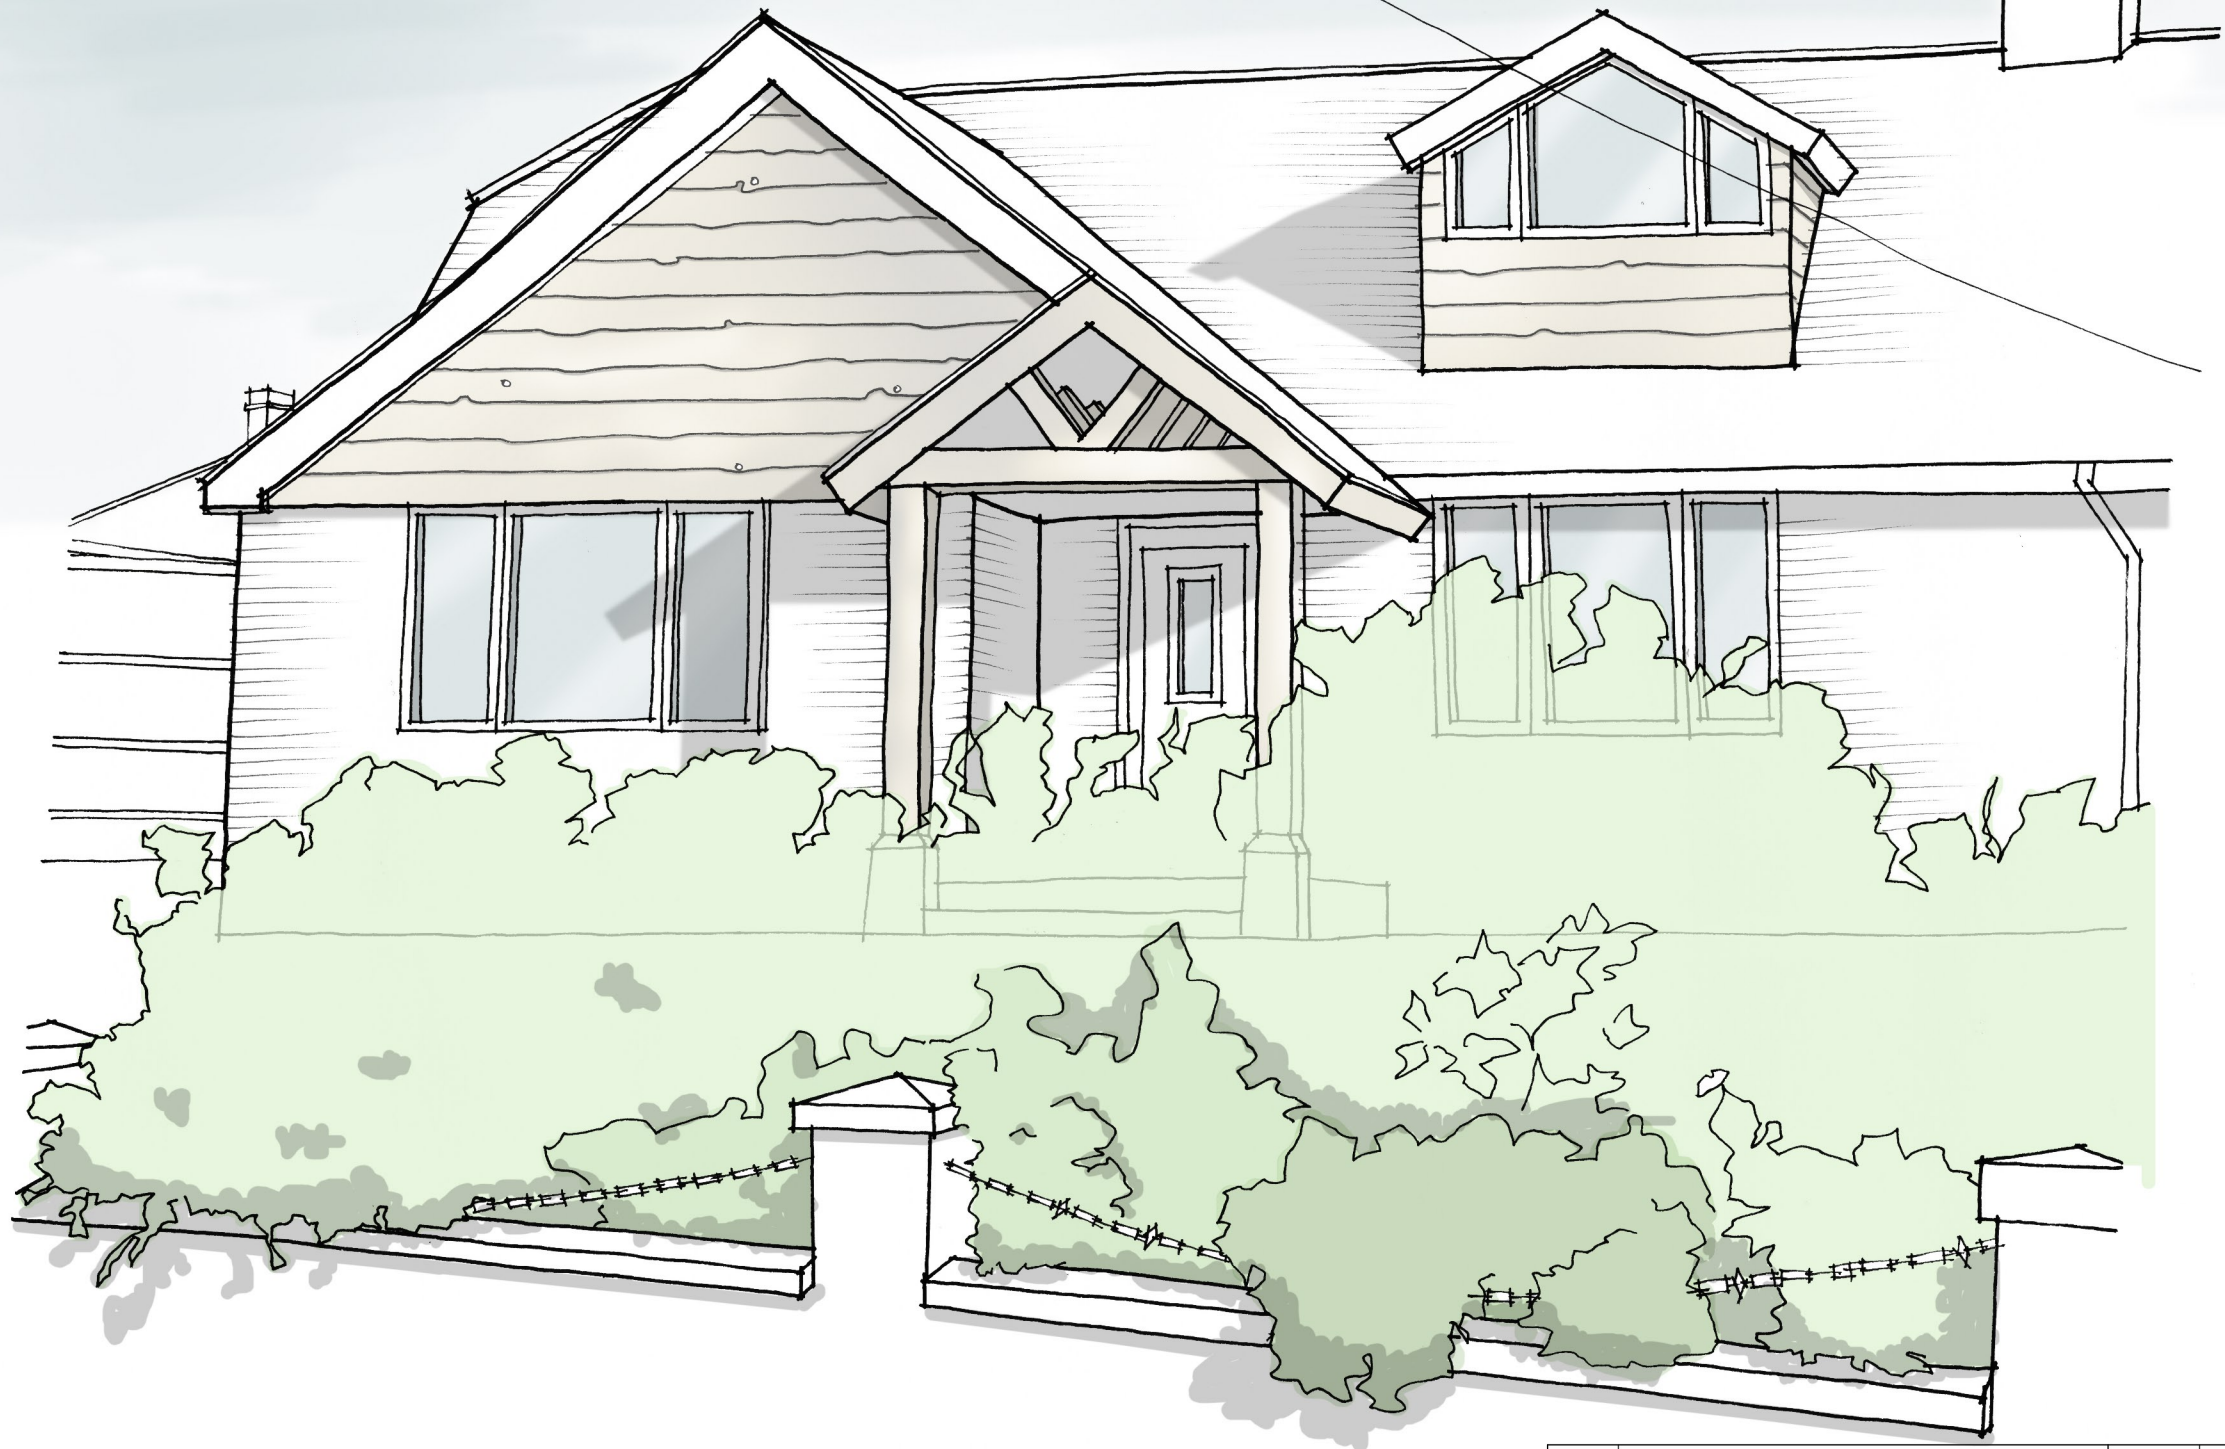

SCALE 1:100

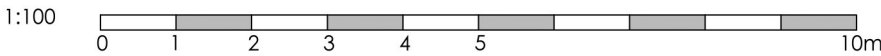

Project	INTERNAL & EXTERNAL ALTERATIONS 49 LITTLEPARK AVENUE BEDHAMPTON PO9 3QU					Drawing	FRONT 3D VISUAL			Rev.	-
						Job-Dwg Number	17039-PL-107				
Client	MR GARY BARTON					JPA JAMES POTTER ASSOCIATES www.jpa.design JPA - PORTSMOUTH Suite 2, Winter Works, Rear of 119 Winter Road, BEDHAMPTON, Portsmouth, PO4 8DS t. +44(0)2393 871 000					
Status	PLANNING										
Scale	1:100		Sheet Size A3								
Author	RH	Checked	JP	Date	03/05/17						