


Note the Pitch of the new roof has been reduced and barn hip ends designed to preserve context with surrounding buildings



3

North Street Elevation


1 : 200

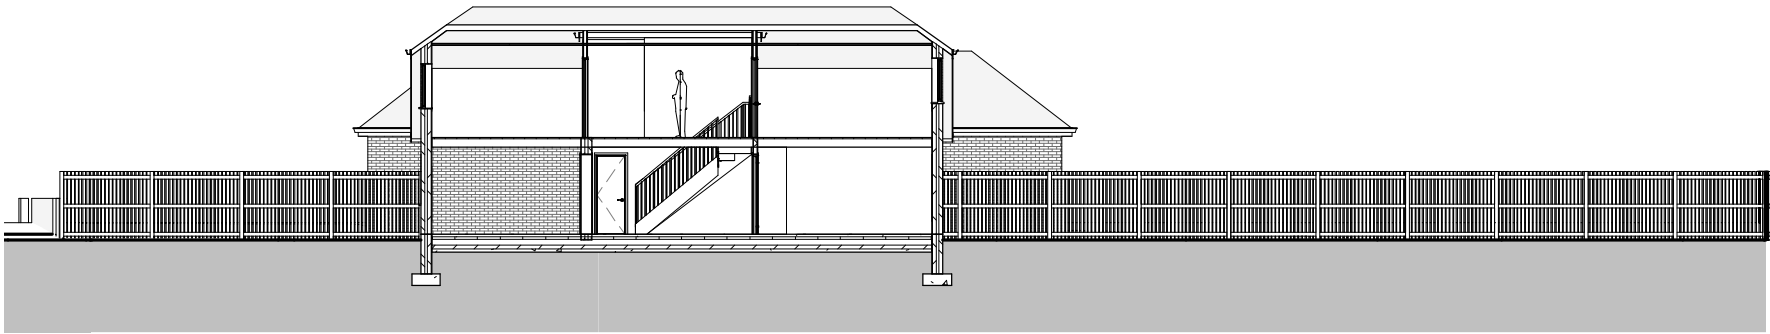

2

North South Site Section

1 : 200

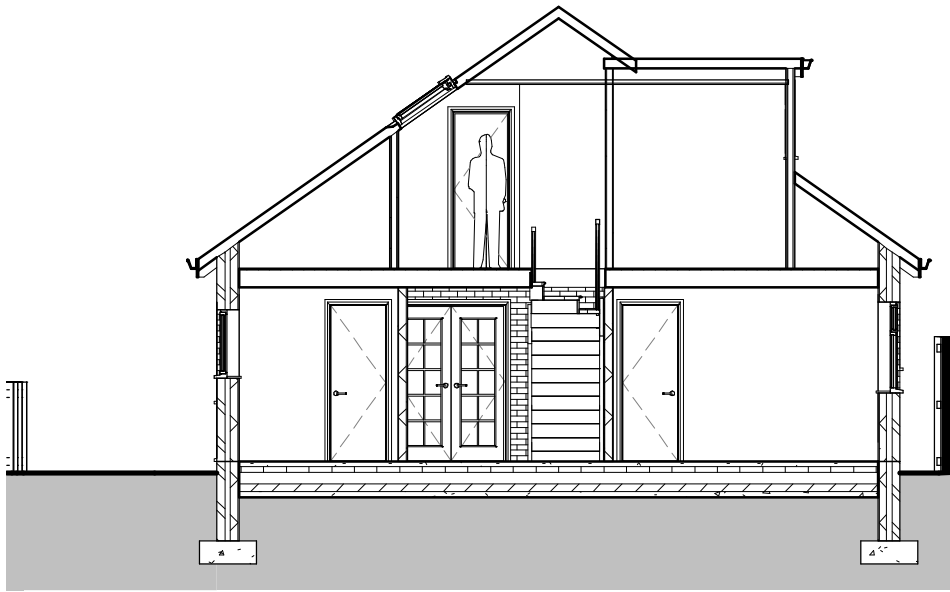

1

East West Site Section

1 : 100

IJ Murray Associates

www.ijma.co.uk

No.	Description	Date

Jeff Mould
7 Hart Plain Ave
Waterlooville

Site Sections & Street Elevations

Project number	Project Number	A109 v2	
Date	Issue Date		
Drawn by	Author		
Checked by	Checker	Scale	As indicated