



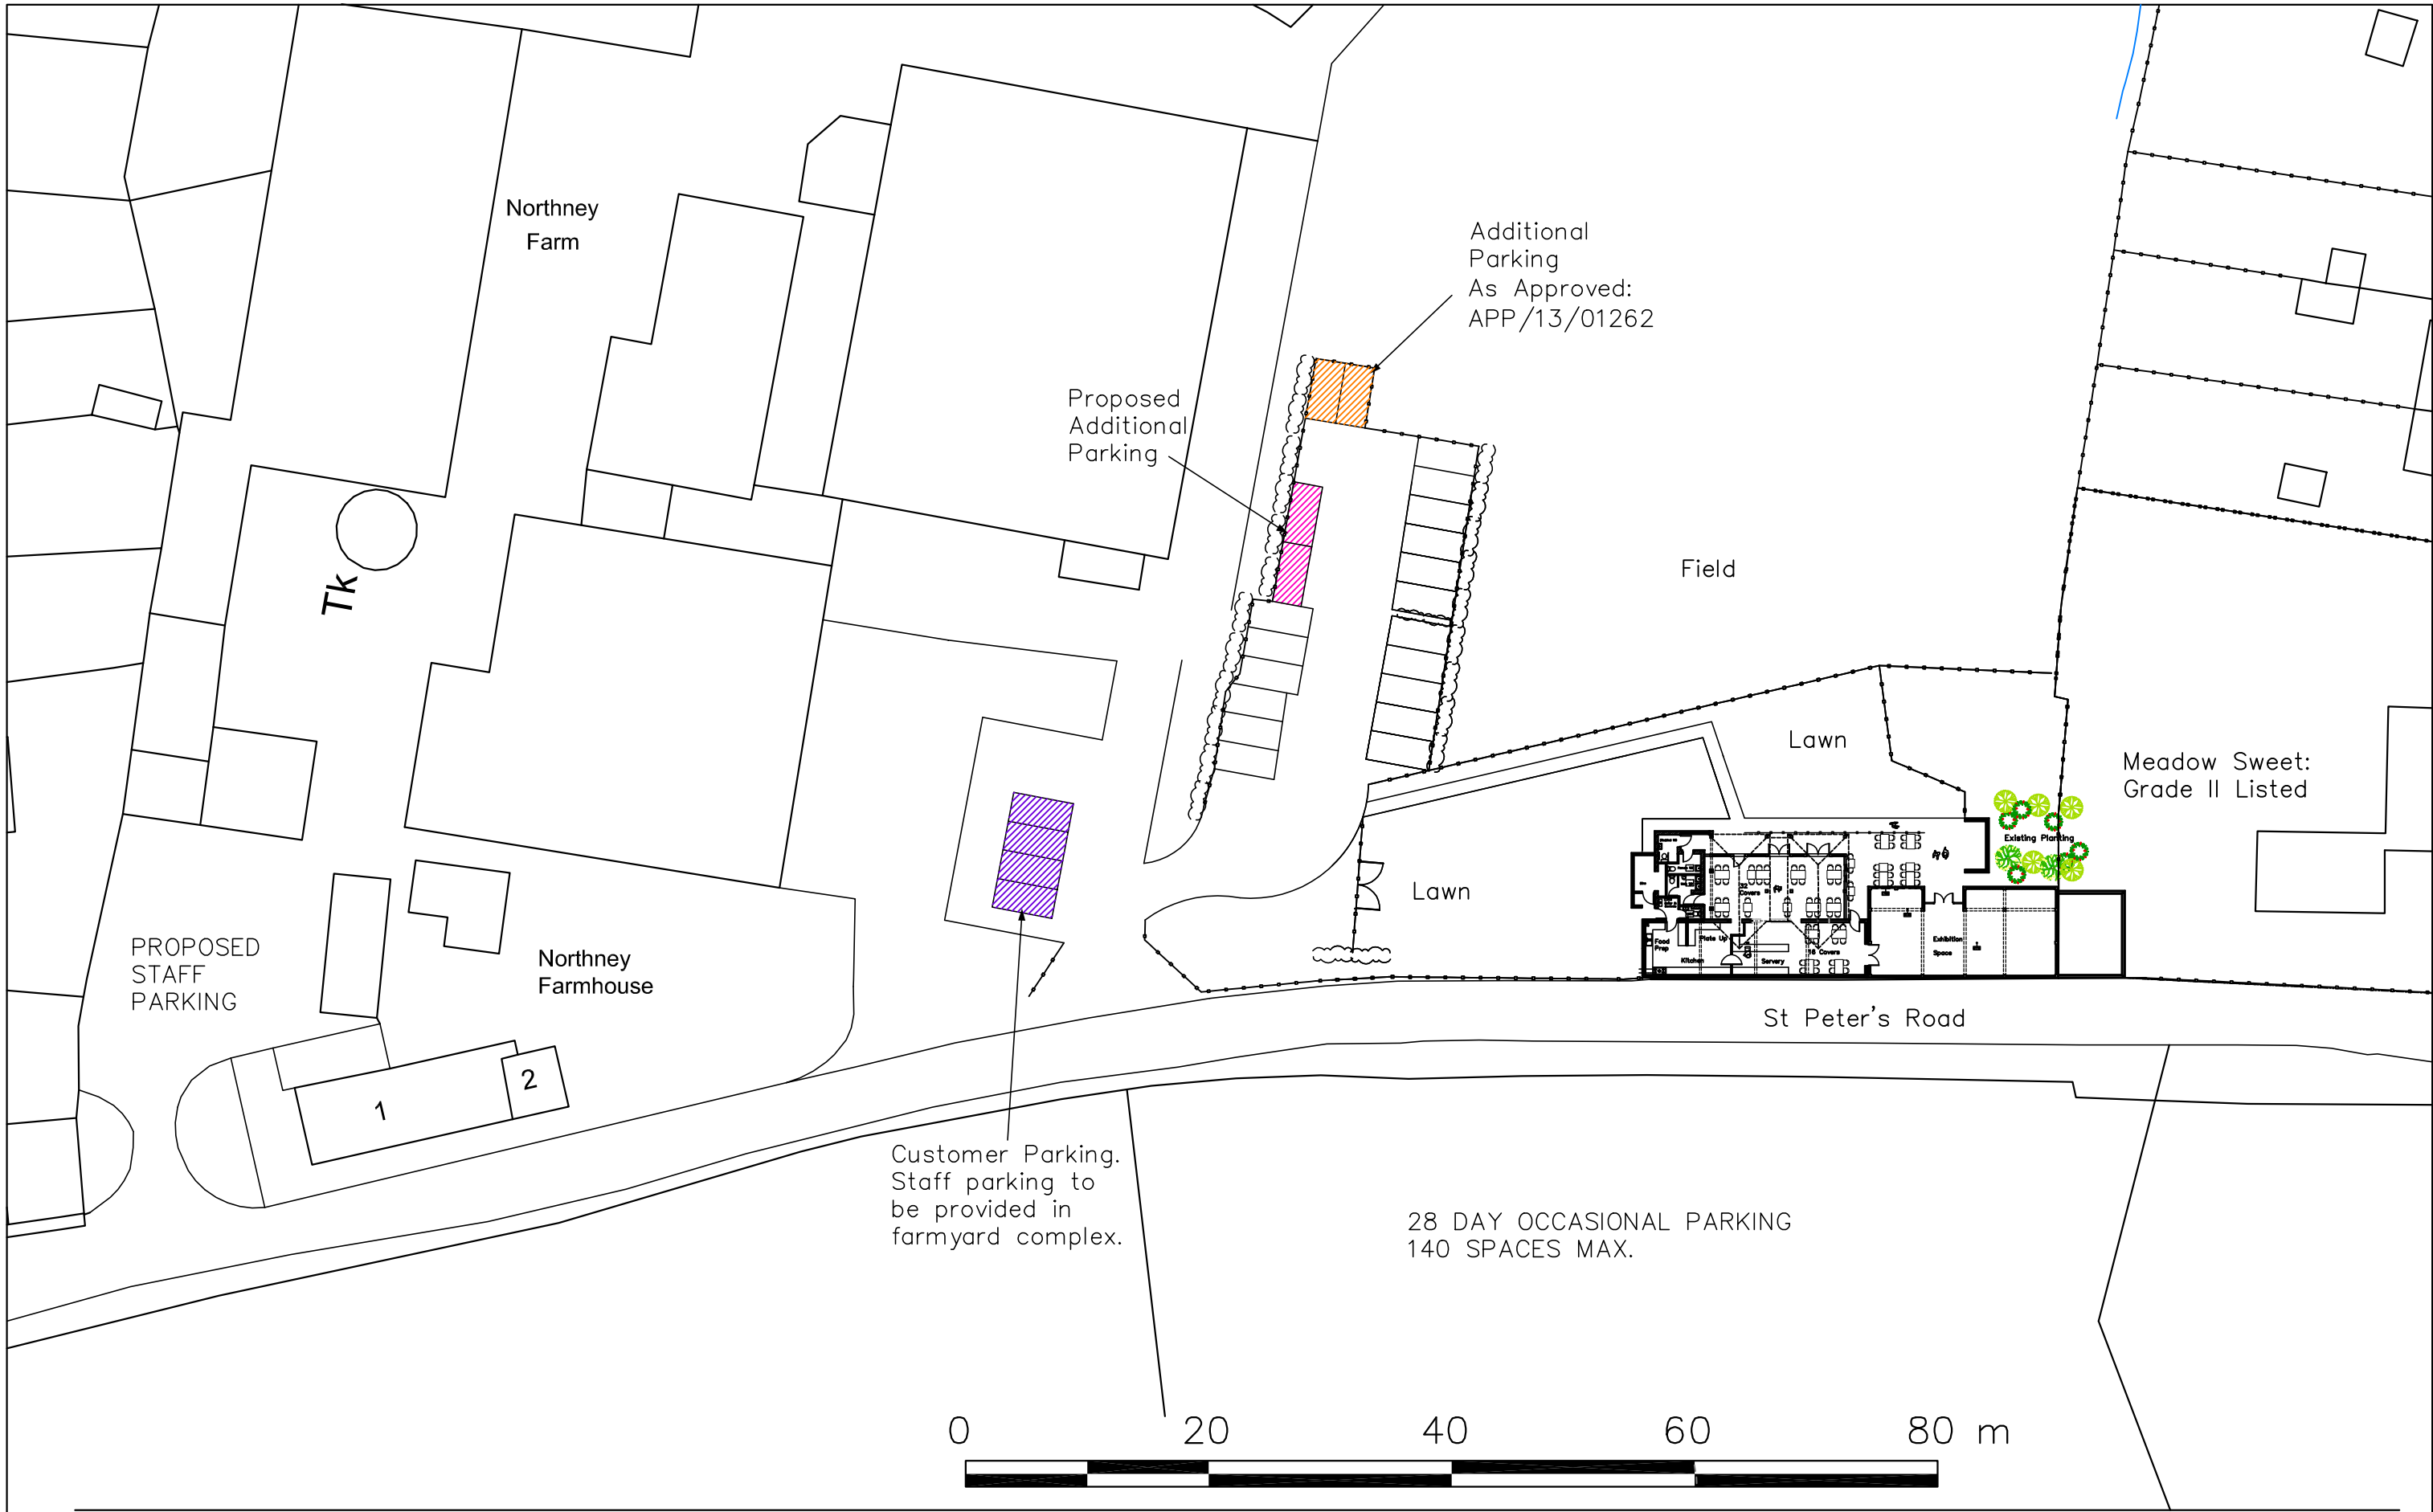

Northney Farm
Tea Rooms,
St Peter's Rd,
Hayling, PO11 0RX

PROPOSED SITE PLAN

Revisions
A. Survey Amendments 26/07/17
B. Planning Revisions. 21/02/18
C.

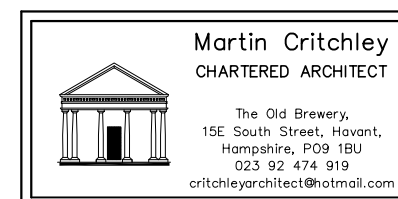

Scale A3=1:500 A1=1:250
Date 20/07/17
Drawn OS/SAR

17077-103^B