


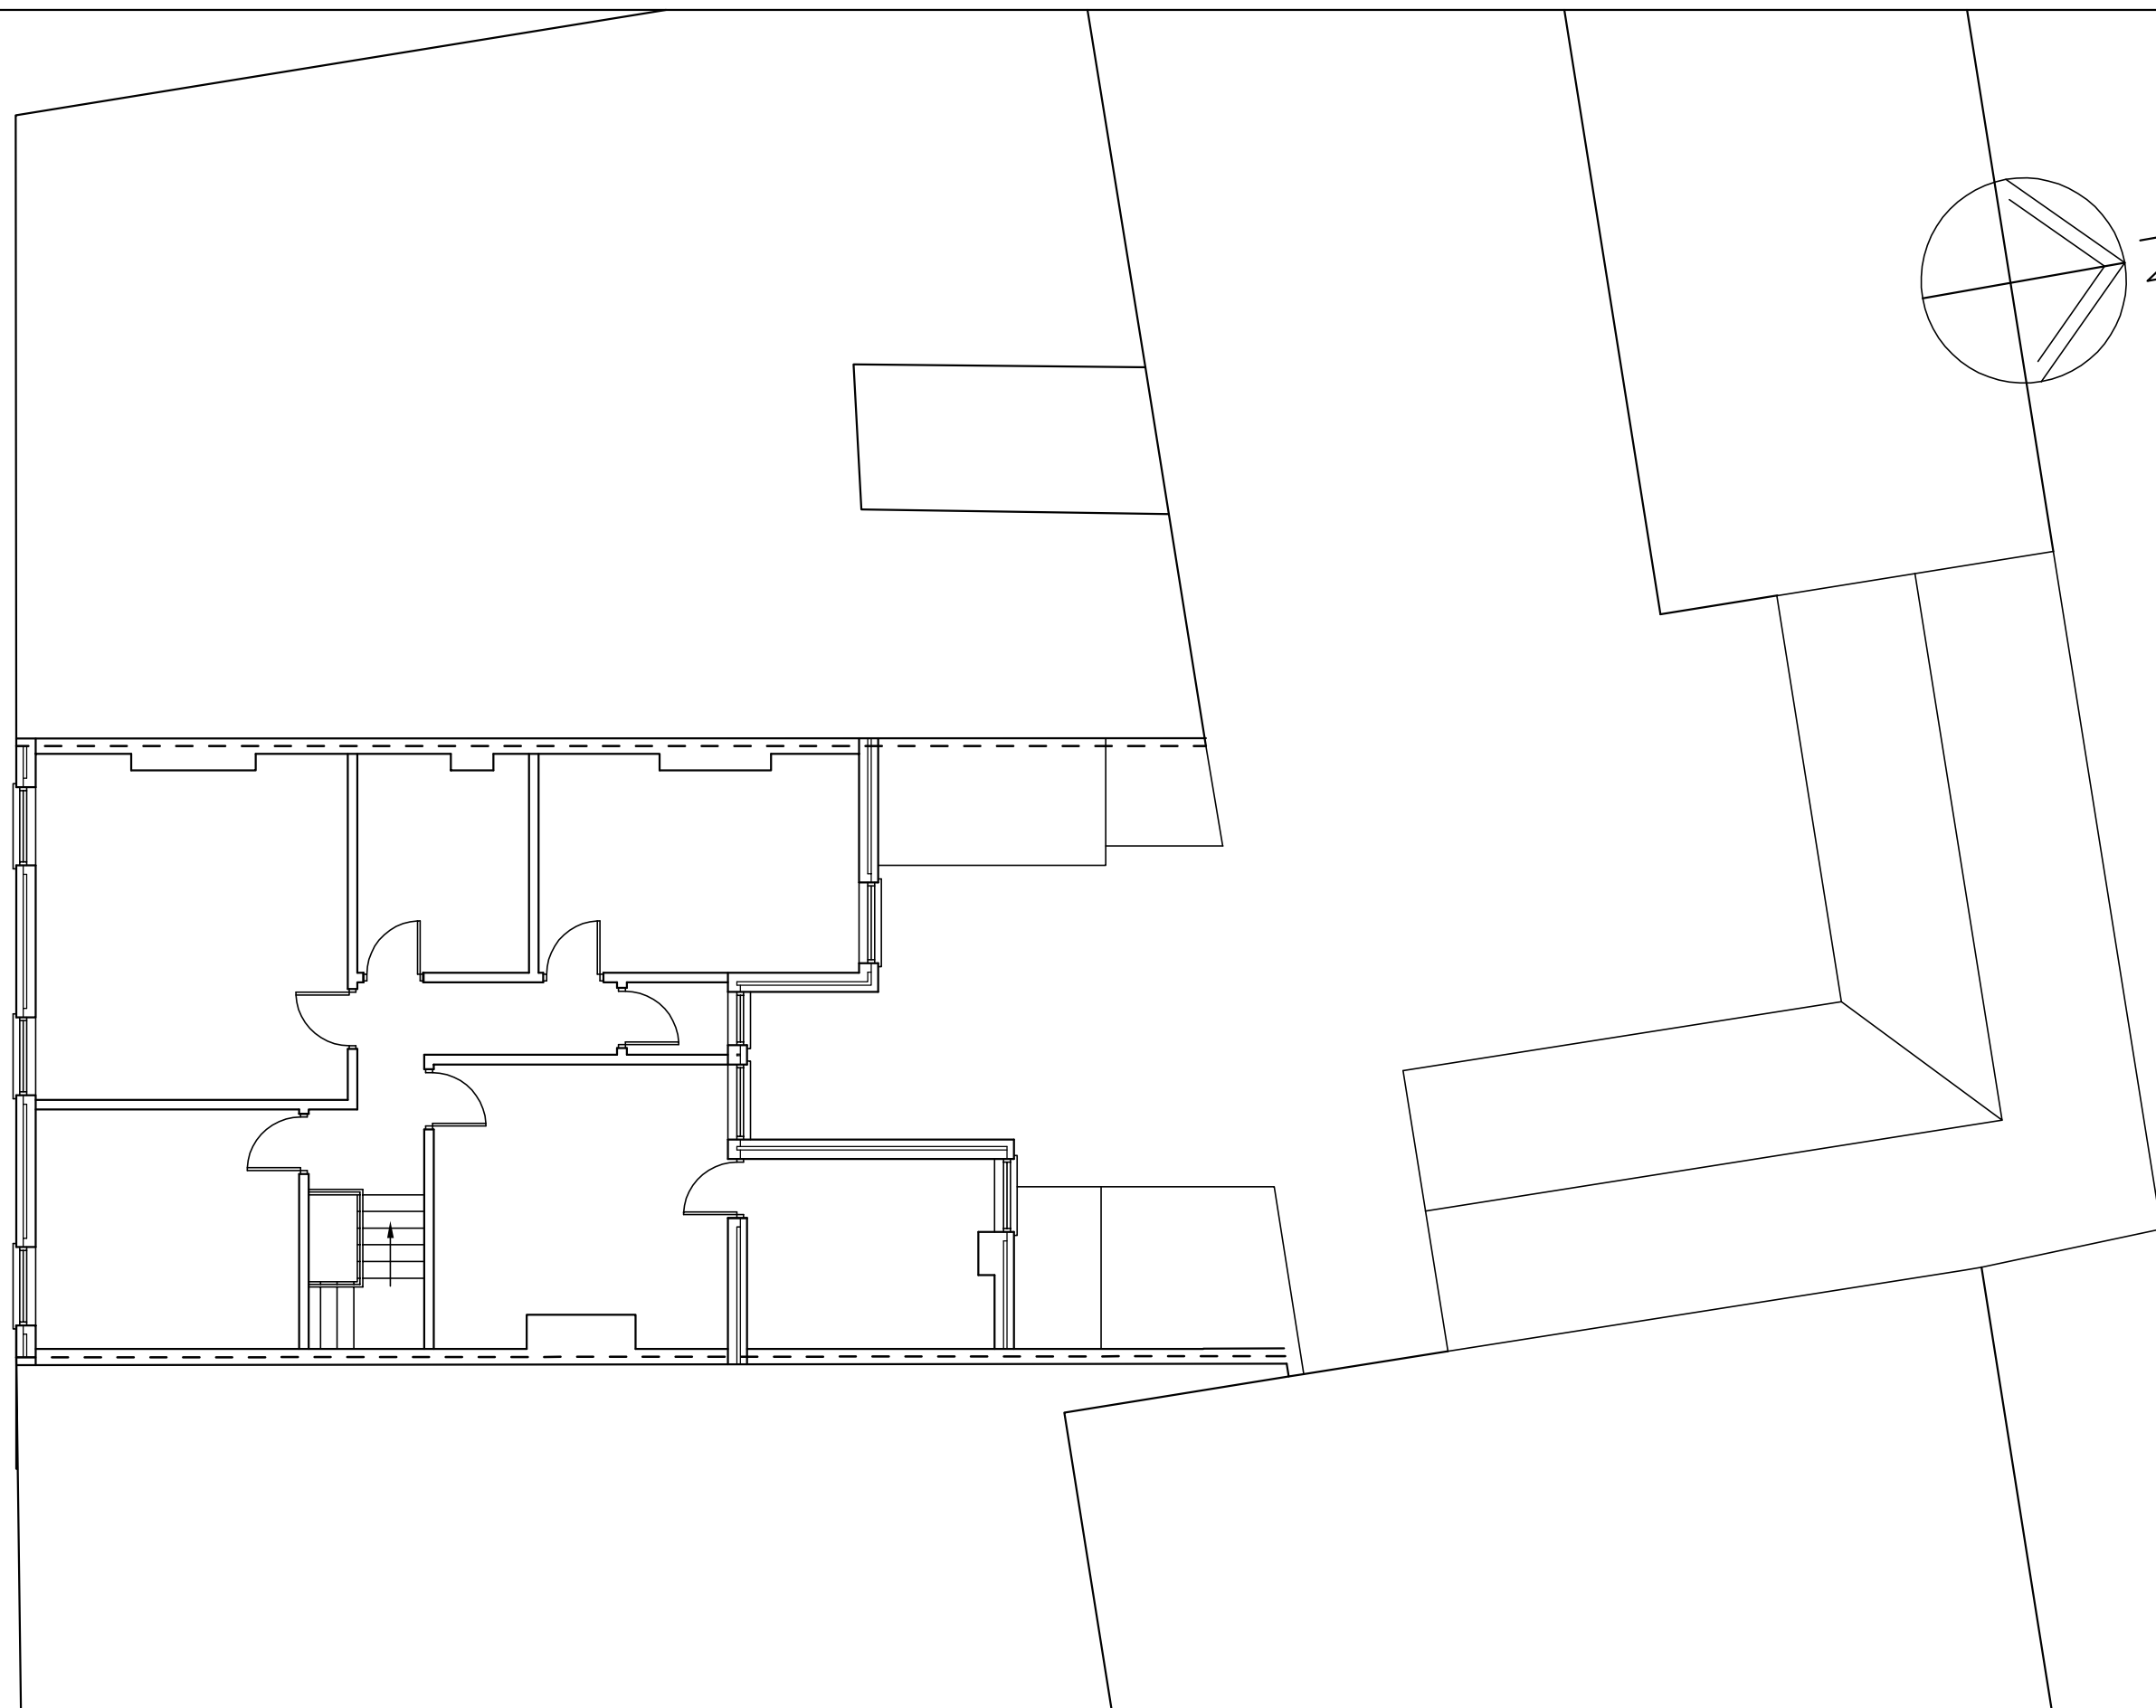

234 Sea Front,
Hayling Island,
PO11 0AU

FIRST FLOOR SURVEY PLAN

Revisions

- A.
- B.
- C.
- D.



Martin Critchley
CHARTERED ARCHITECT

The Old Brewery,
15E South Street, Havant,
Hampshire, PO9 1BU
023 92 474 919
critchleyarchitect@hotmail.com

Scale A1 = 1:50, A3 = 1:100
Date 15/11/16
Drawn JHL

metres

10

20

30

1694-202⁰