


South Elevation

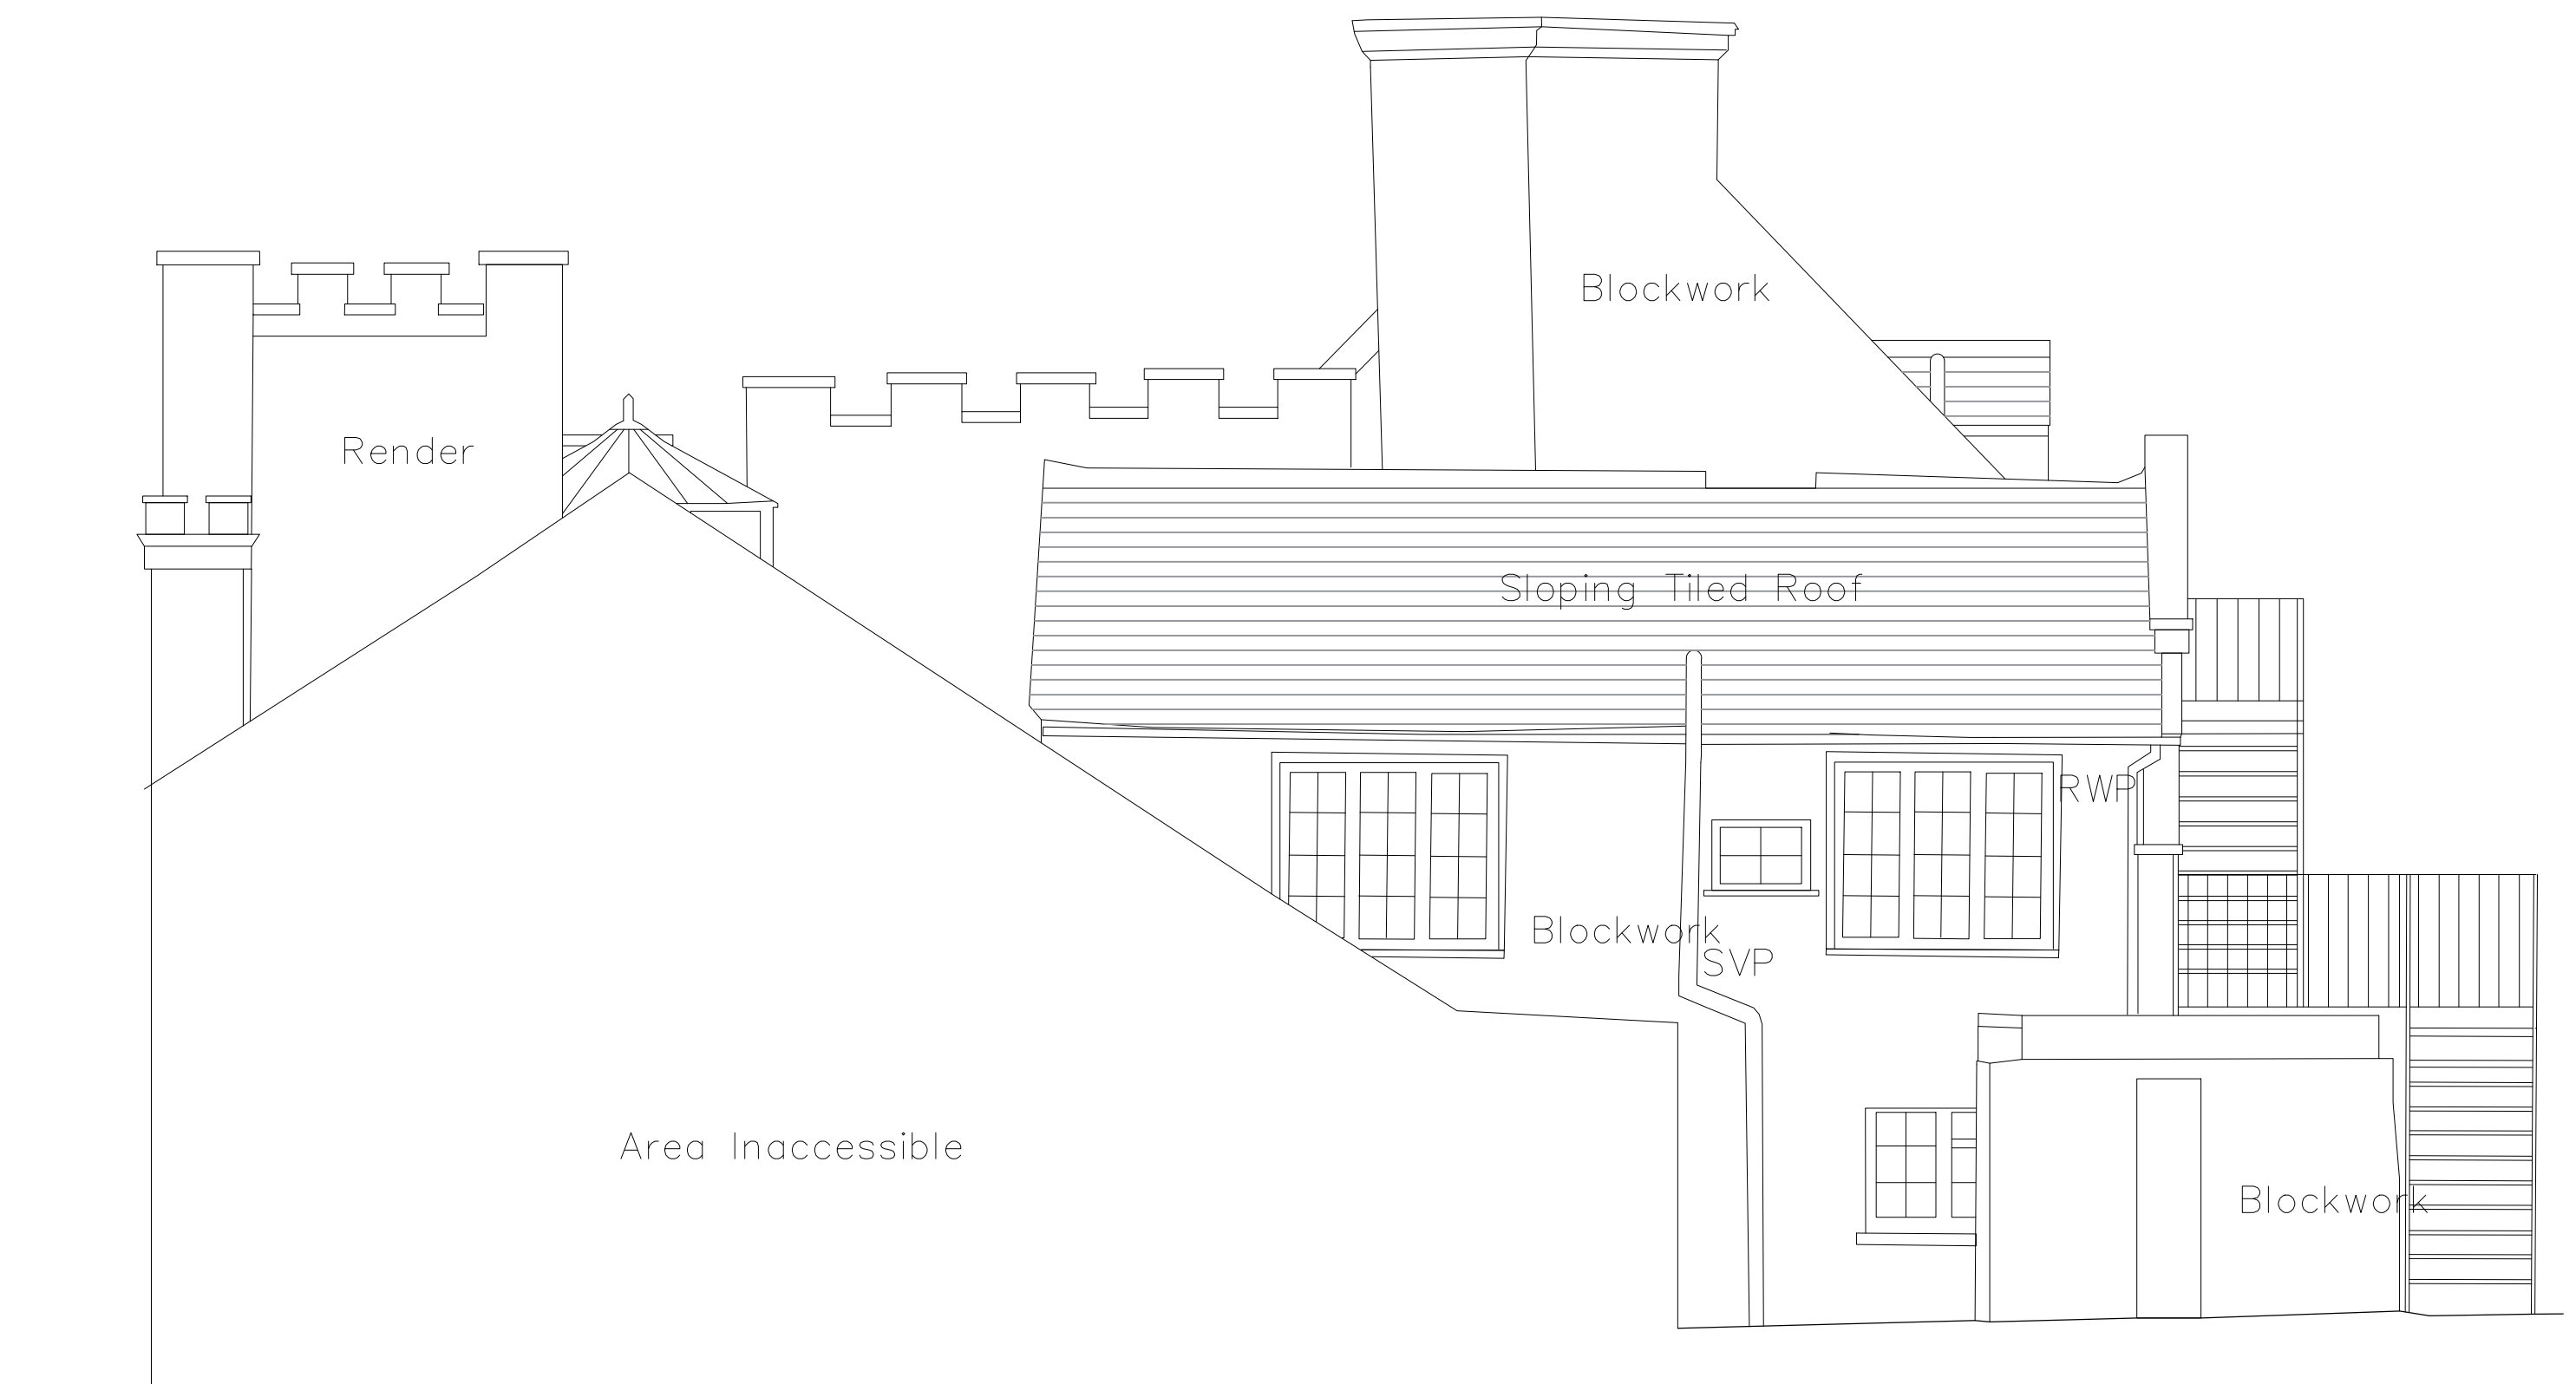

North Elevation



notes:

revisions:

revisions:

The Manor Trust
The Lodge & The Elms
Bedhampton

drawing information title : The Elms Existing Elevations - Sheet 2

```

status      :      Planning
date        :      October 17
scale       :      1:50 @ A1
drawn       :      AT
checked     :      JS

```

PWP Architects Ltd 61 South Street, Havant, Hampshire PO9 1BZ
t: 02392 482494 f: 02392 481152

e: design@pwp-architects.com
w: www.pwp-architects.com

100mm @A1 / 50mm @A3