

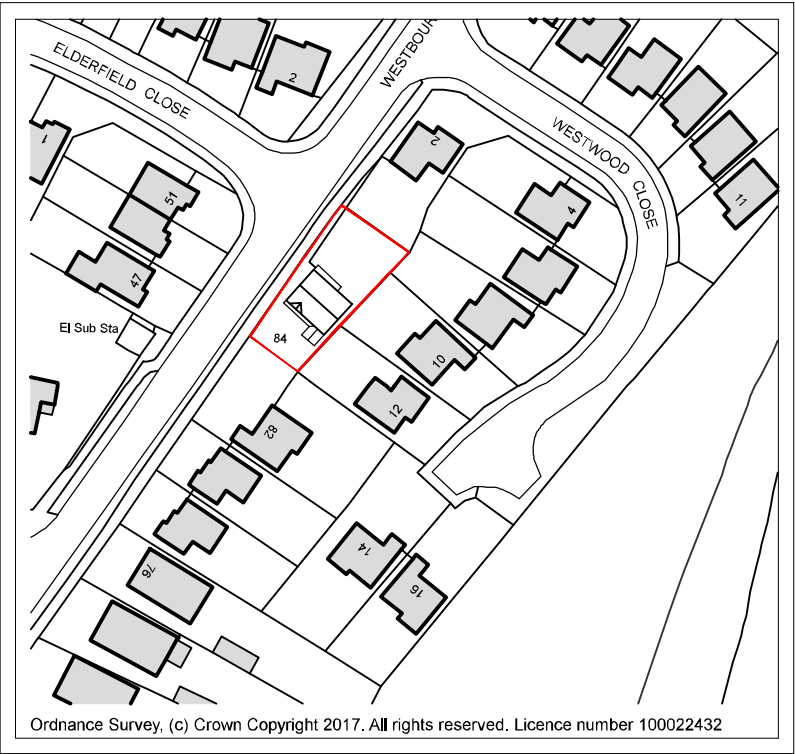
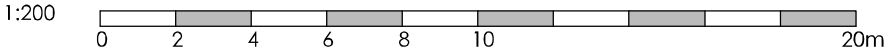
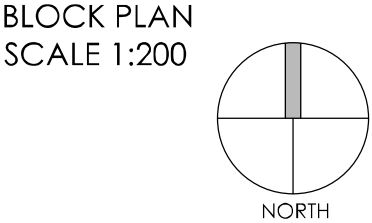


This drawing may be scaled with reference to the scale bar for planning application purposes only. Do not scale for any other purpose, use only annotated dimensions. All dimensions are to be checked by parties using the drawing, and any errors or omissions are to be reported to James Potter Associates Ltd.

Rev.	Date	Note	Author	Checked
-	dd/mm/yy	Note	XXX	XXX

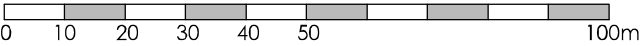

LOCATION PLAN
SCALE 1:1250

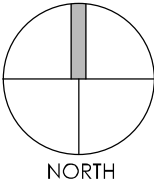

Project	READ EXTENSION & HOME ALTERATIONS 84 WESTBOURNE AVENUE EMSWORTH PO10 7QN				Drawing	BLOCK AND LOCATION PLAN			
					Job-Dwg Number	17049-PL-001		Rev.	-
Client	MR & MRS SELL				 JAMES POTTER ASSOCIATES www.jpa.design JPA - PORTSMOUTH Suite 1, Winter Works, Rear of 119 Winter Road, Southsea, Portsmouth, PO4 8DS t. +44(0)2393 871 000				
Status	DRAFT								
Scale	1:200/1:1250		Sheet Size A3						
Author	RH	Checked	JP	Date	11/07/17				