



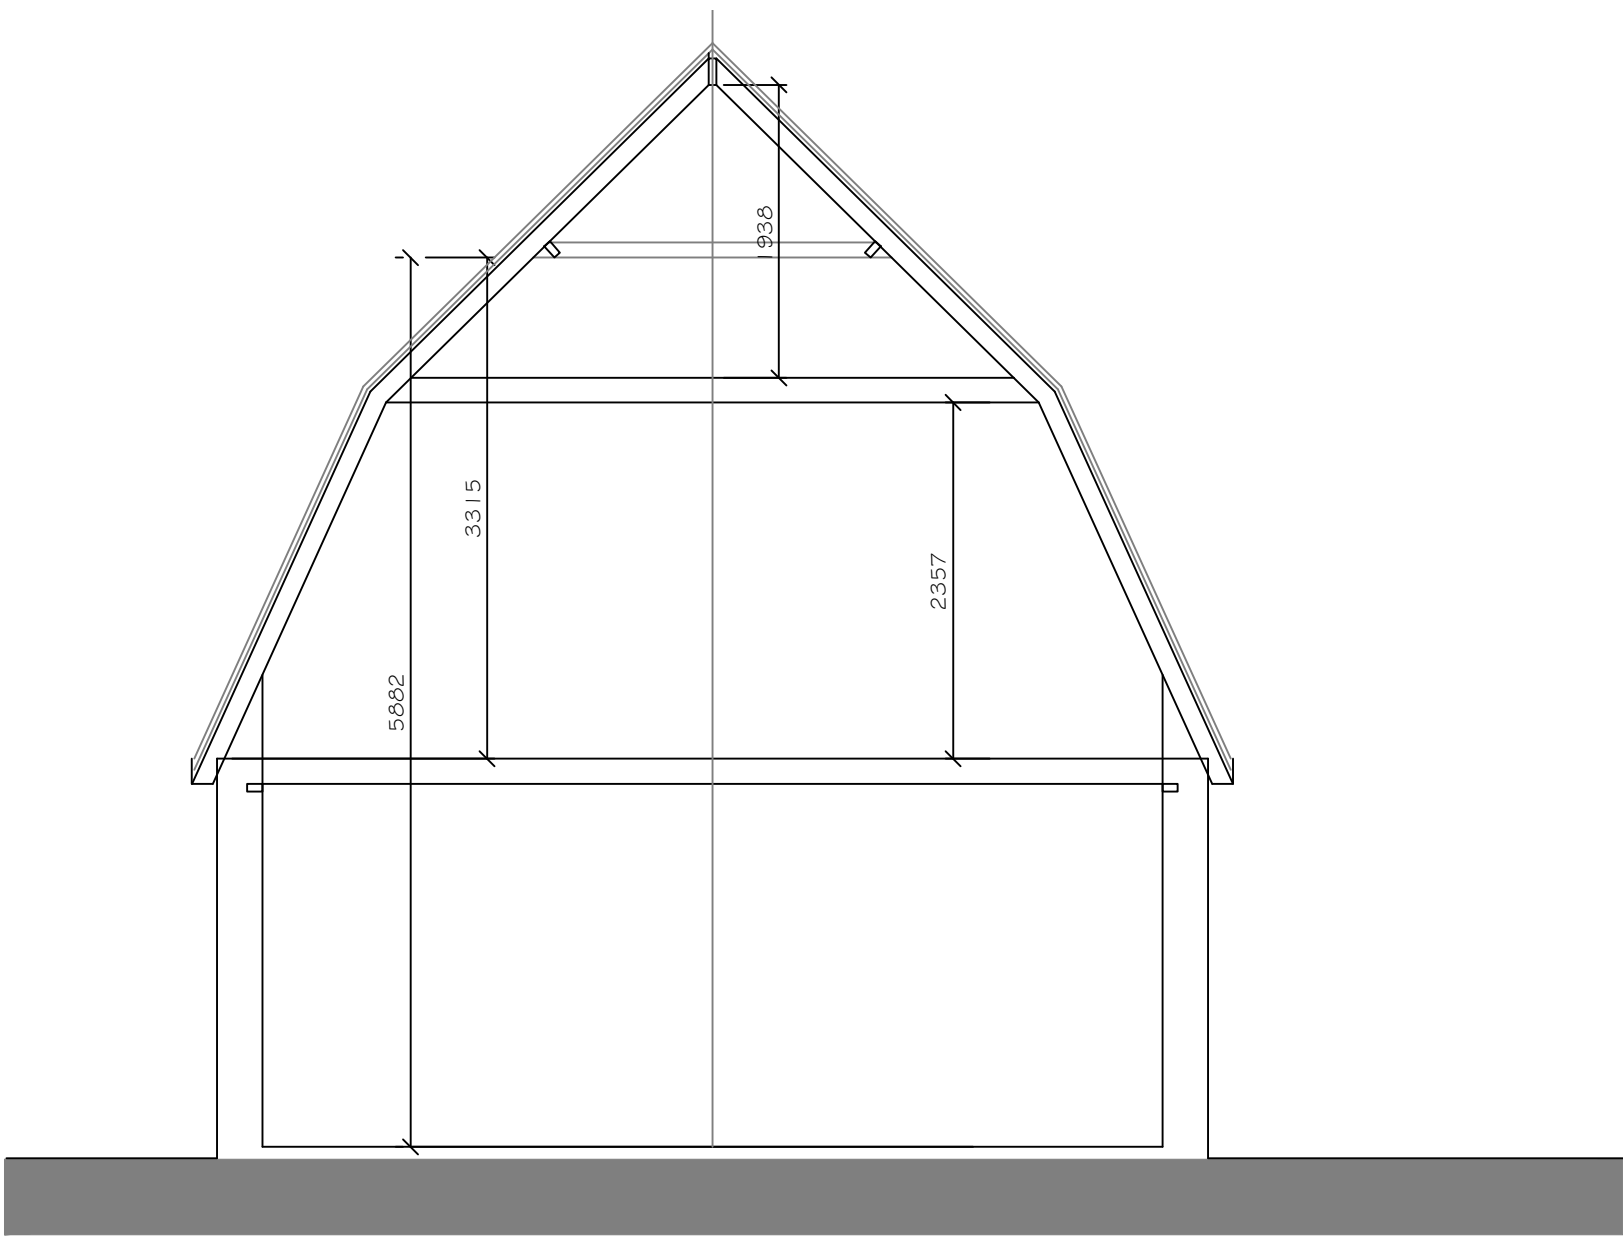

Existing section  
Scale 1:50

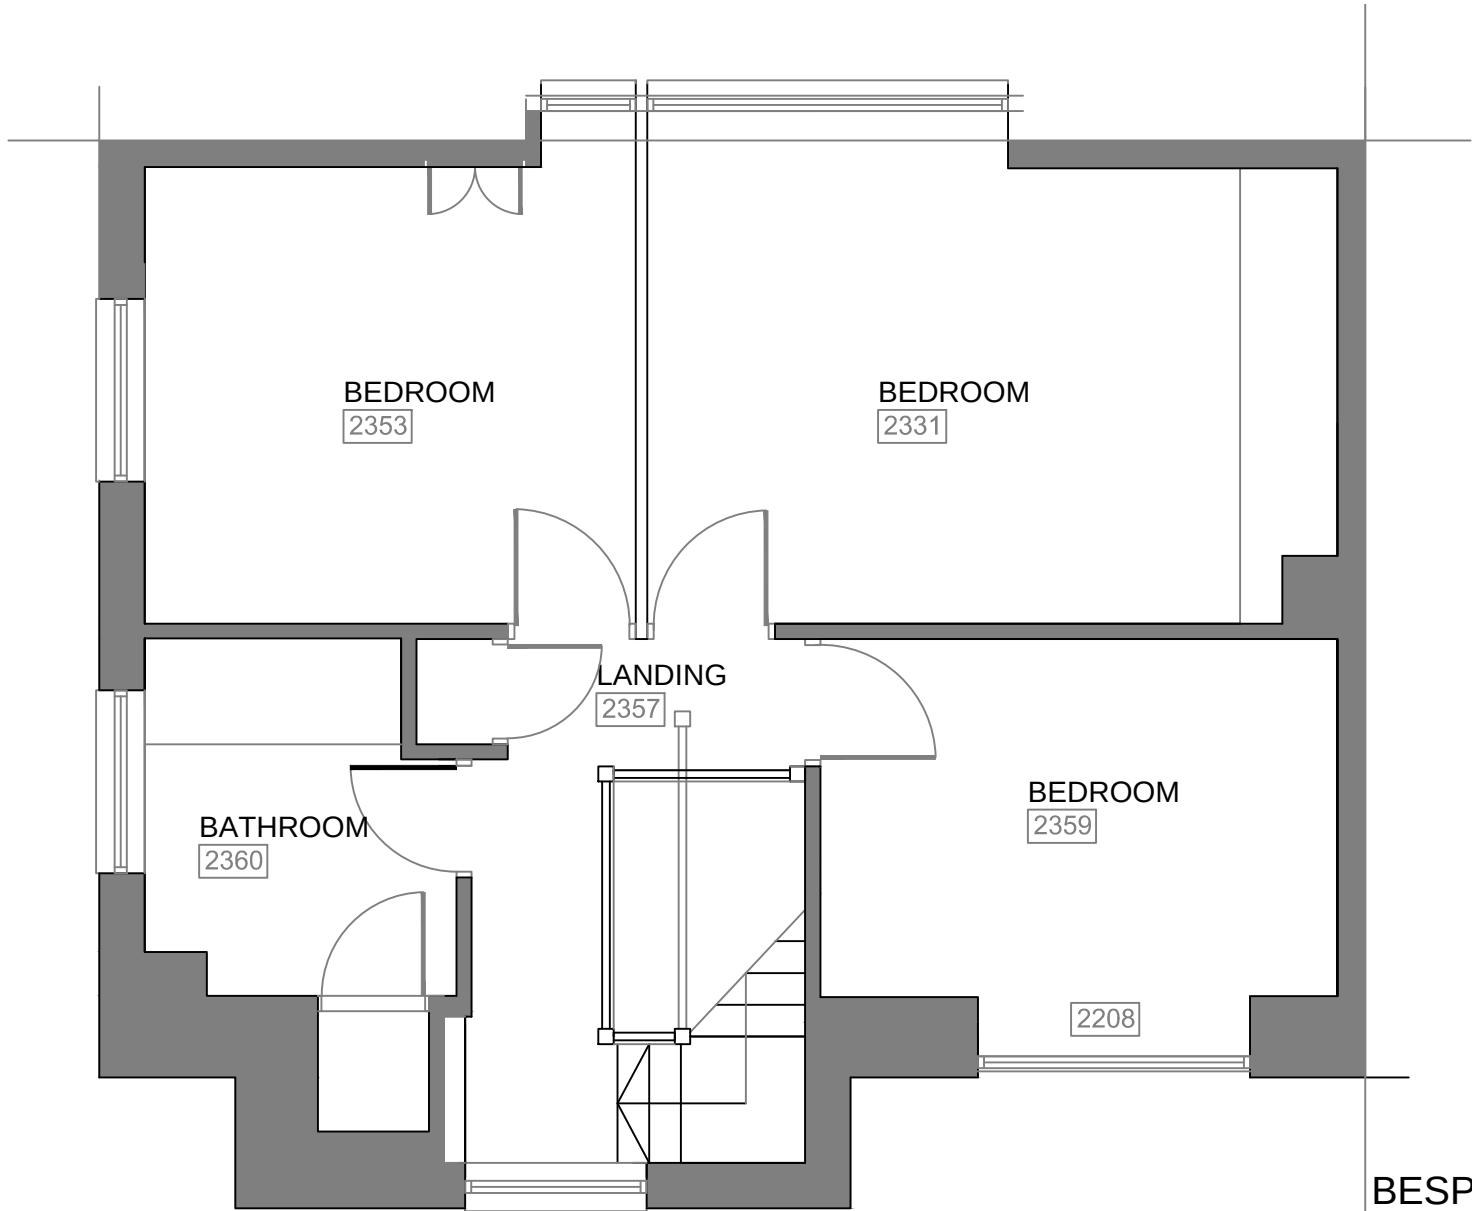

Existing first floor  
Scale 1:50



BESPOKE architects

Tel: 01243 373245      Mobile: 07970439156  
www.bespokearchitects.co.uk

**Project:**  
23 Highfield Road, Waterloooville

**Client:**  
Mr. Mrs Bugler

**Drawing:**  
Survey drawing - First floor and section  
17.076      Drawing.: S02