



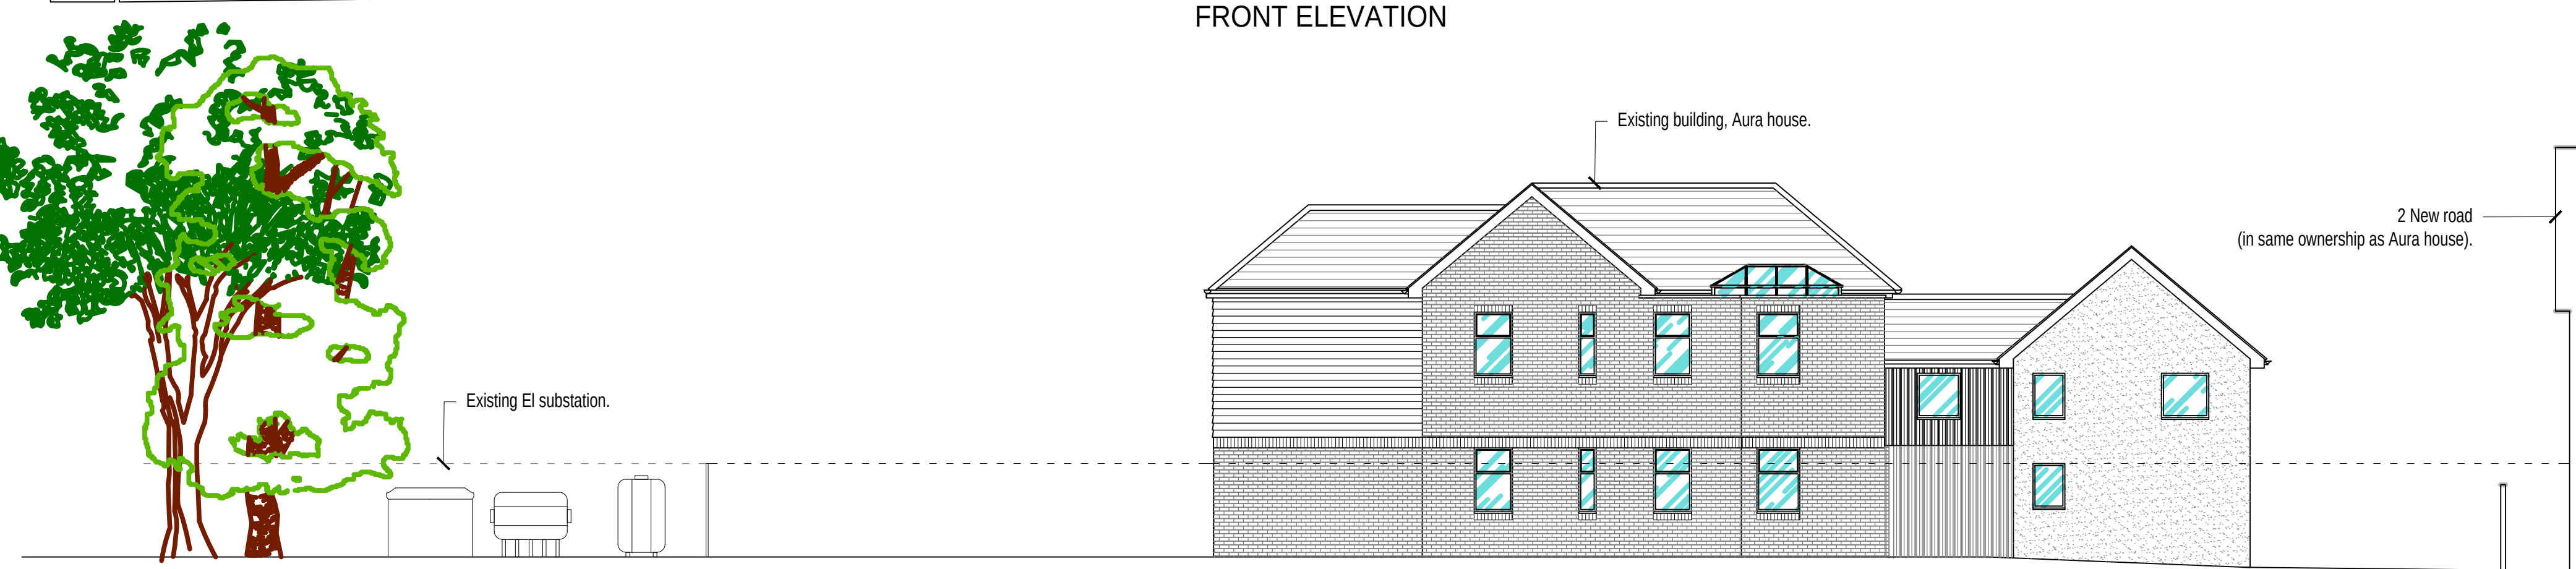


FRONT ELEVATION




REAR ELEVATION

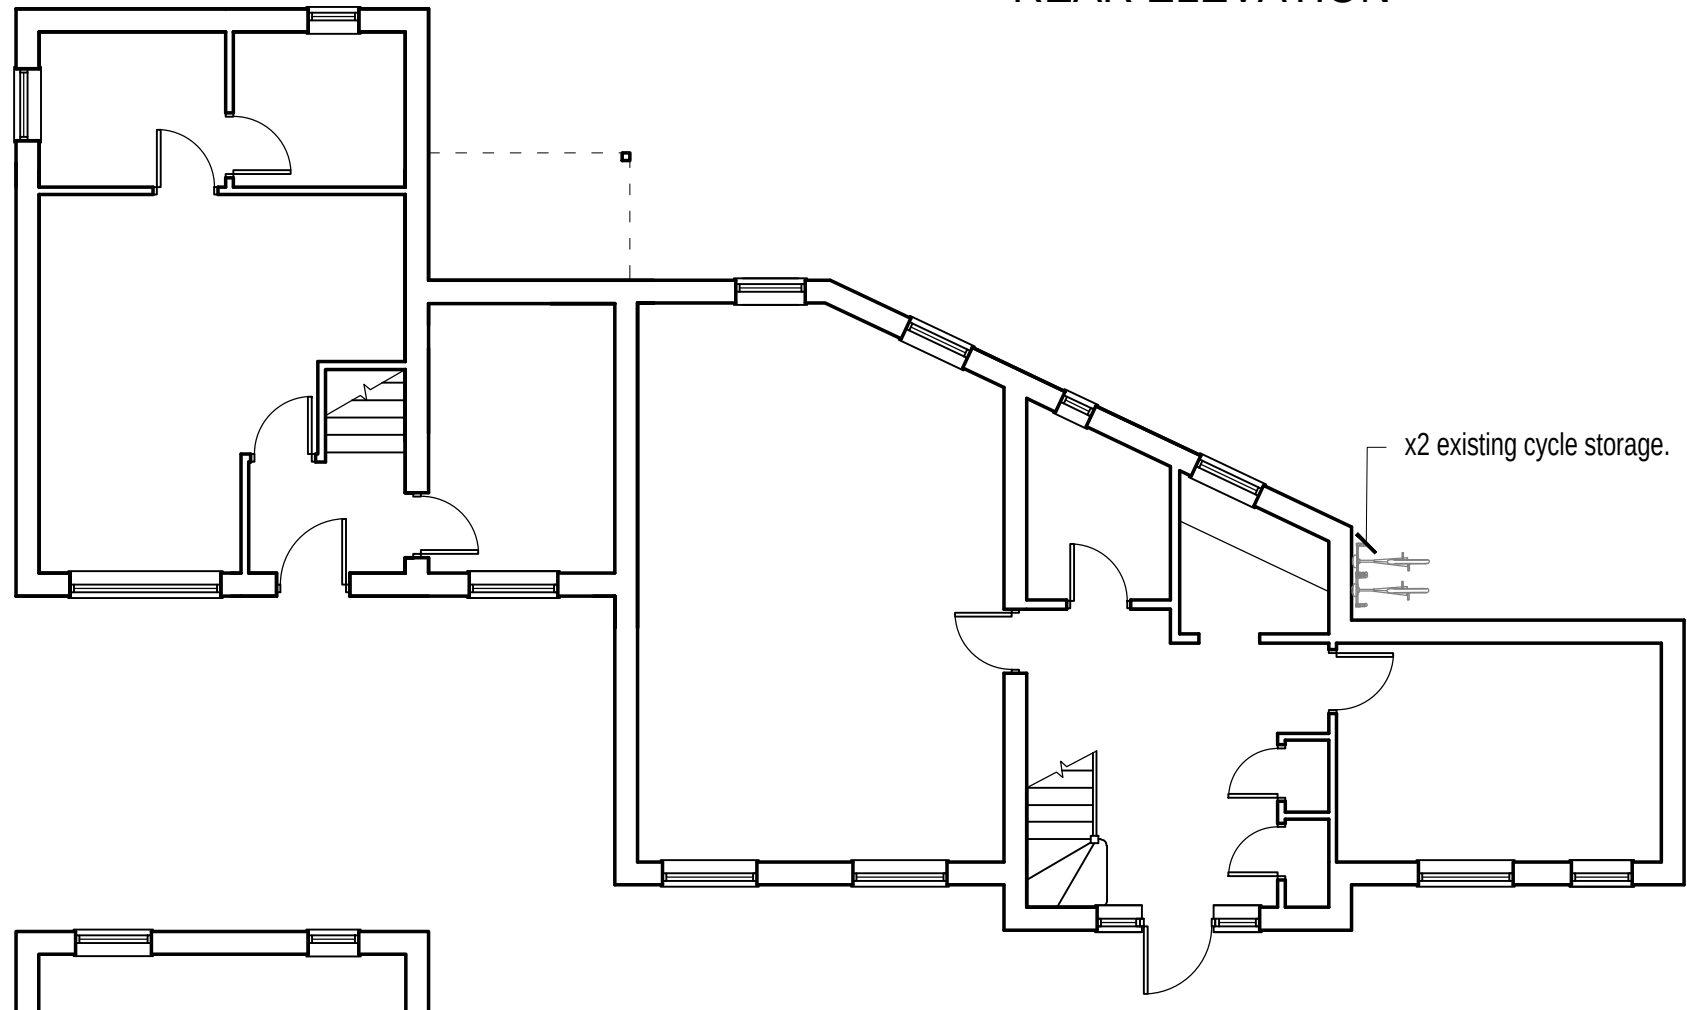


GROUND FLOOR PLAN

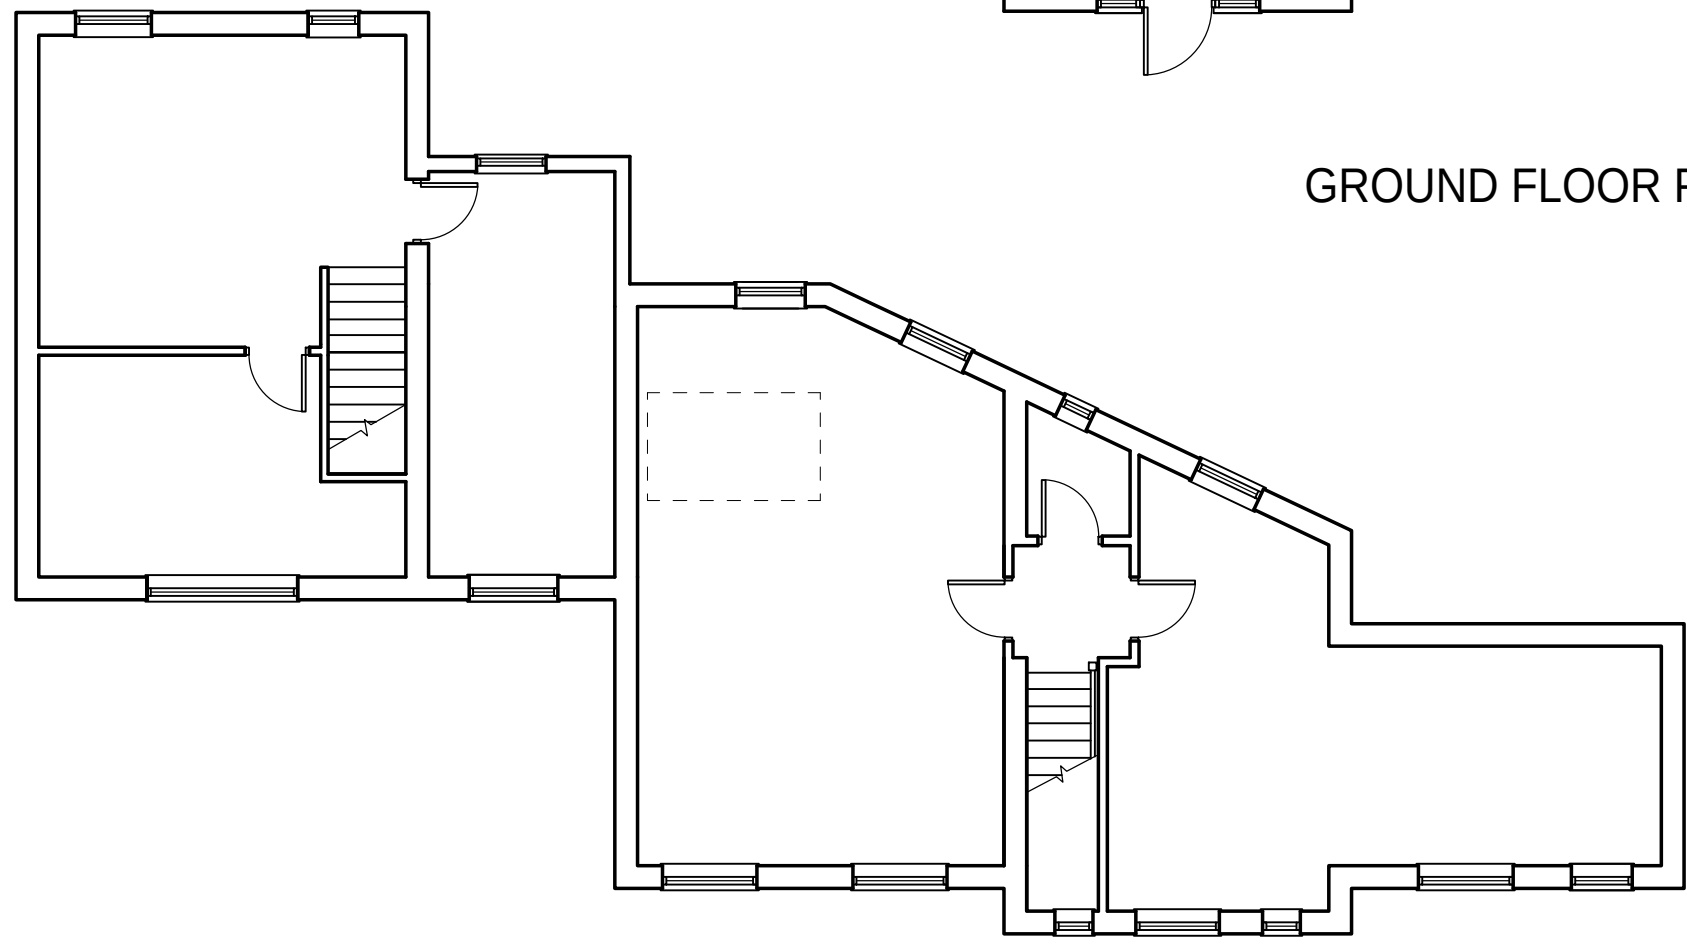


FIRST FLOOR PLAN

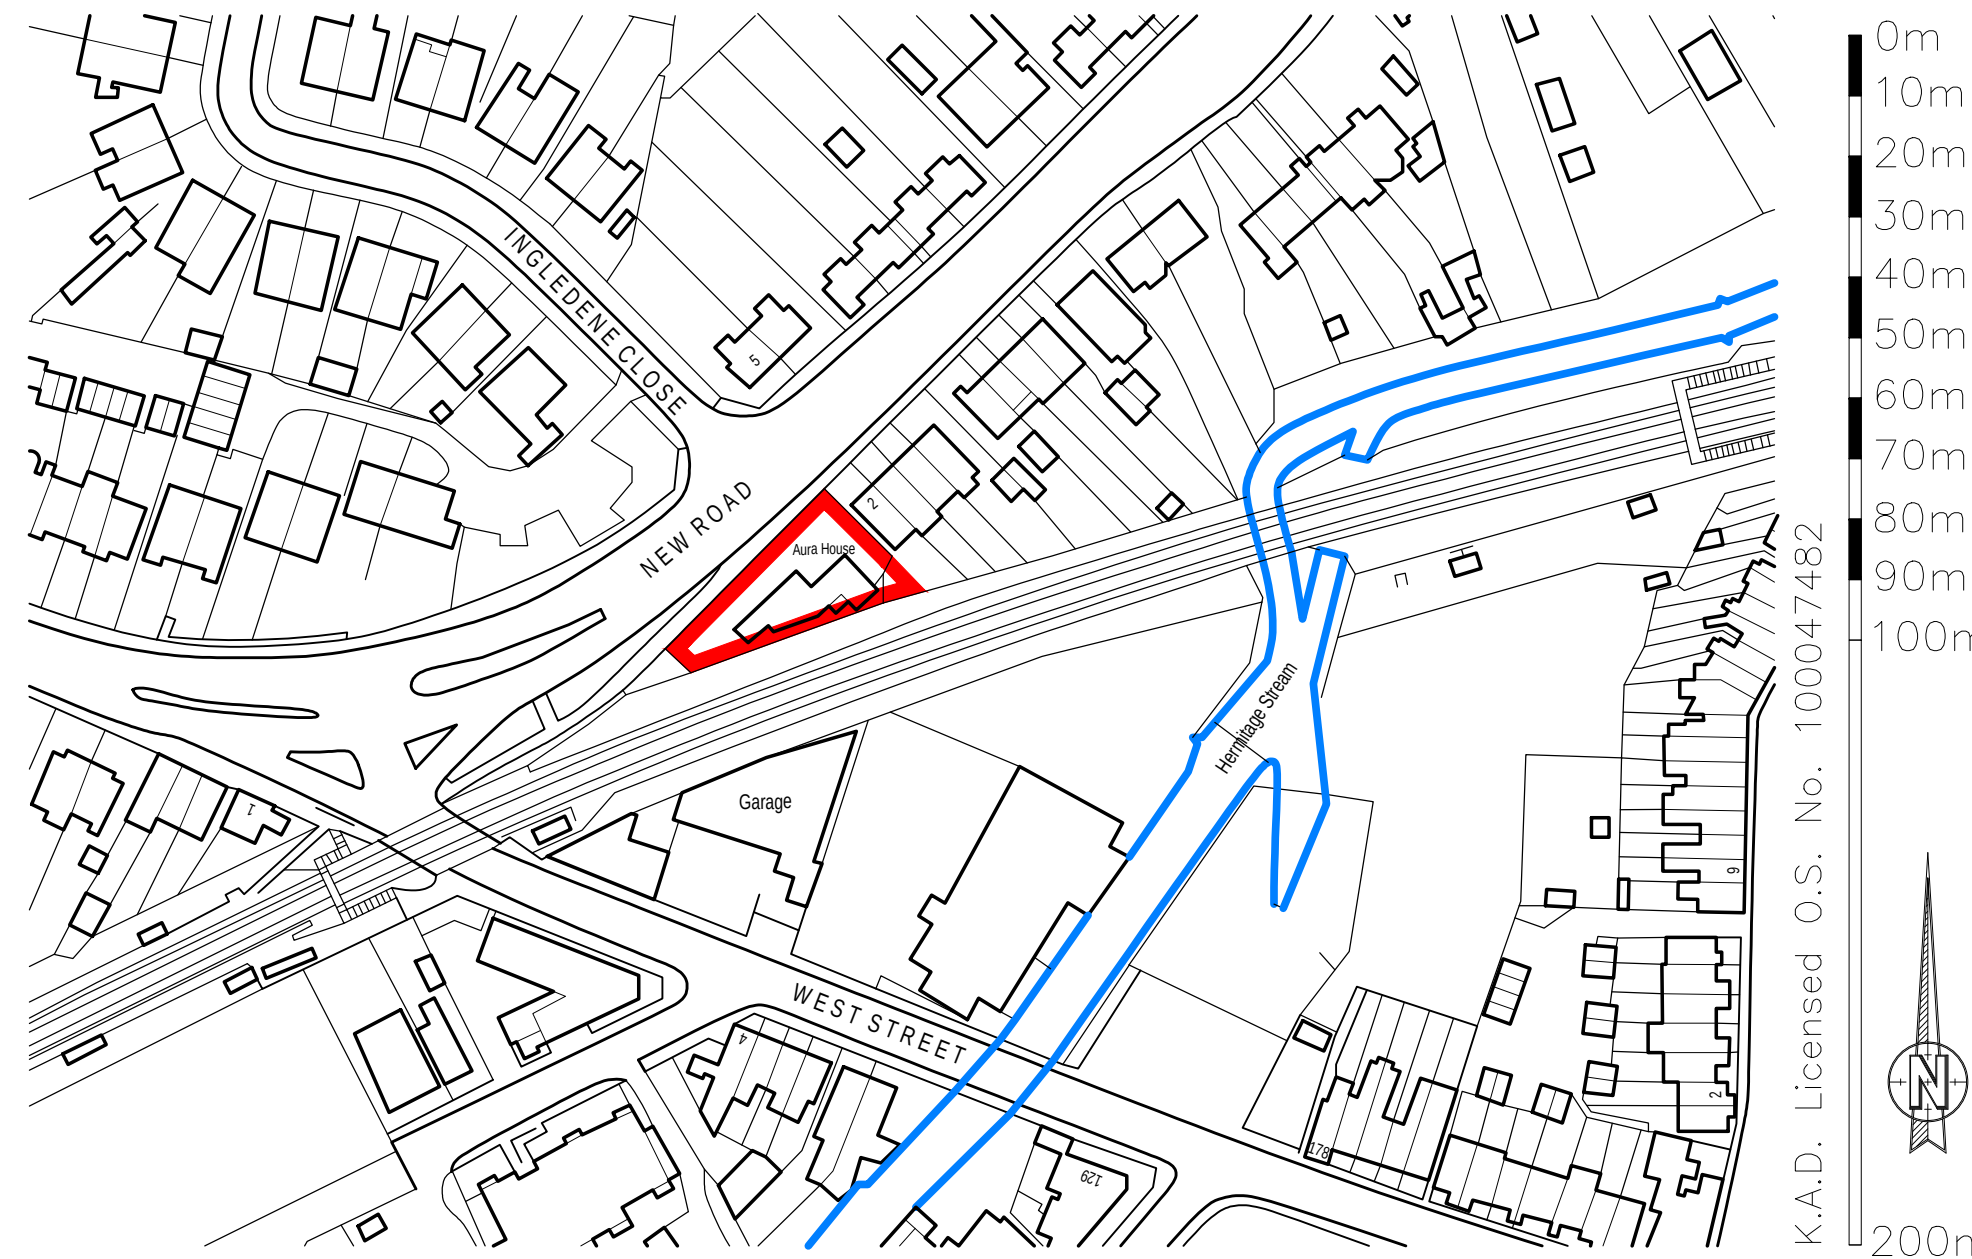

LOCATION PLAN 1:1250@A1

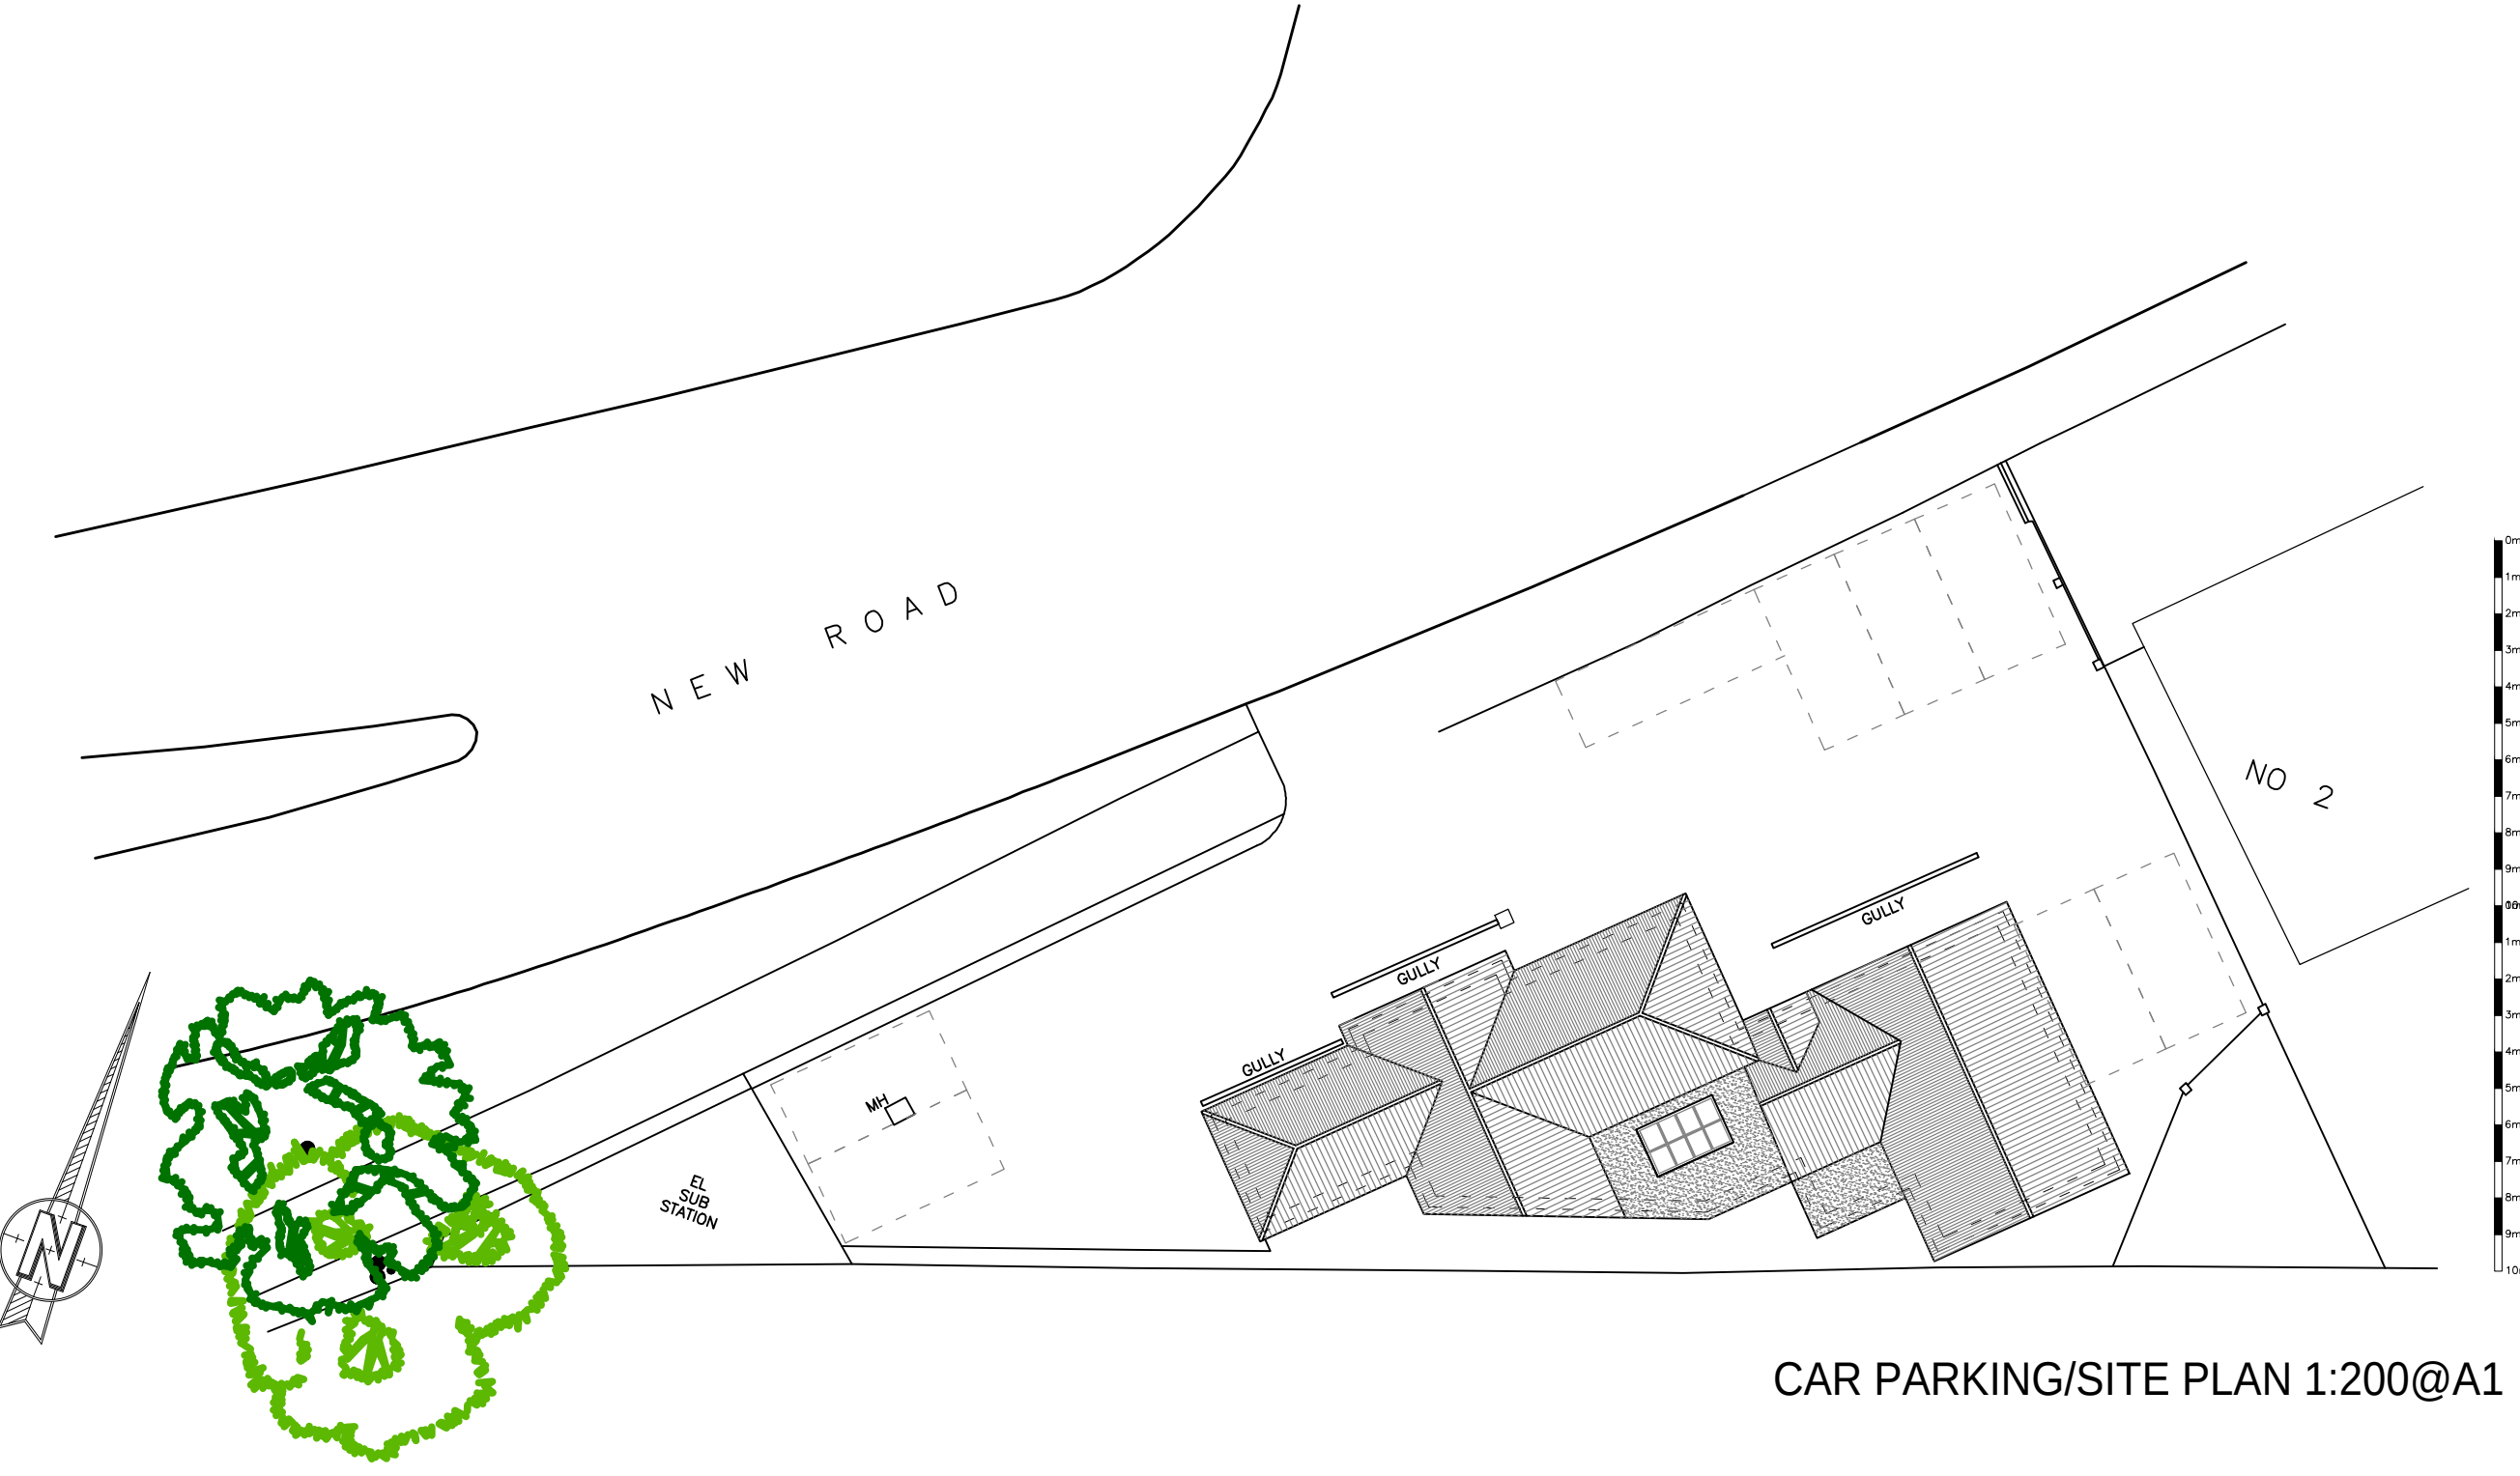

CAR PARKING/SITE PLAN 1:200@A1

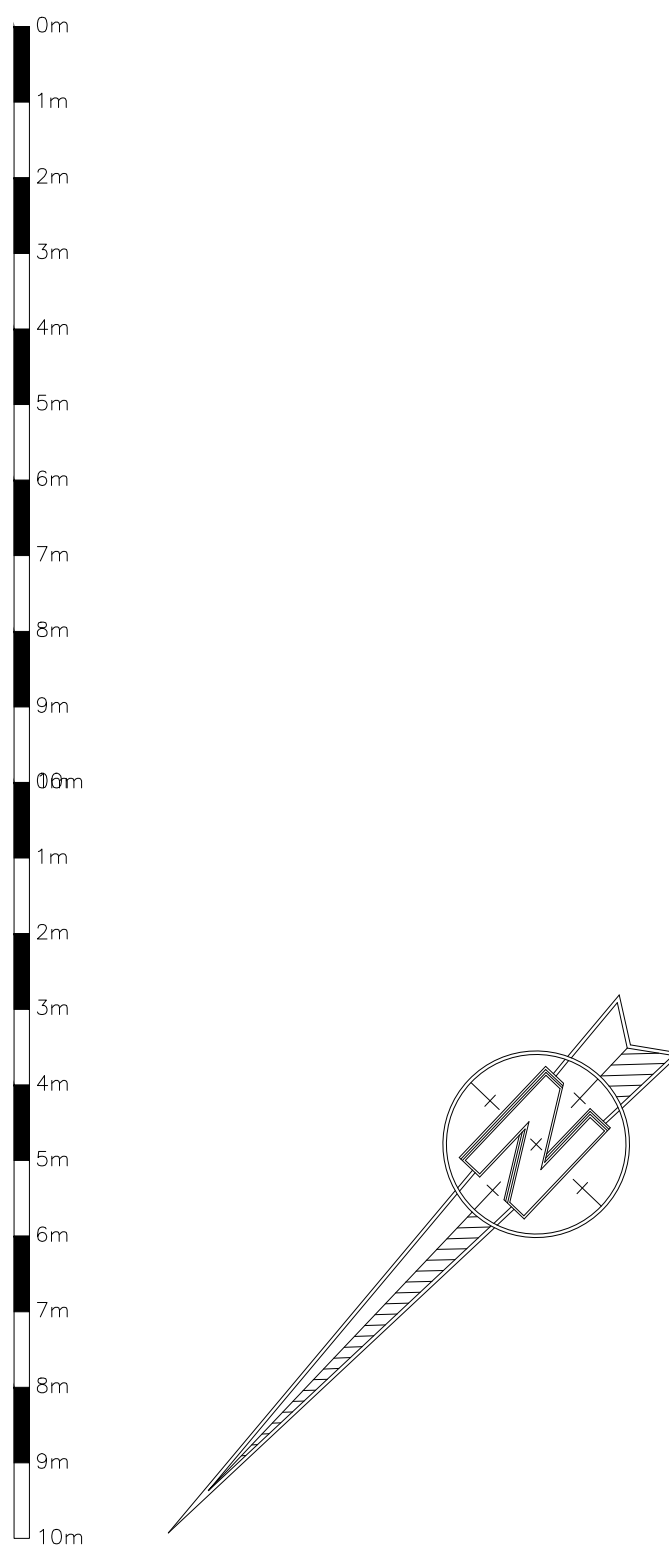

K

NIGHT

A

ARCHITECTURAL

D

DESIGN

K.A.D. Ltd.

The Gatehouse, Admirals Wood

7 Coldeast Way

Sarisbury Green

Southampton

SO31 7AT

m: 07801 346 479

t: 01489 660 194

e: ian@k-a-d.co.uk

Client

GARY ROBINSON

Drawing

EXISTING PLANS

Project

AURA HOUSE

2a NEW ROAD

HAVANT

Scale

1:100@A1

Date

MAR 2016

Project no.	Sequential	Bldg/Floor	Detail	Rev
KAD	03	A	EX	B