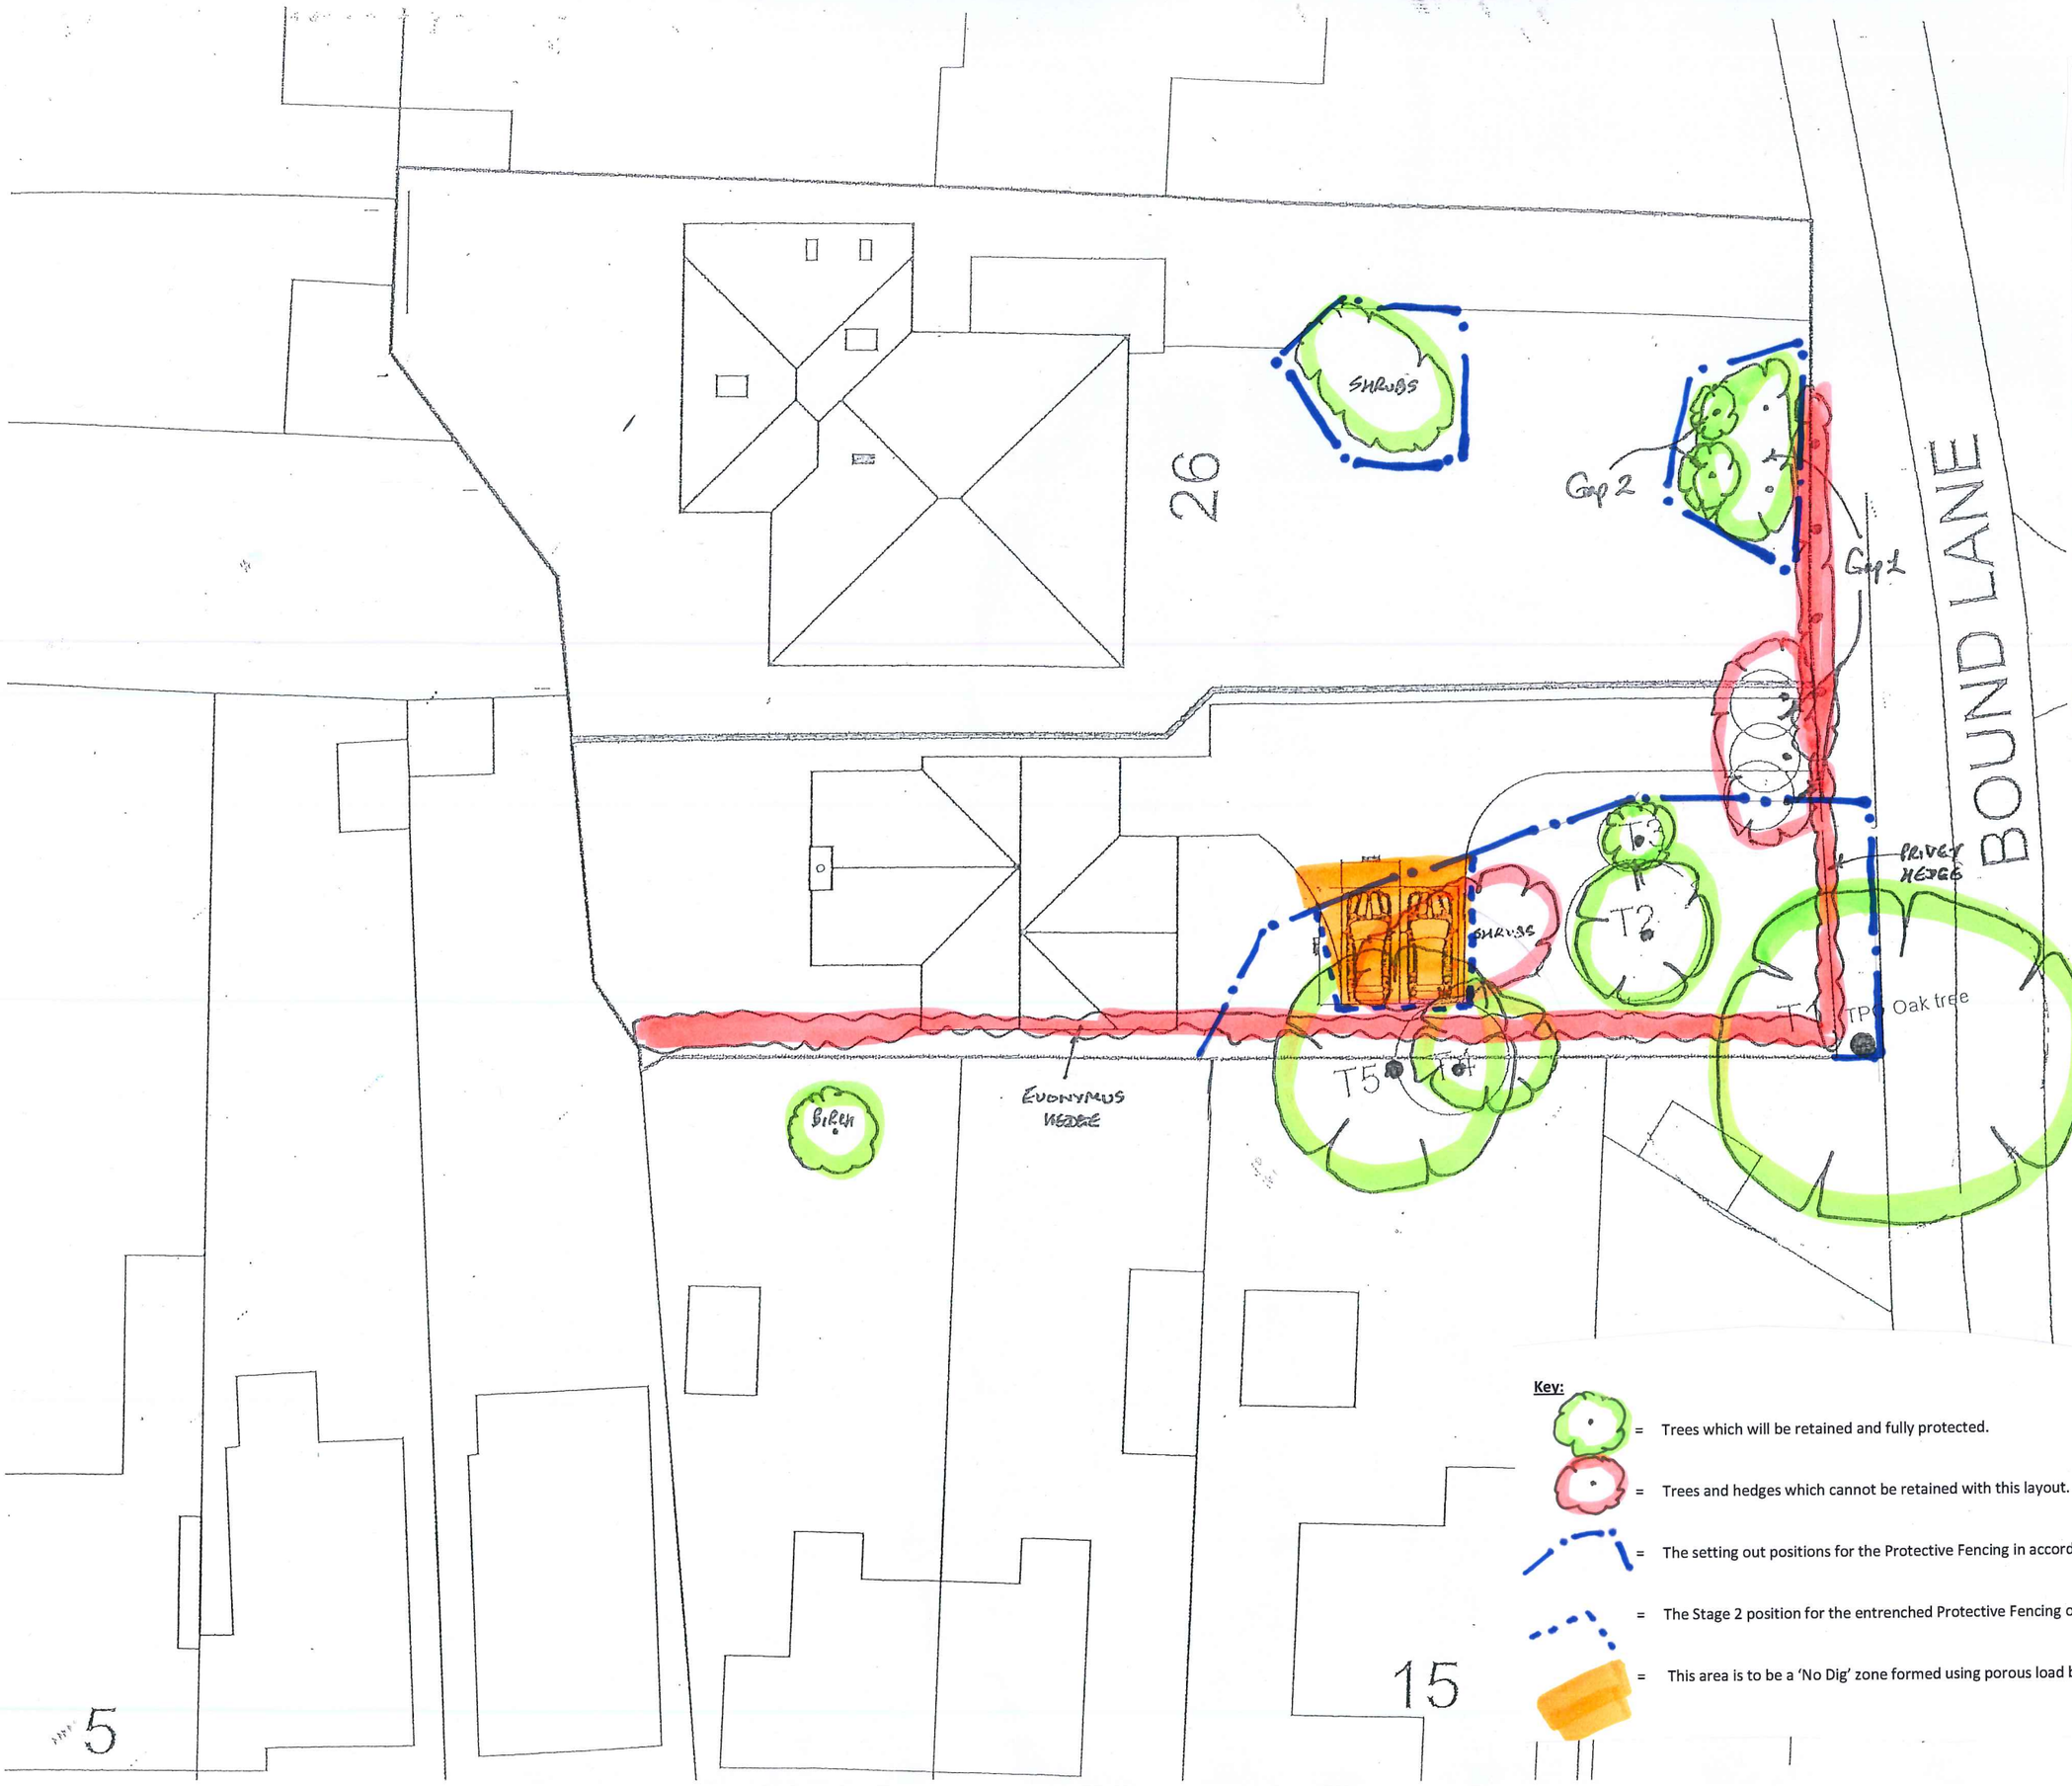

Key:

= Trees which will be retained and fully protected.

= Trees and hedges which cannot be retained with this layout.

= The setting out positions for the Protective Fencing in accordance with BS5837:2012 recommendations – Section 6.2

= The Stage 2 position for the entrenched Protective Fencing once the main dwelling has been completed.

= This area is to be a 'No Dig' zone formed using porous load bearing materials.

Bernie Harverson
arboricultural consultant

3 Foxcombe Cottages - South Harting - West Sussex - GU31 5PL

01730 825297 07875 520881

bernieharverson@gmail.com

project	**26 Bound Lane Hayling island Hampshire**
client	**Mr & Mrs A Johns**
title	**Tree Protection Plan**
dwg	**BJH 03/04**
scale	**1:250 @ A3**
date	**Nov 2017**
job	**0918**
drawn by	**bjh**