


35 Foxcott Grove - 2096.18

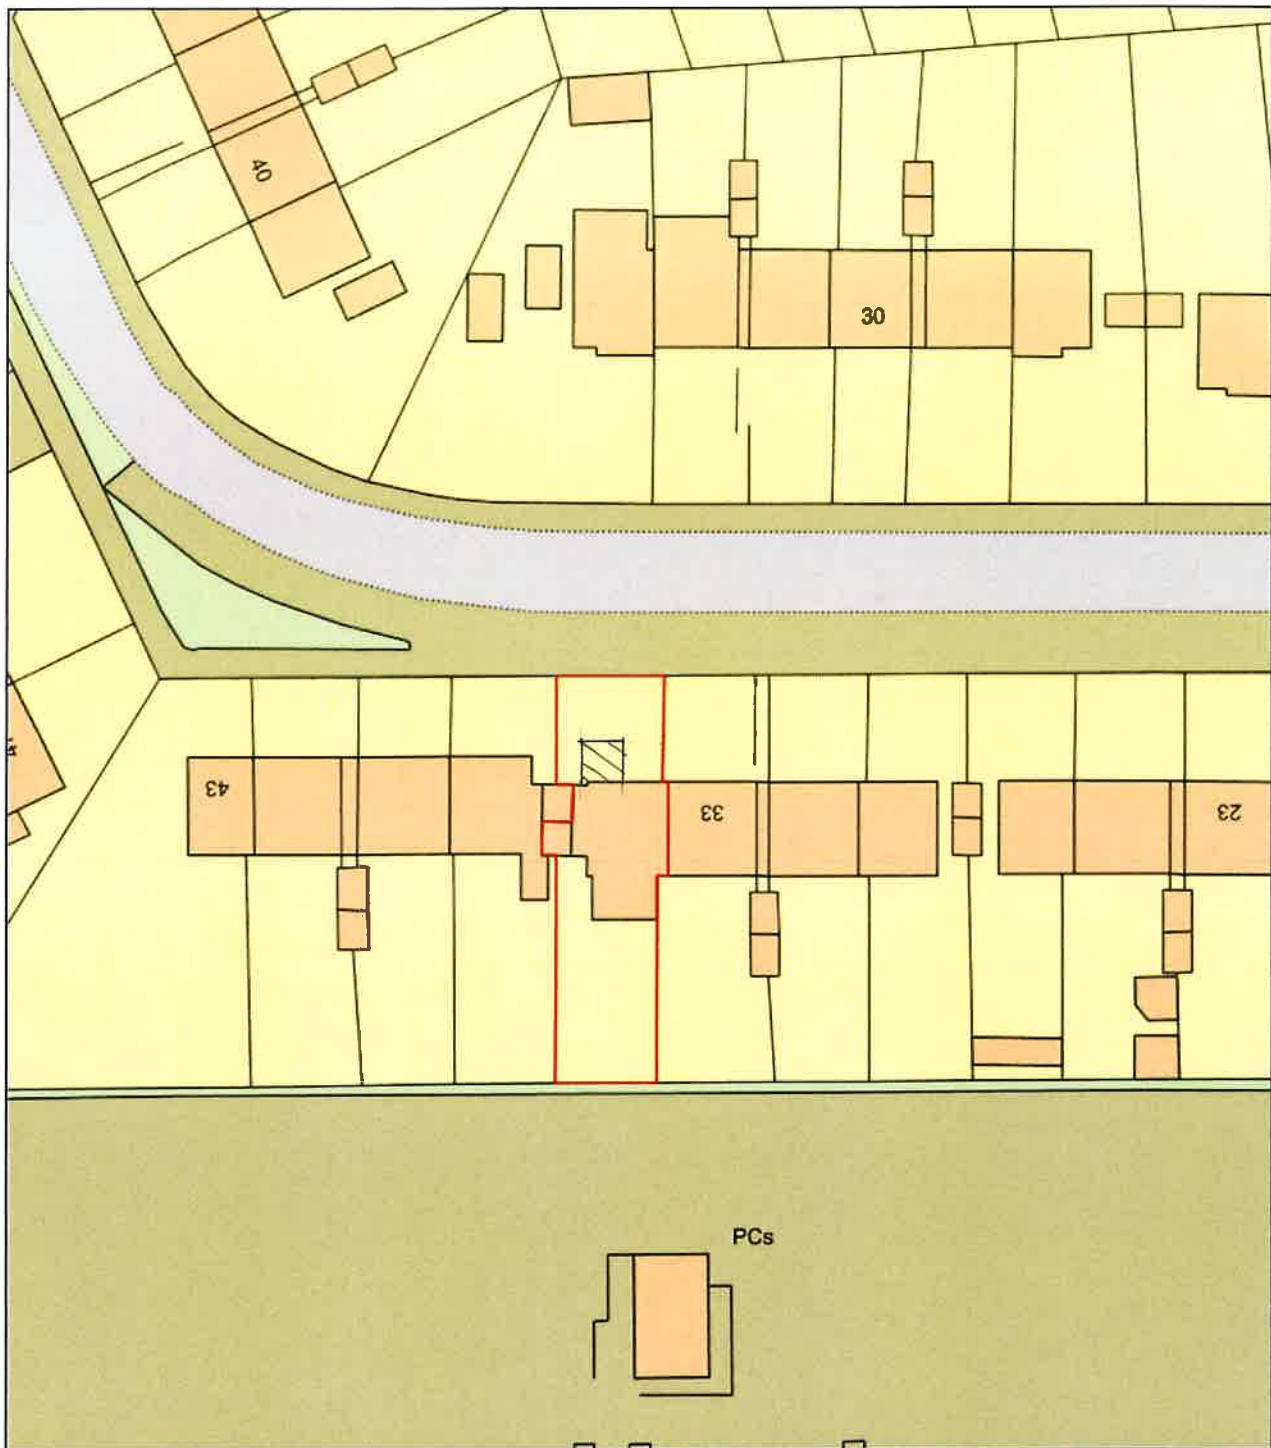

Plan Produced for: Mr M Pinhorne
Date Produced: 21 May 2018
Plan Reference Number: TQRQM18141090736852
Scale: 1:500 @ A4