
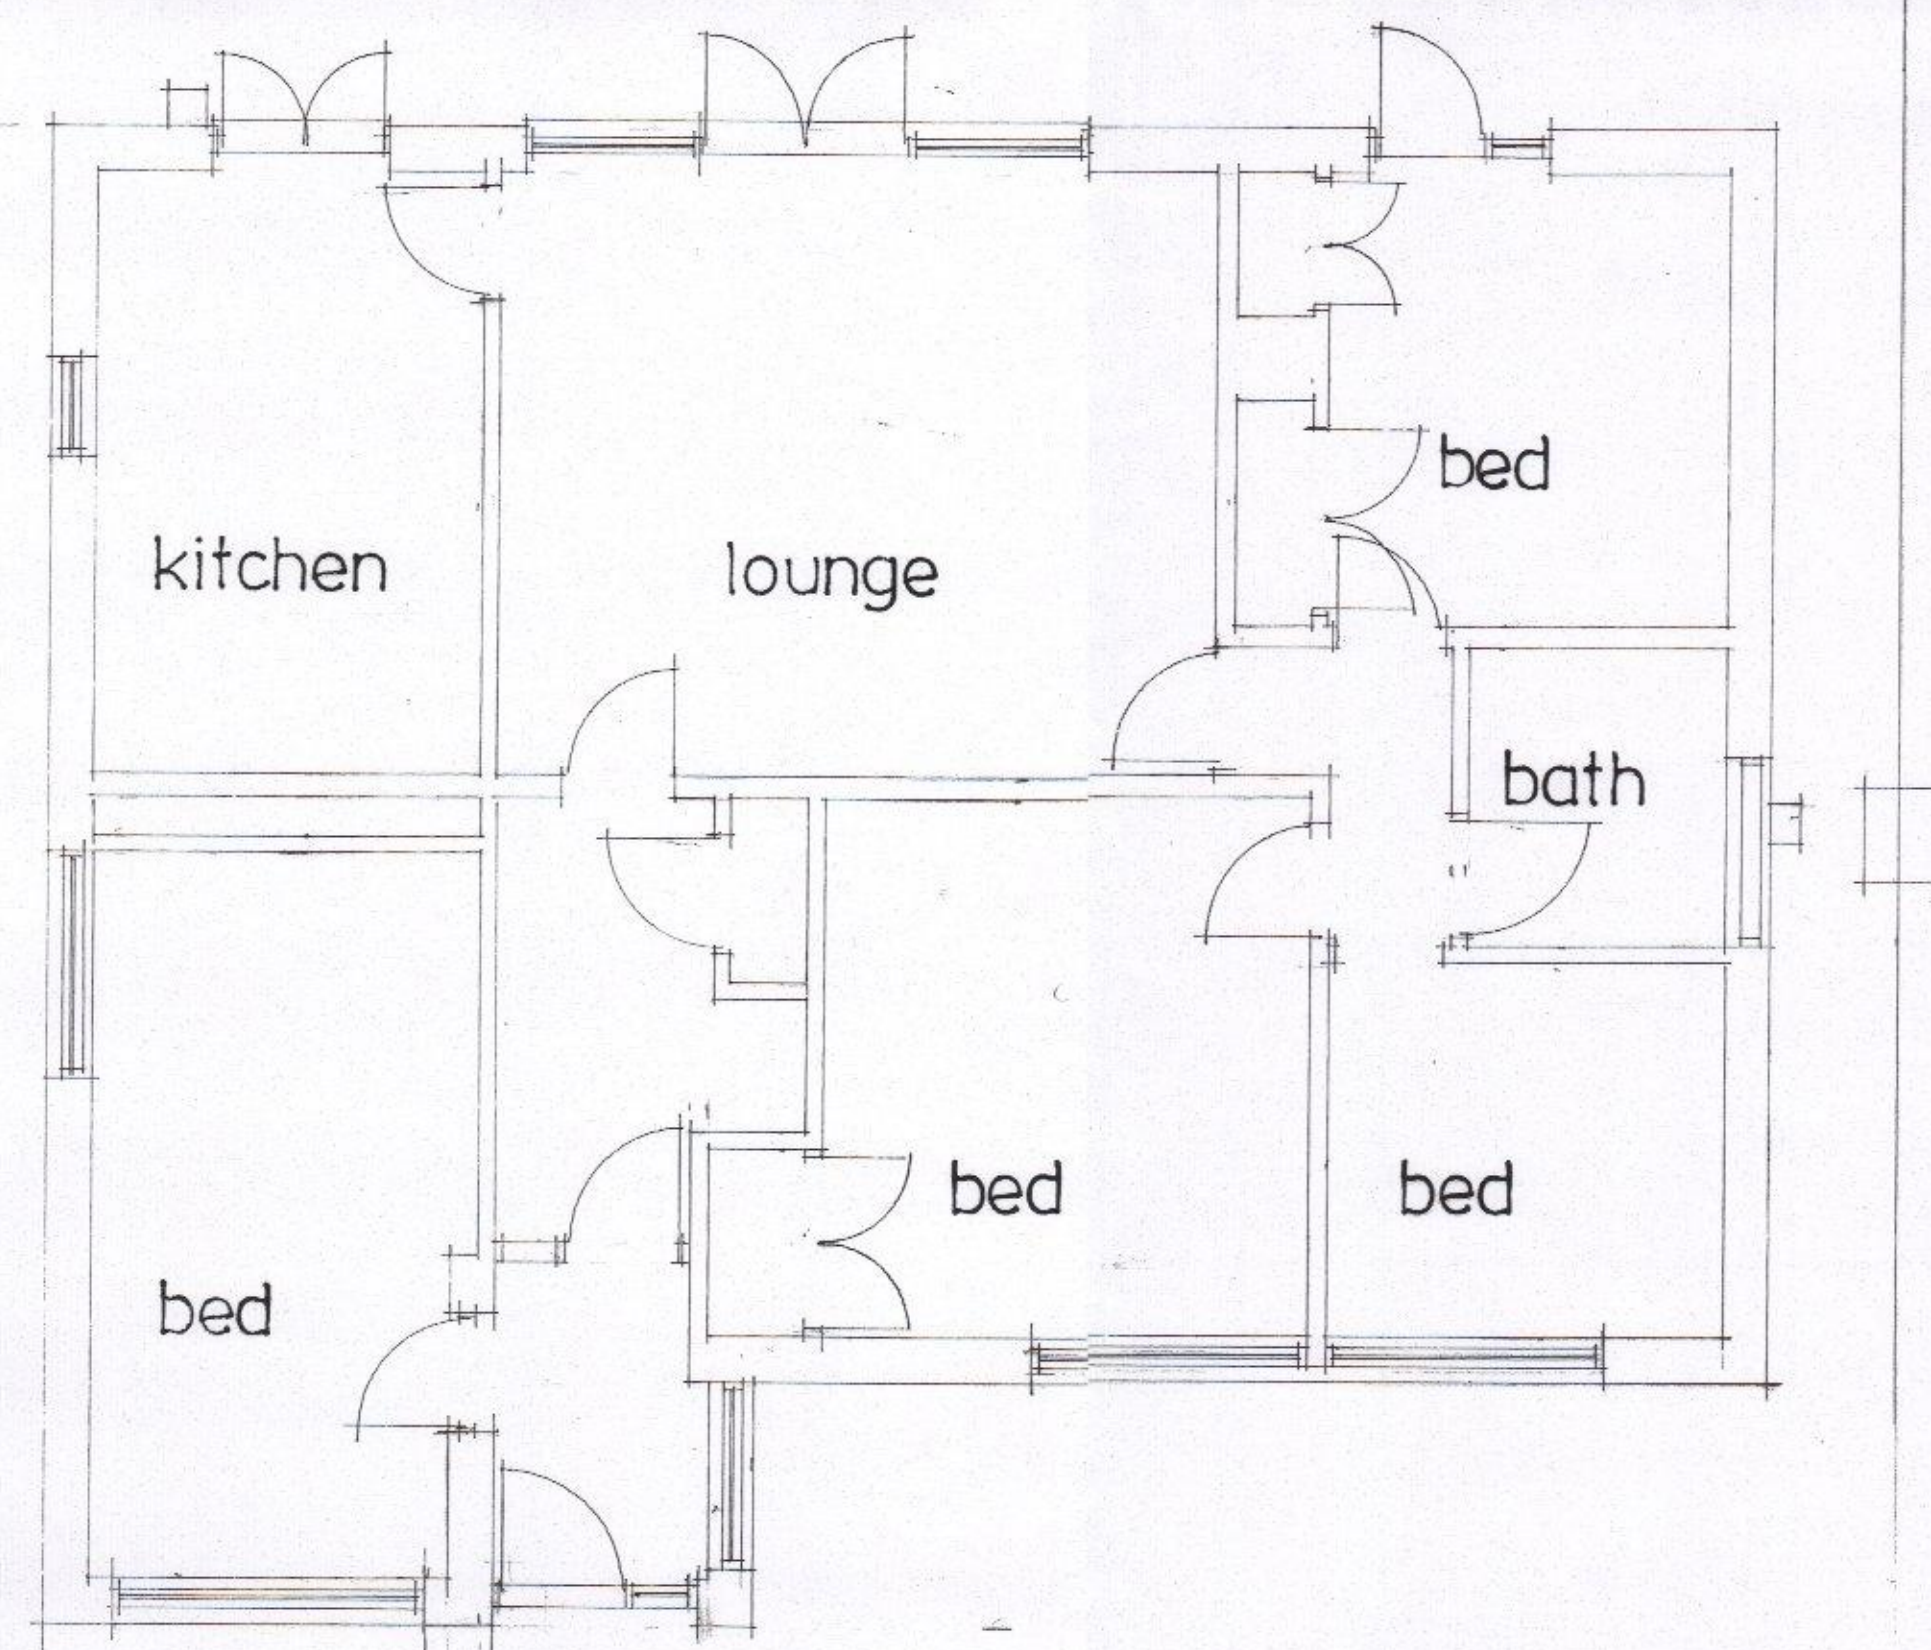
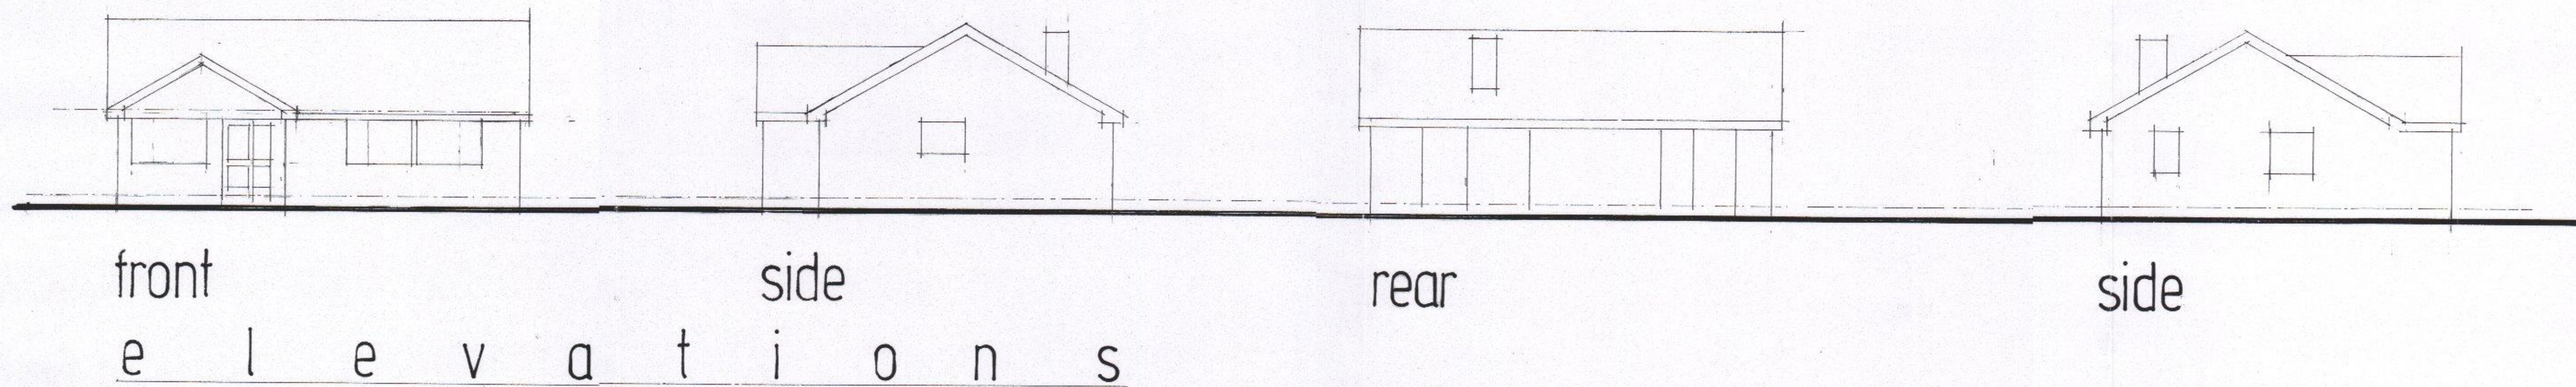


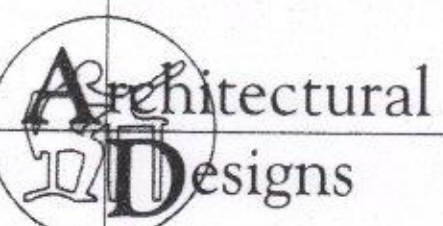

RECEIVED
20 SEP 2017
HAVANT BOROUGH
COUNCIL

	
Architectural Designs 157 Methuen Road, Southsea, Portsmouth, Hants. PO4 9HQ Telephone: 02392 362829	
Project: 26 Greenfield Crescent Waterlooville	
Title: Drawing as existing	
Scale: 1:50 and 1:100	
Date: August 2017	
Drawing No: 1708 - 1419	