



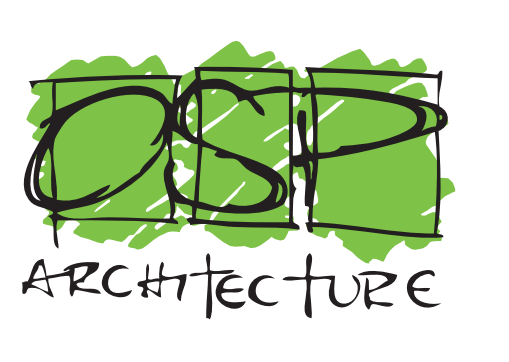

Coloured Site Layout
Land South of Bartons Road, Havant
17300 / C101B
Scale 1:500 @ A0 May 2018

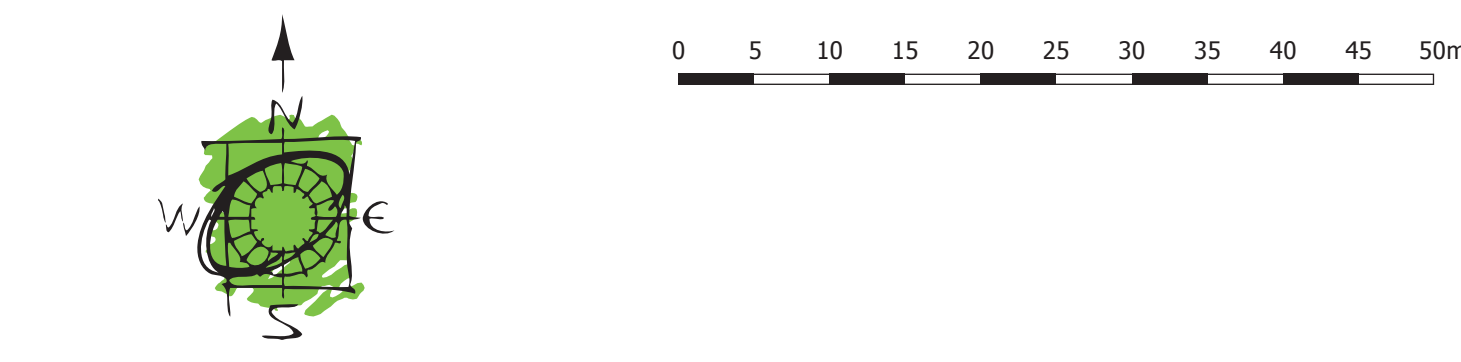

© Copyright exists on the designs and information shown on this drawing. This drawing may be scaled to the scale bar for planning application purposes only. Do not scale for any other purpose, use figured dimensions only. Subject to site survey and all necessary consents. All dimensions to be checked by user and any discrepancies, errors or omissions to be reported to the Architect before work commences.
This drawing is to be read in conjunction with all other relevant materials. OS Licence no. 100001227
OSP Architecture, Broadmead House, Farnham Business Park, Weydon Lane, Farnham, Surrey, GU9 6QT, Tel: 01252 267876, www.osparchitecture.com