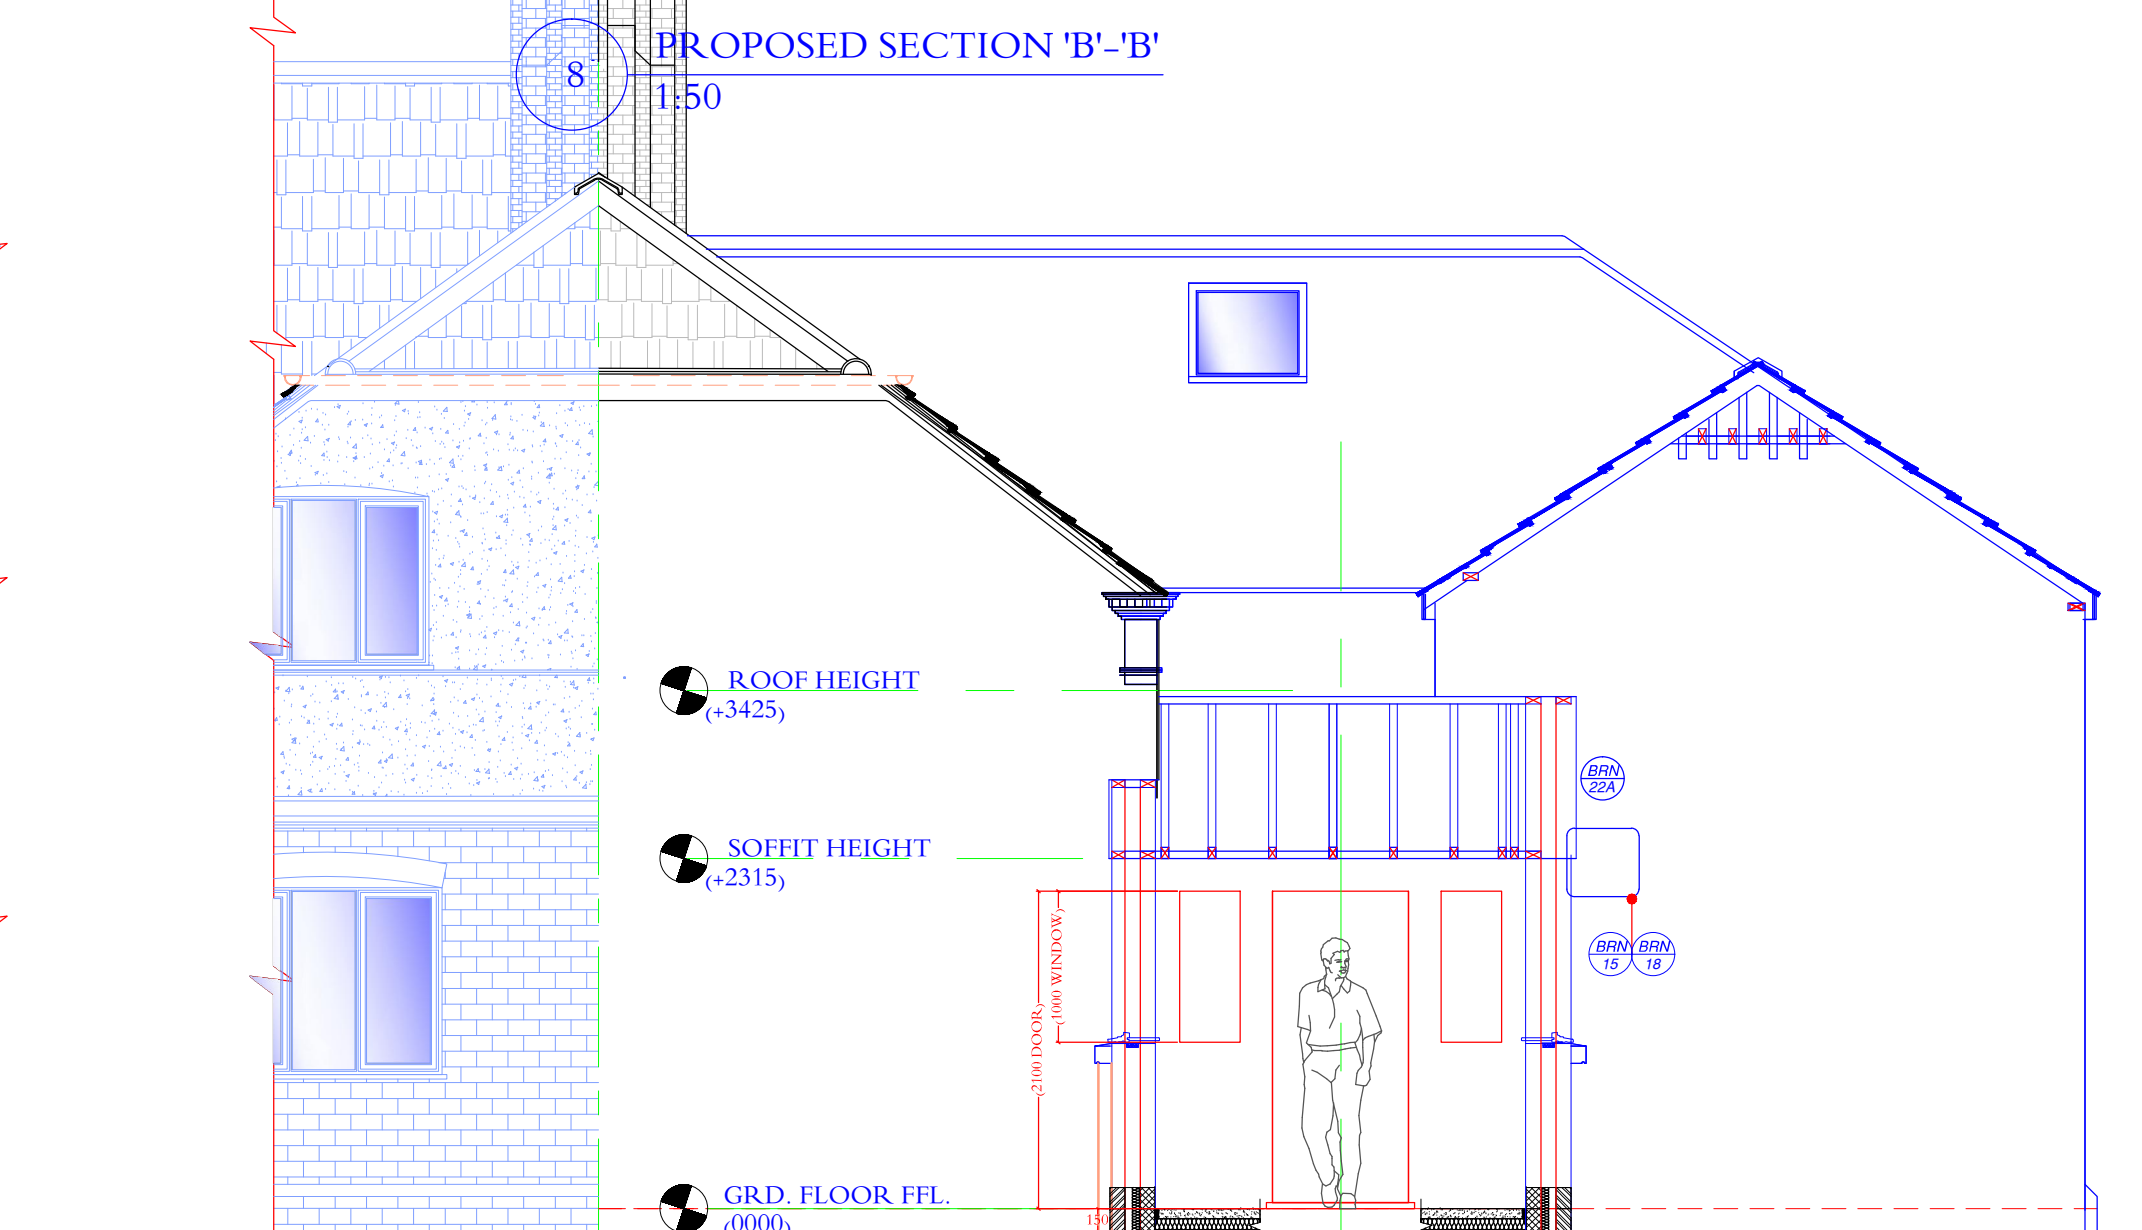


NOTE:
DRAWING:EWINS 01A TO BE USED IN CONJUNCTION
WITH ASSOCIATED BUILDING REGULATIONS NOTES
EWINS /BRN.
DIRECTIONAL NORTH ARROW SHOWN ON BLOCK &
LOCATION PLANS EWINS /BLP.

DETAILS AND DIMENSIONS OF ALL LEVELS OF PROPOSED
PLANS TO BE CHECKED ON SITE BY APPOINTED
CONTRACTOR PRIOR TO ANY
COMMENCEMENT/ORDERING OF MATERIALS OF
WORK, ANY QUERIES, VARIATIONS OR DISCREPANCIES
DIRECTED TO CLIENT - DM DESIGNS ACCEPTS NO
RESPONSIBILITY IN ANY PART ON DRAWINGS UNLESS
OTHERWISE AGREED PRIOR

— DENOTES ATTACHED BUILDING REGULATION NOTES
— DENOTES ITEM No.

MODIFICATIONS	ISSUE:
ADDED BOUNDARY SCREENING	08.09.17 - E
AMENDED RIDGE HEIGHT AND DEPTH TO SUIT PLANNING	28.08.17 - D
AMENDED RIDGE HEIGHT AND DEPTH TO SUIT PLANNING	05.08.17 - C
ADDED CAR PARK DETAILS	18.07.17 - B

TITLE

PROPOSED DOUBLE STOREY SIDE EXTENSION & FRONT PORCH

CUSTOMER
MR & MRS R EWINS
8 POST OFFICE ROAD, PURBROOK,
WATERLOOVILLE, HAMPSHIRE PO7 5LS

DRAWN BY: 	DRAWING NO:	
	EWINS 01A	1 OF
	SCALE:	VARIES:
	DATE:	03.07.2017
	REVISION:	E A0