



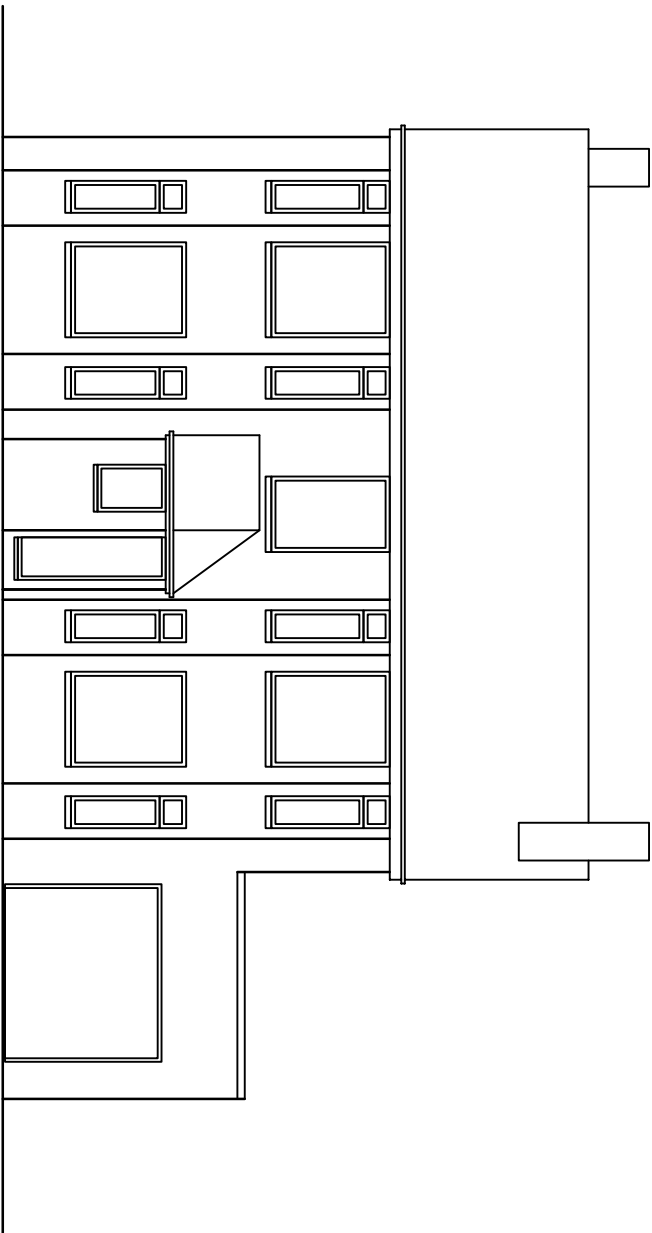

FRONT(SOUTH)
1:100

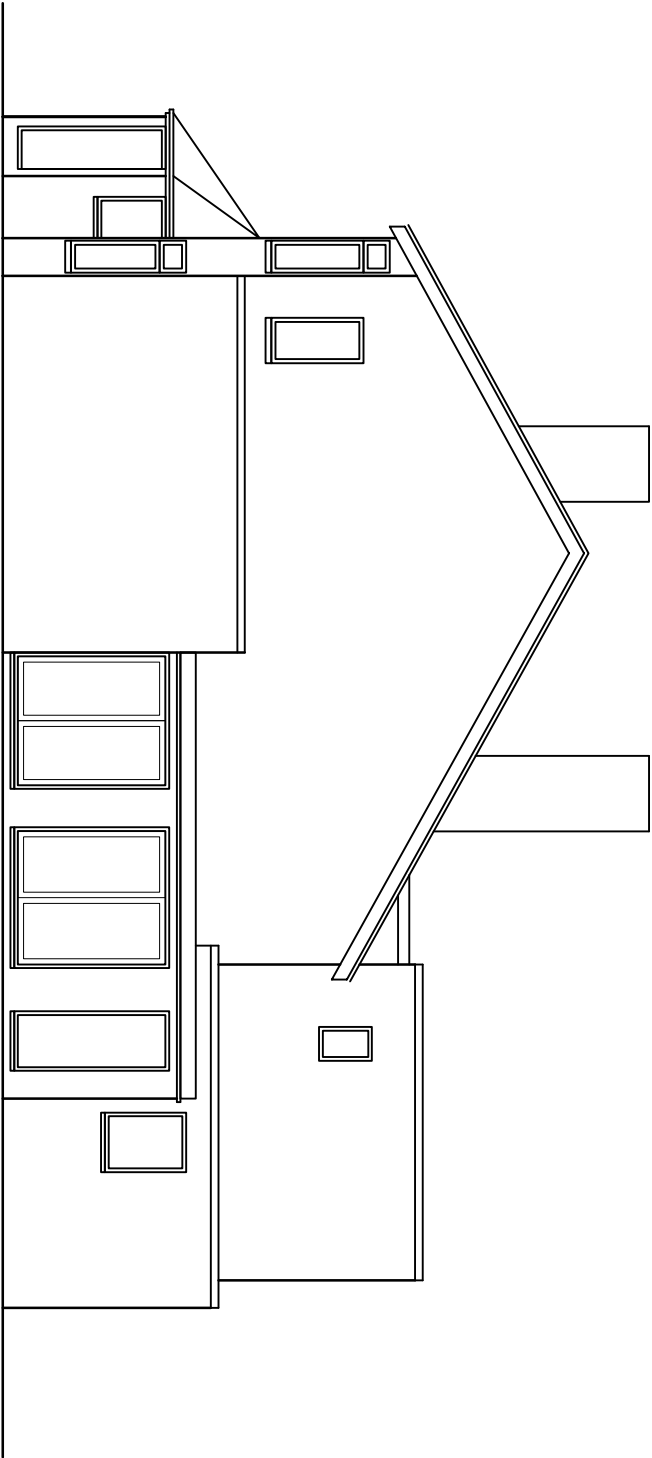

SIDE (EAST)
1:100