

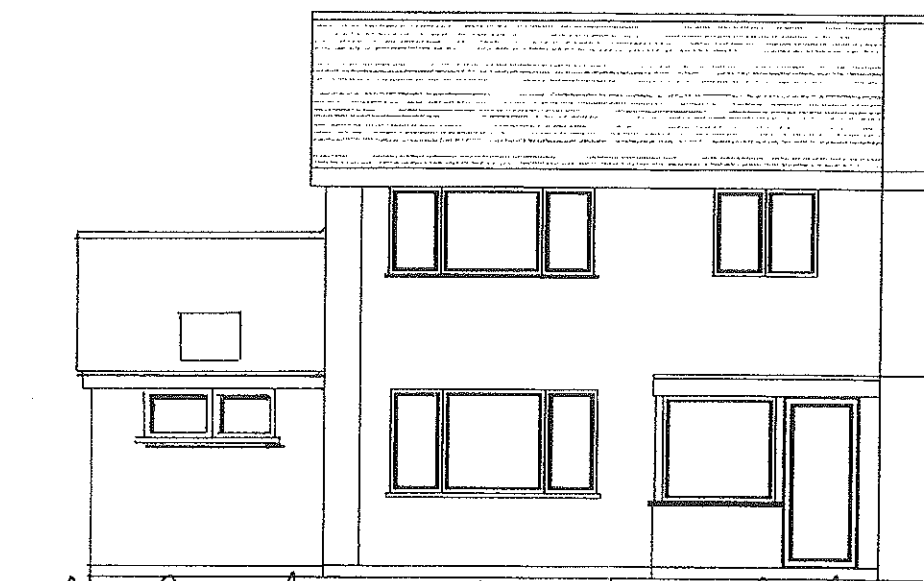


1, KITWOOD GREEN, HAVANT
HAMPSHIRE, PO9 5QN
PROPOSED ELEVATIONS.
DRG. No. 18/4/KG - 4.
SCALE: 1/100.
PAPER SIZE: A3.

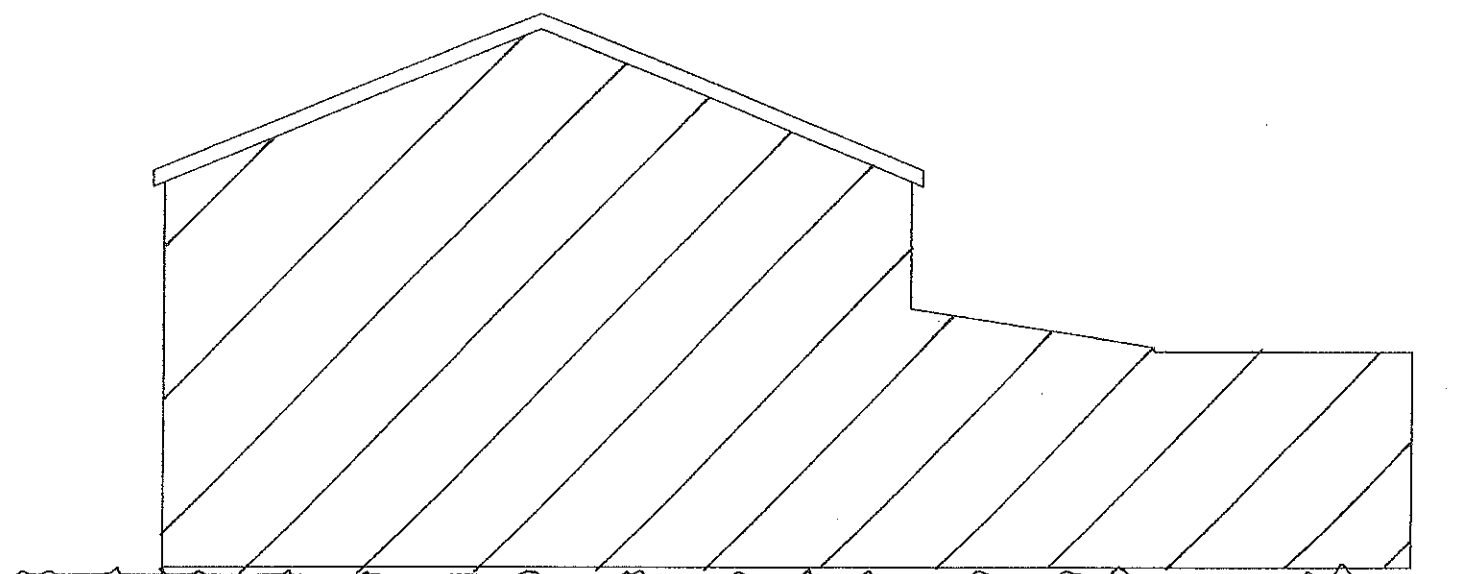

FRONT

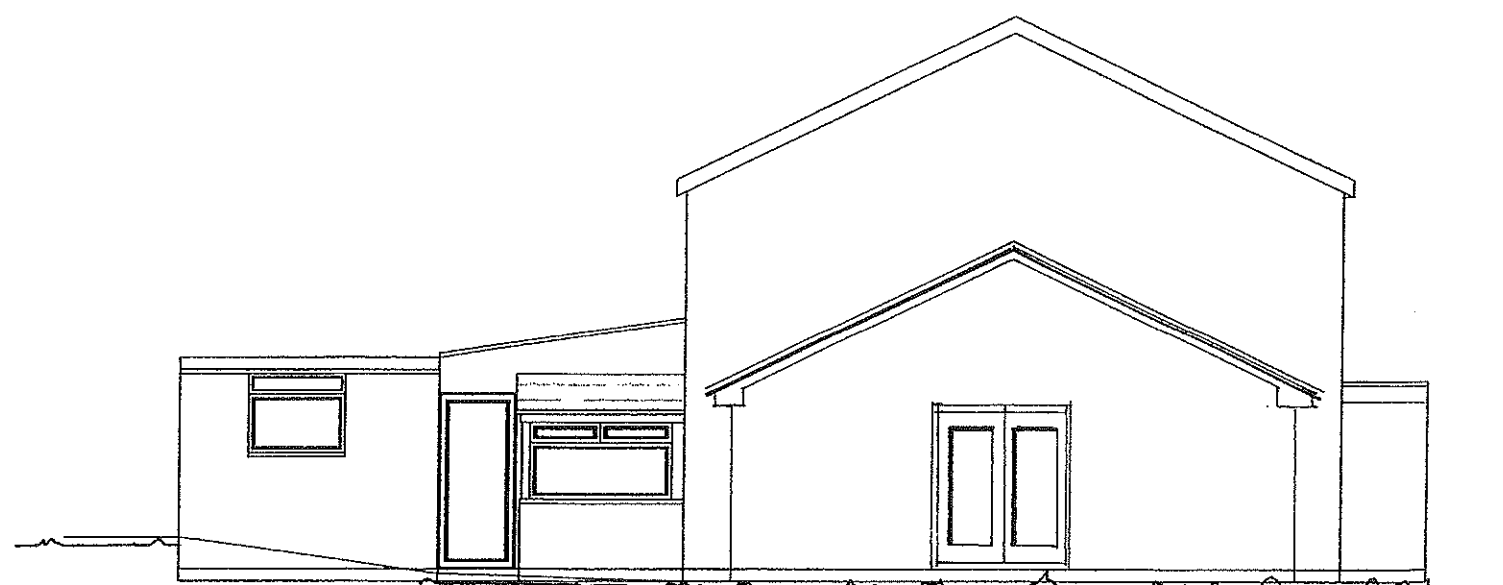

SIDE



REAR

