


NOTES:


Dimensions to be checked on site before commencing work. Any discrepancies shall be reported to the architect immediately.

Do not scale from these drawings except for planning purposes. Use figured dimensions only.

Where applicable this drawing is to be read in conjunction with other consultants' drawings.

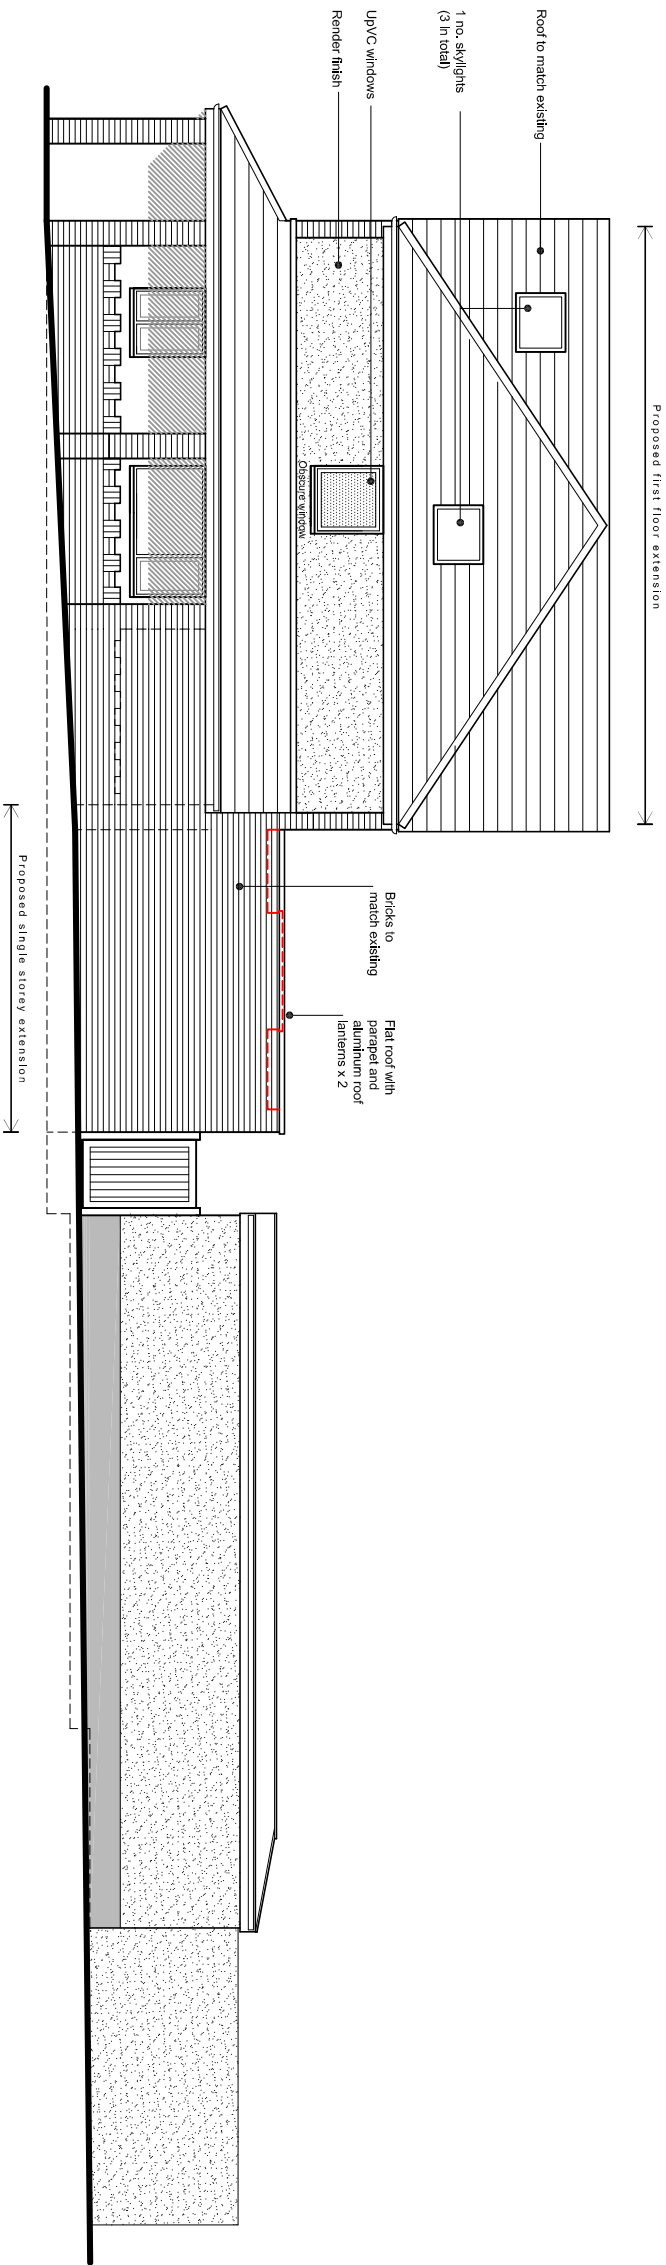


North (side) elevation

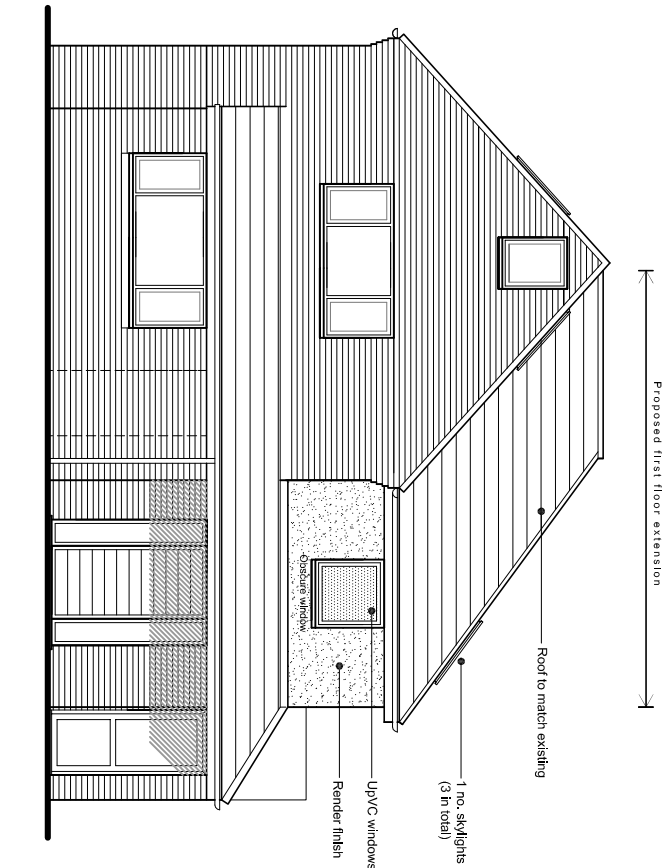


East (front) elevation

Proposed elevations scale 1:100

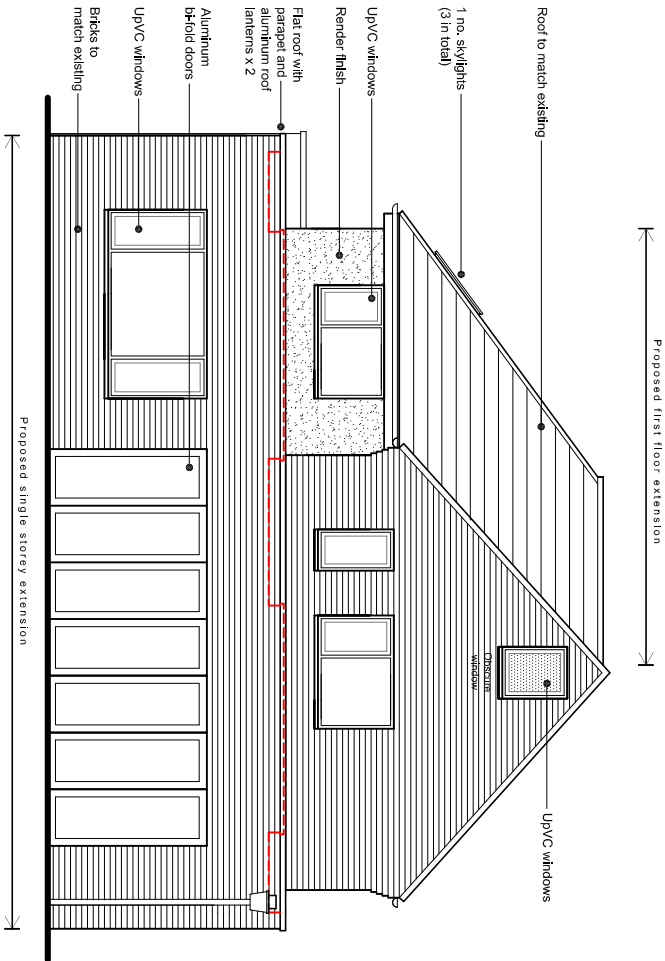

West (rear) elevation

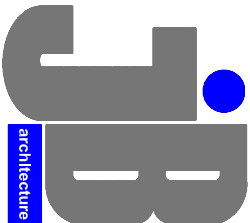

JIMMY BESSANT ARCHITECTURE
TEL.: 01243 373620 M: 07769904282
E: jimmy@jb-architecture.co.uk
Web: www.jb-architecture.co.uk

REV.	DATE	DESCRIPTION
A	23.02.18	Amendments to text headings

For
MR & MRS PAGE
Project
**PROPOSED EXTENSIONS
AT 41 NEW BARN ROAD
BEDHAMPTON
PO9 3PY**

Title
PROPOSED ELEVATIONS

Date	Drawn	Scale	Checked
FEB 2018	JB	1:100 @ A3	-
Job Number	Drawing Number	Revision	
PL164.18	45	A	