

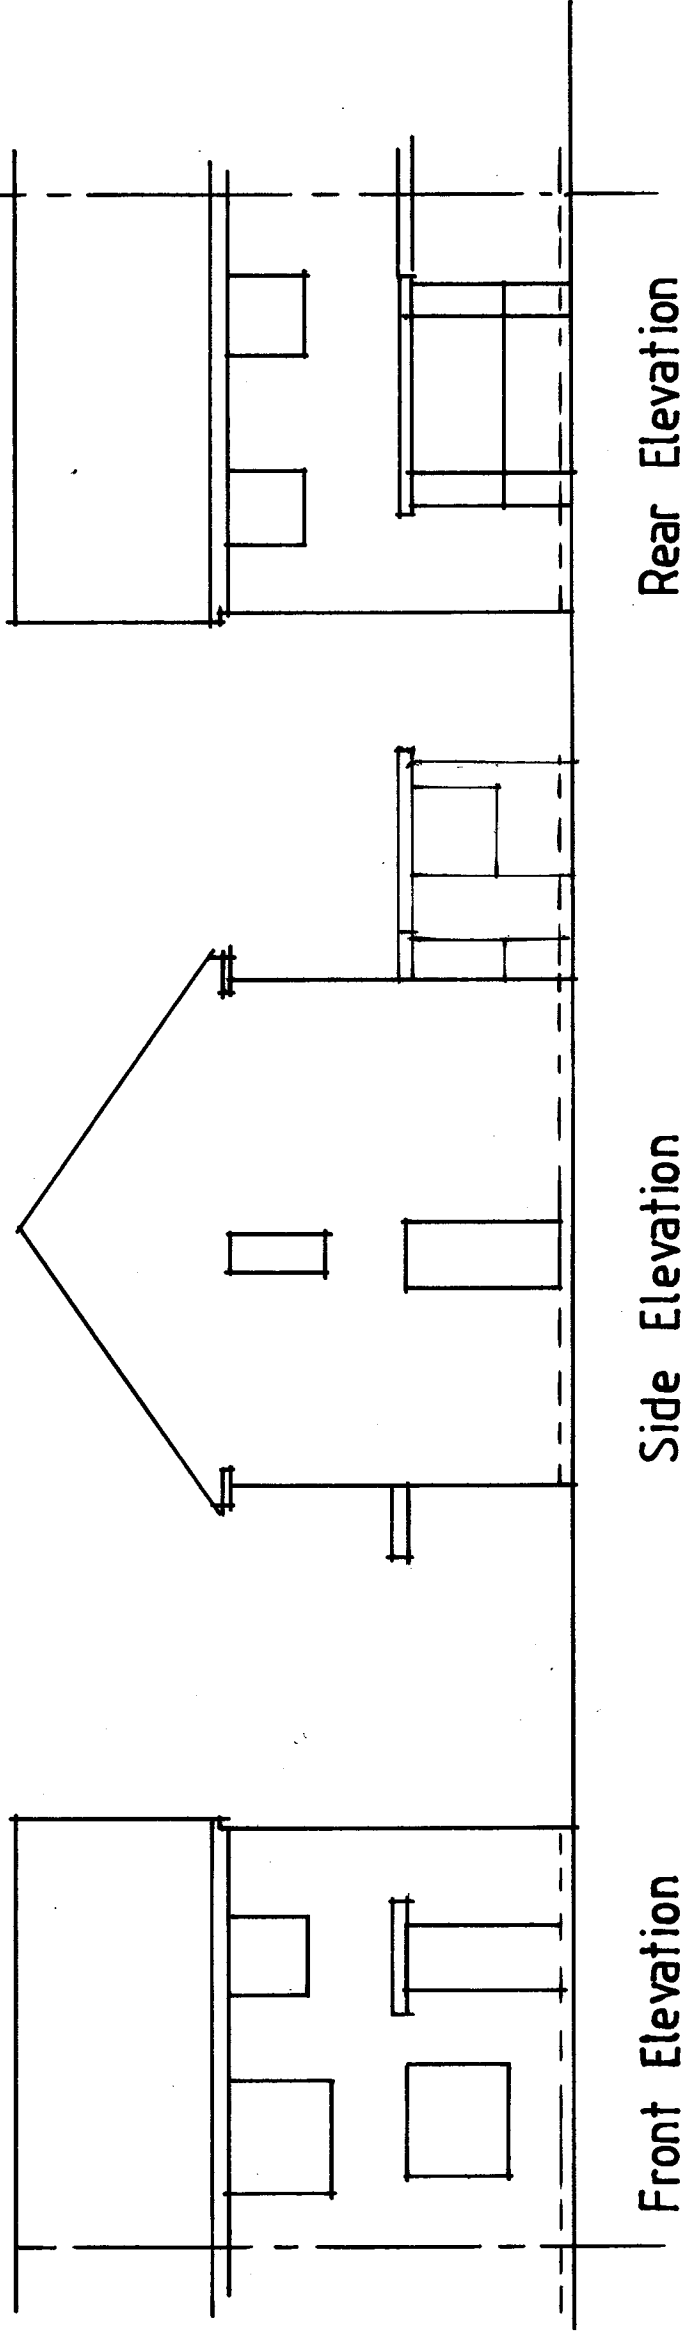


EXISTING

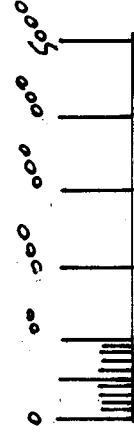

PROPOSED

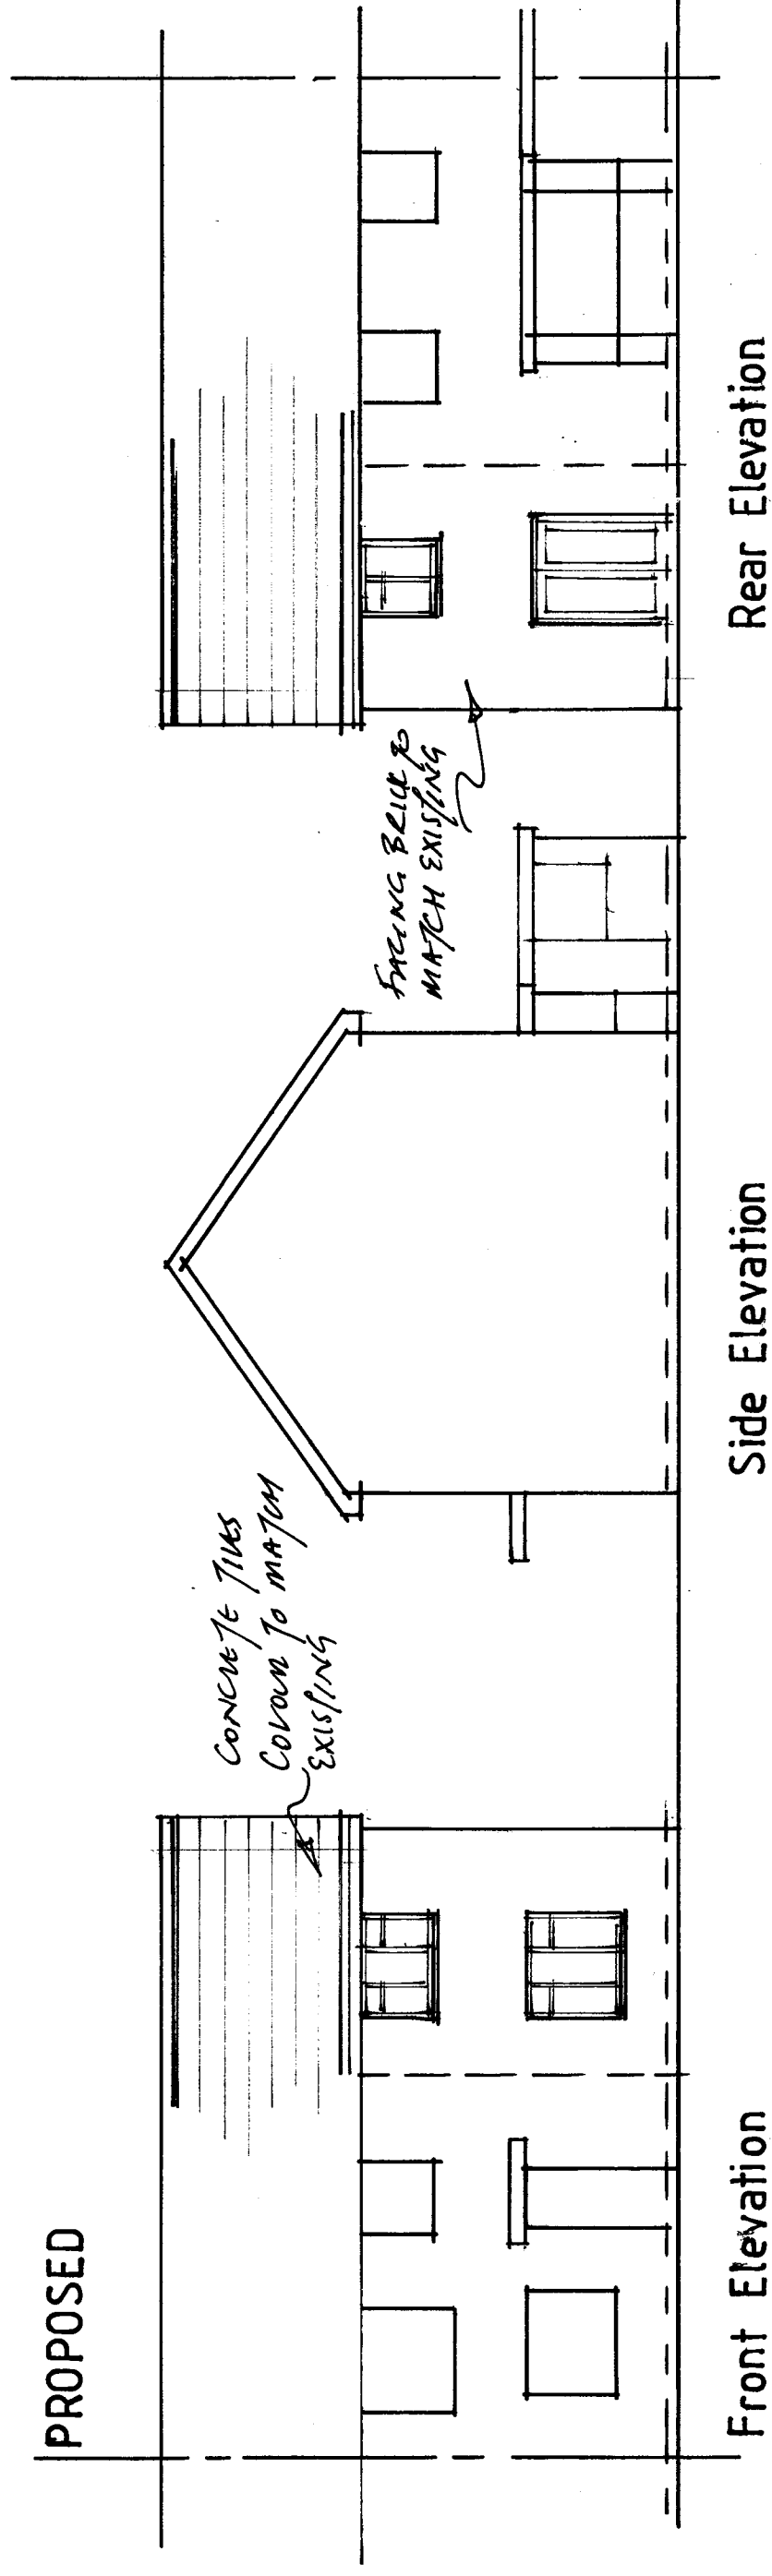

35 Catherington Way
Havant

SCALE 1:100
OCTOBER 2017