


New window into new extension -
high performance timber framed
doors & windows to later detail,
pursuant to planning condition

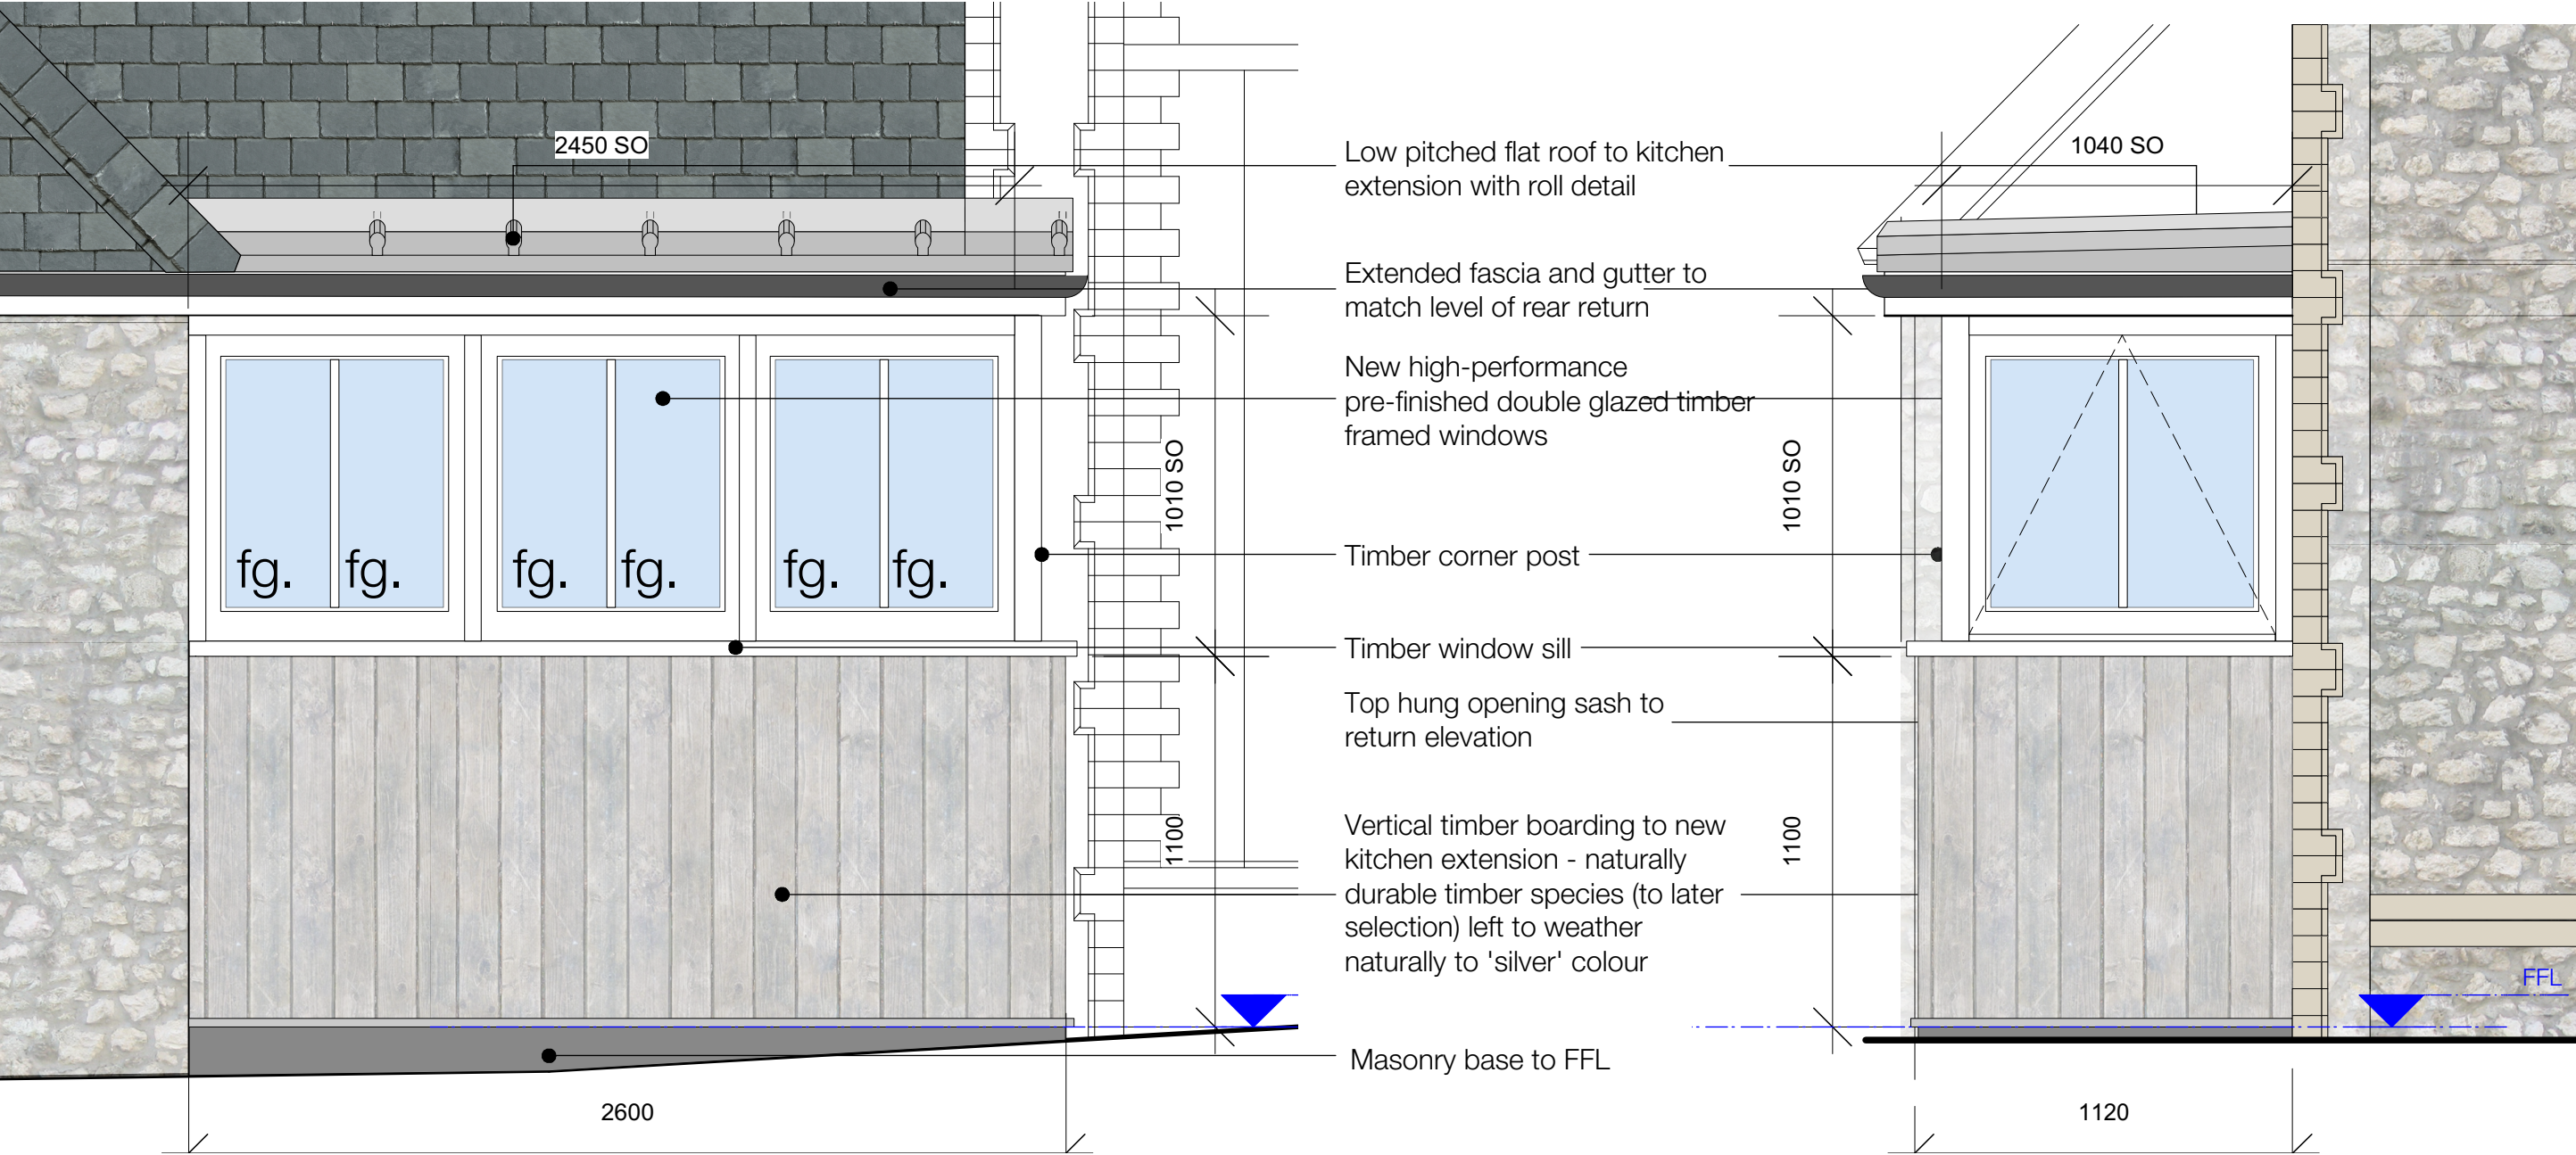

1:20 ELEVATION (W.01)
Ground floor east elevation.
Window & glazed roof into proposed kitchen extension

Reference - W.01

1:20 ELEVATION (W.01)
Ground floor north elevation (return)
Window & glazed roof into
proposed kitchen extension