
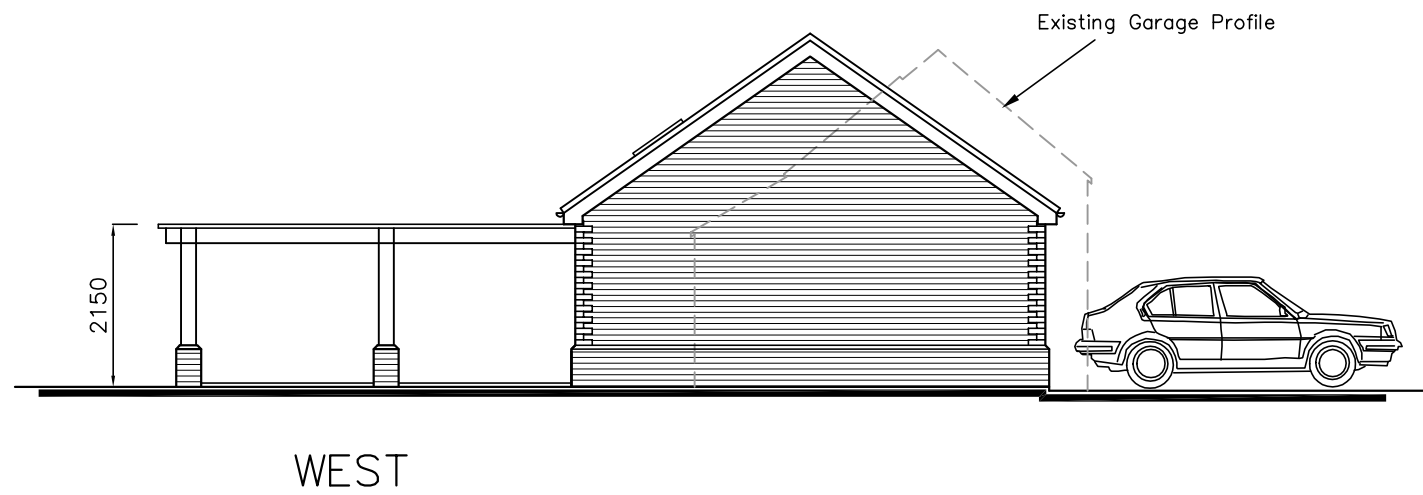
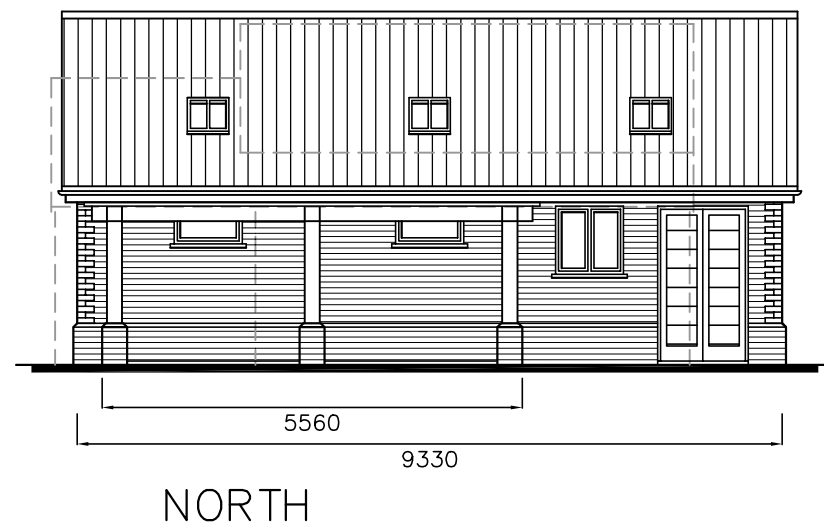
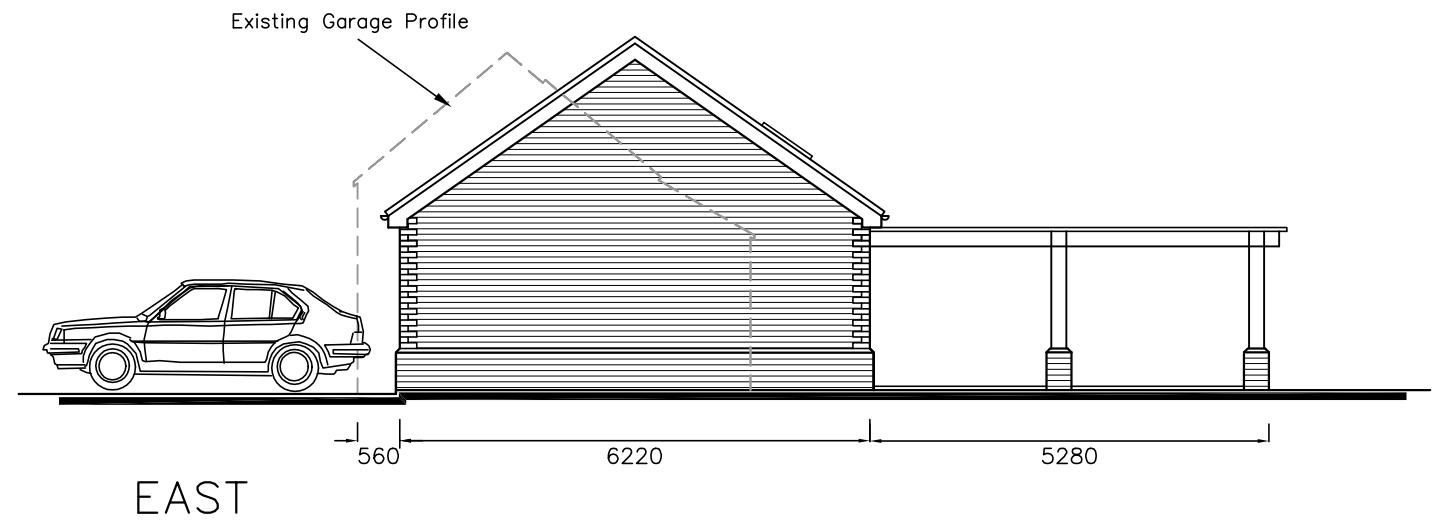


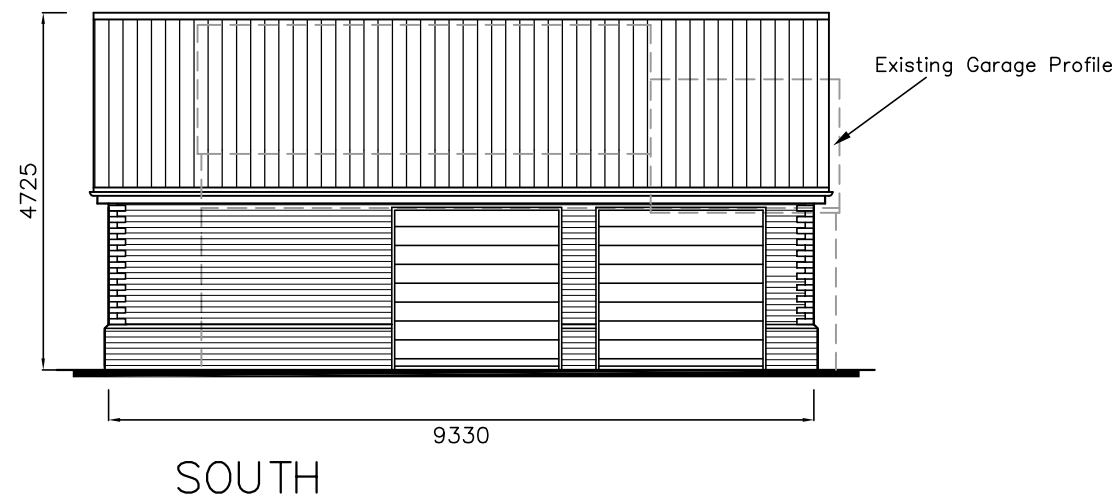

20 Beechworth Road,
Havant,
PO9 1AX

PROPOSED GARAGE ELEVATIONS

Revisions

- A. Planning revisions. 26/04/17
- B. Barn hip roof. 27/04/17
- C. Revised roof. 05/05/17
- D. FF removed. 01/06/17



Scale A1 = 1:50, A3 = 1:100
Date 23/03/17
Drawn JHL/JGF/ELR/BLB

metres

10

20

30

1685-505^D