Front View

Rear View

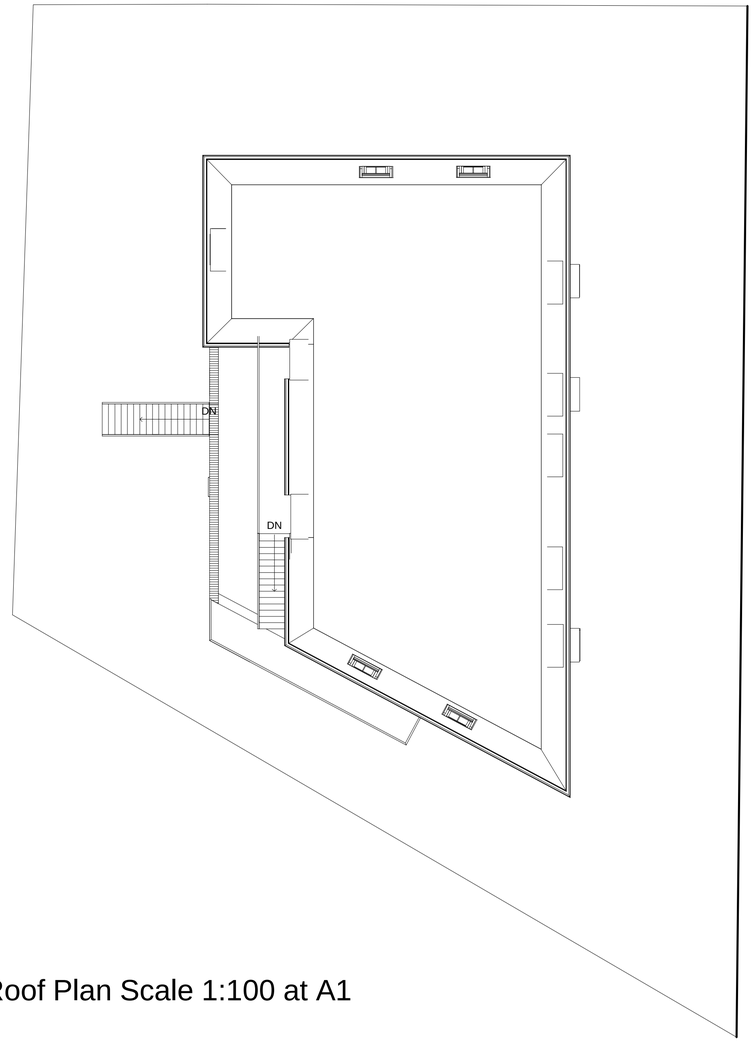

Roof Plan Scale 1:100 at A1

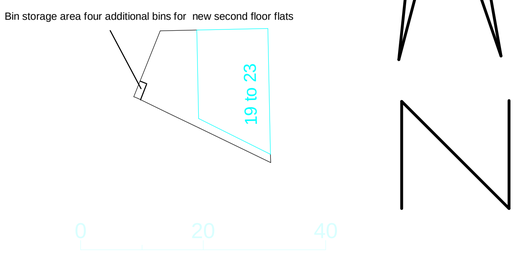

Site plan Scale 1:500 at A1

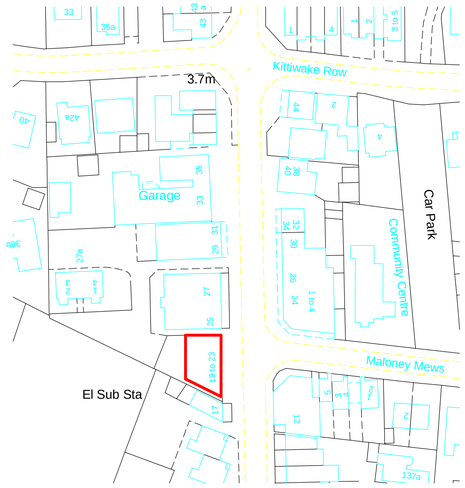

Location Plan Scale 1:1000 at A1

IJ Murray Associates

www.ijma.co.uk

IJ Murray Associates
173 Havant Road
Hayling Island
Hampshire
PO11 0LF
Phone 02392469004
Mob 07779 246915
e-mail ian@ijma.co.uk

These drawings are for planning and building regulation purposes only and are not for construction. All dimensions should be checked on site before work commences

These Drawings are the property of IJ Murray Associates (part of Clanfield Media Ltd) and should not be reproduced or used in any way without the permission of a Director of Clanfield Media Ltd

No.	Description	Date

C I Management Services Ltd
19-23 Creek Rd

3D Views and site plans

Project number	Project Number
Date	Issue Date
Drawn by	Author
Checked by	Checker

A105 v4

Scale	As indicated

29/04/2016 19:12:47