


HIGHWAY AT HAVANT IN THE BOROUGH OF HAVANT

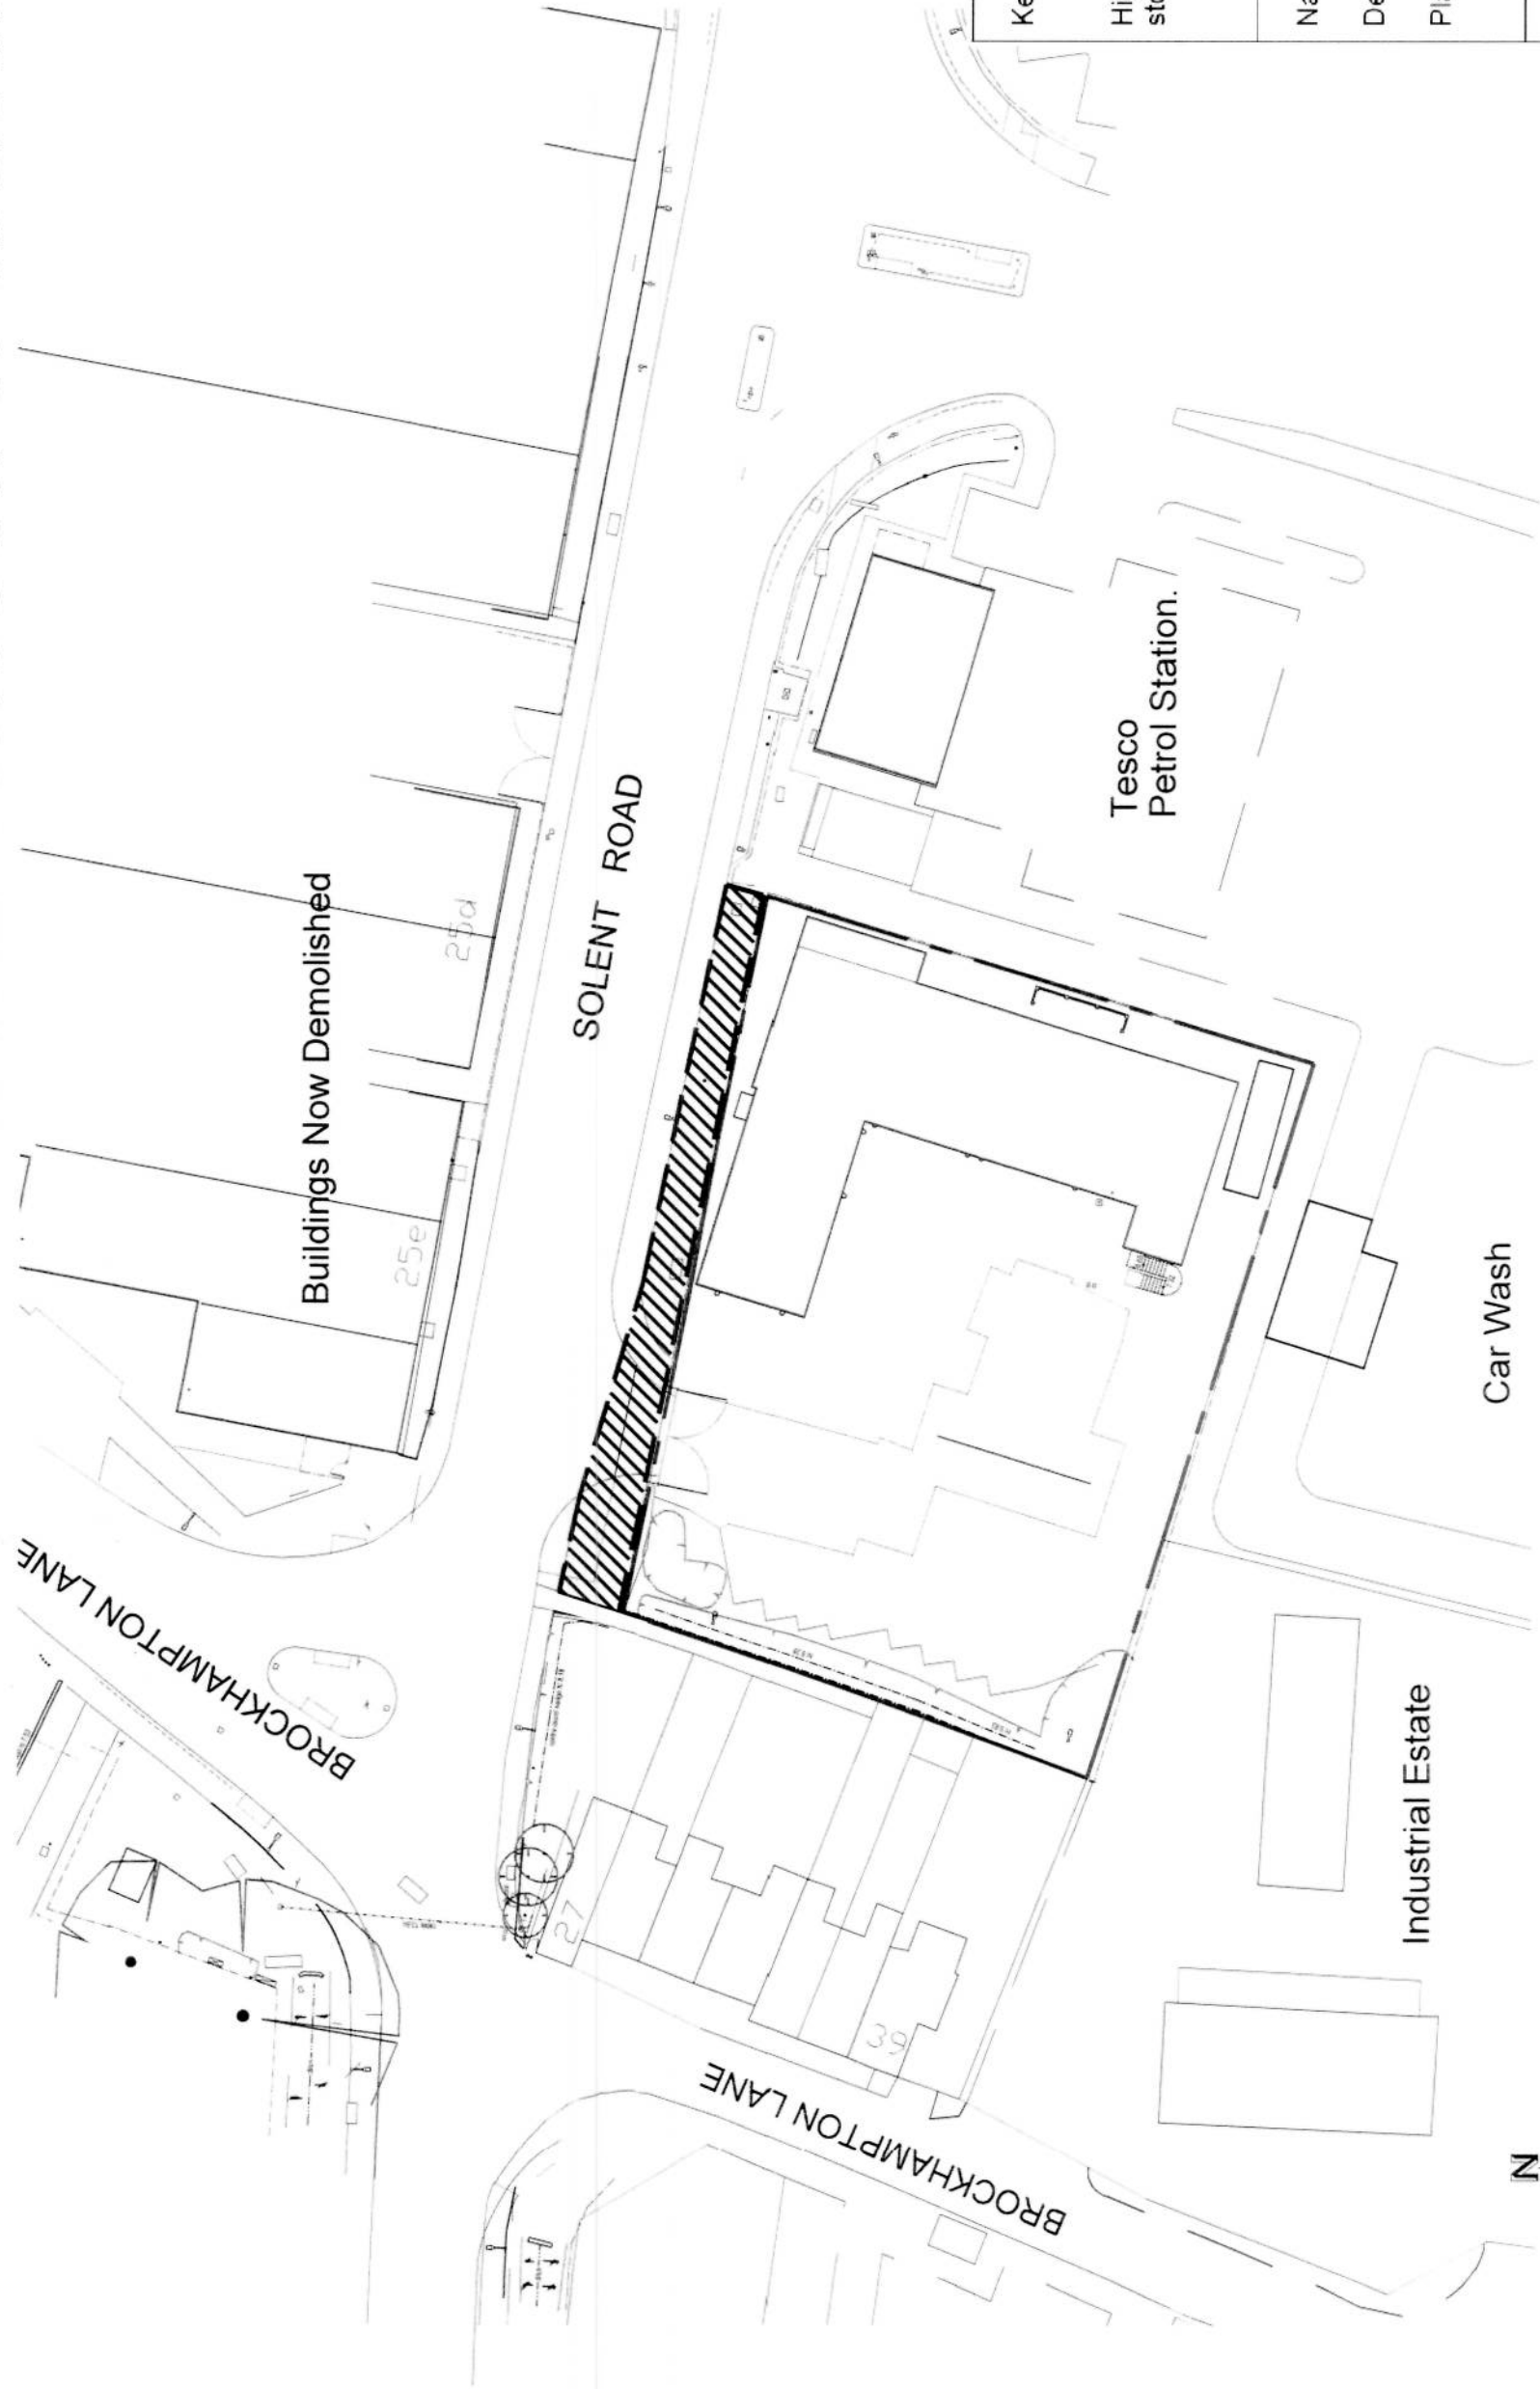

Key	Scale	1:500 at A3
Highway to be stopped up		
National Transport Casework Team Department for Transport Plan No: NATTRAN/SE/S247/1729		
Signed by Authority of the Secretary of State on 21 April 2017 Signature		
GARY PATRICK An Official in the National Transport Casework Team Department for Transport		