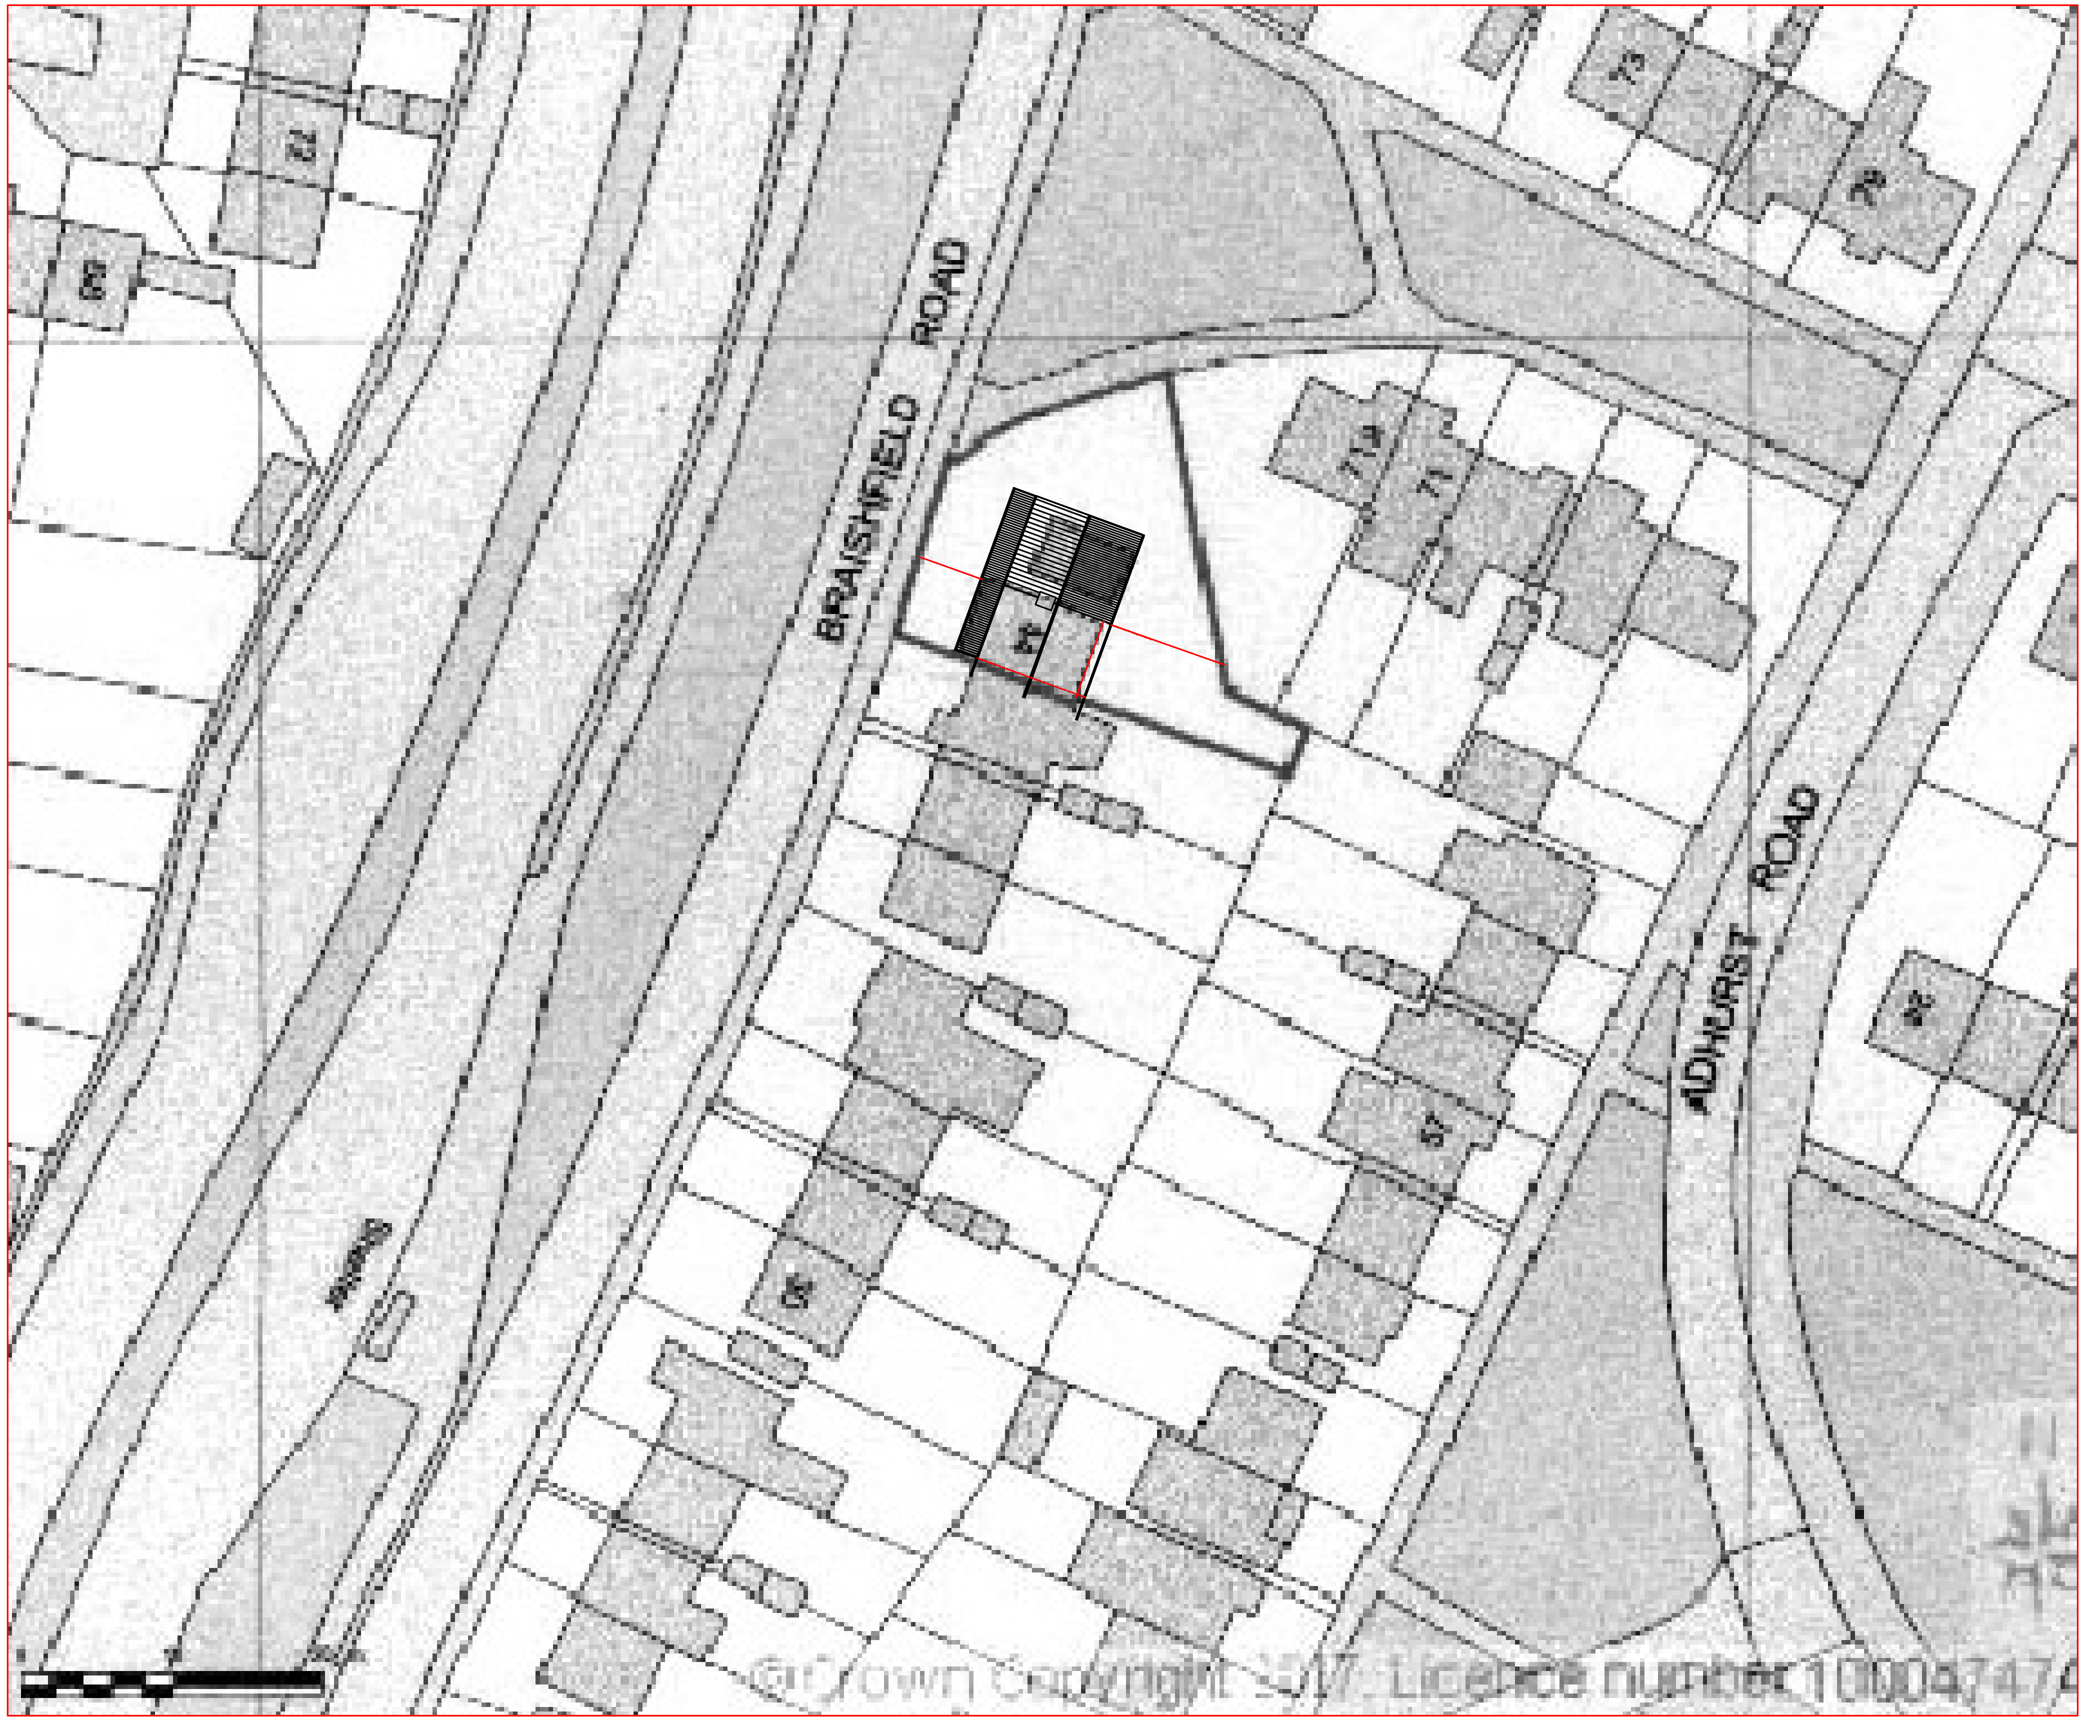

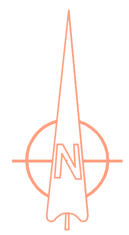

SCALE 1/500 @ A3	TITLE Proposed Dwelling
DATE Sept. 17	44A, Braishfield Road, Havant
© COPYRIGHT	DETAIL Block Plan
AUTHOR PG	DRAWING No 17/9000/B01

PETER GALLOWAY
pgp
ARCHITECT
HAVANT, HAMPSHIRE PO9 1RA
TEL. 02392 483153 MOB. 07808 483362
E-MAIL: peter@pgparchitects.co.uk