

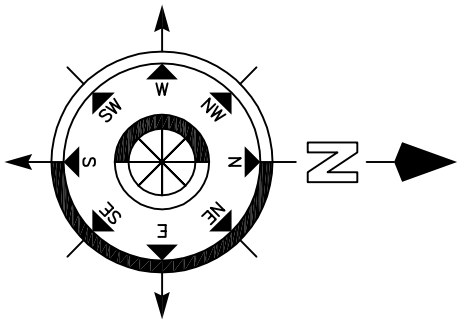
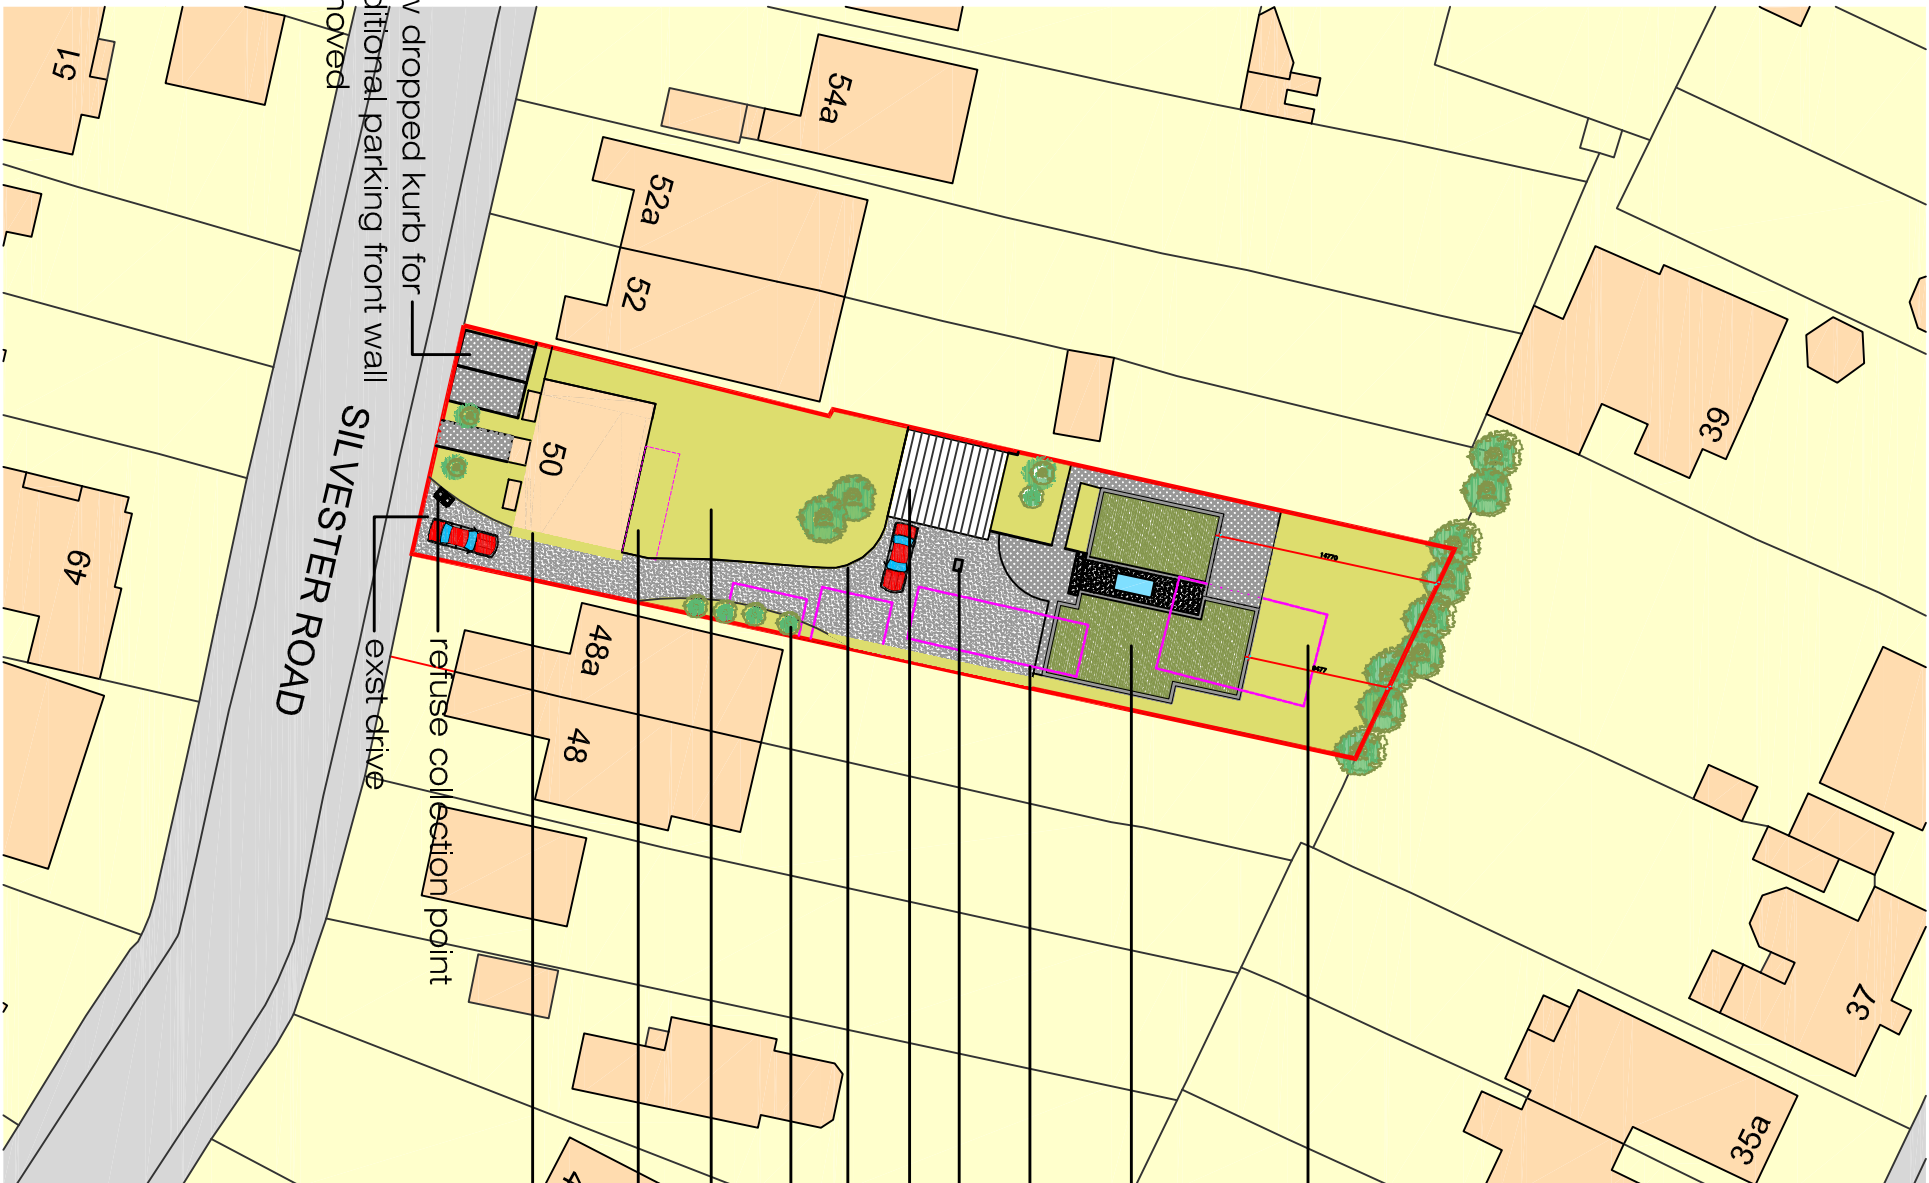
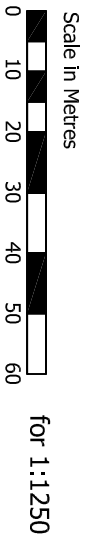
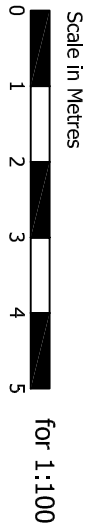
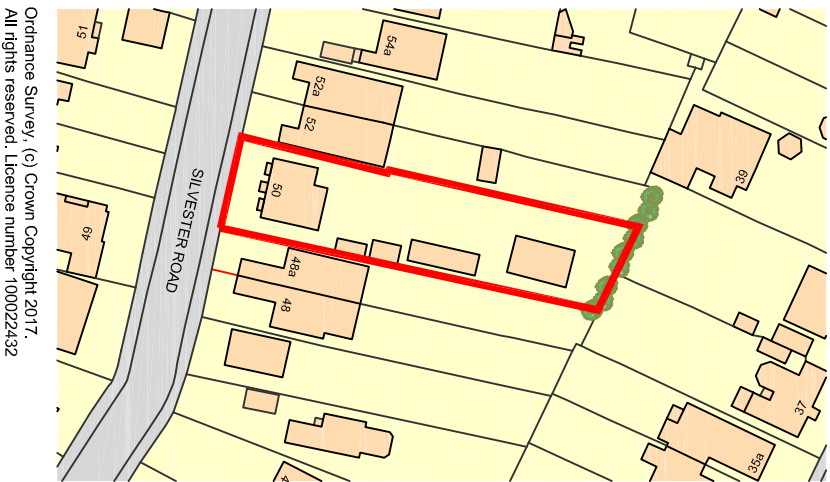
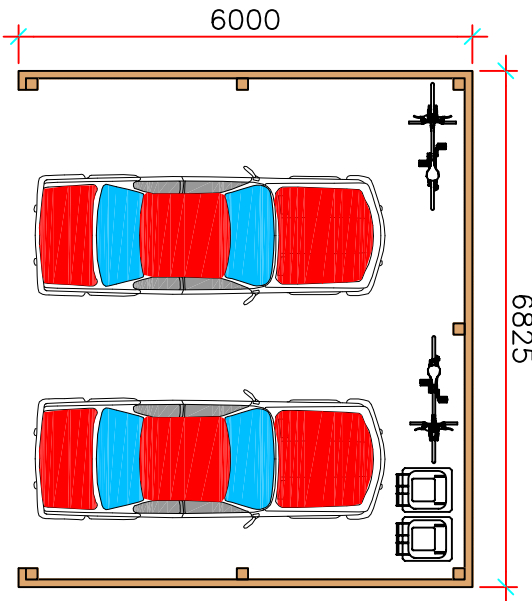


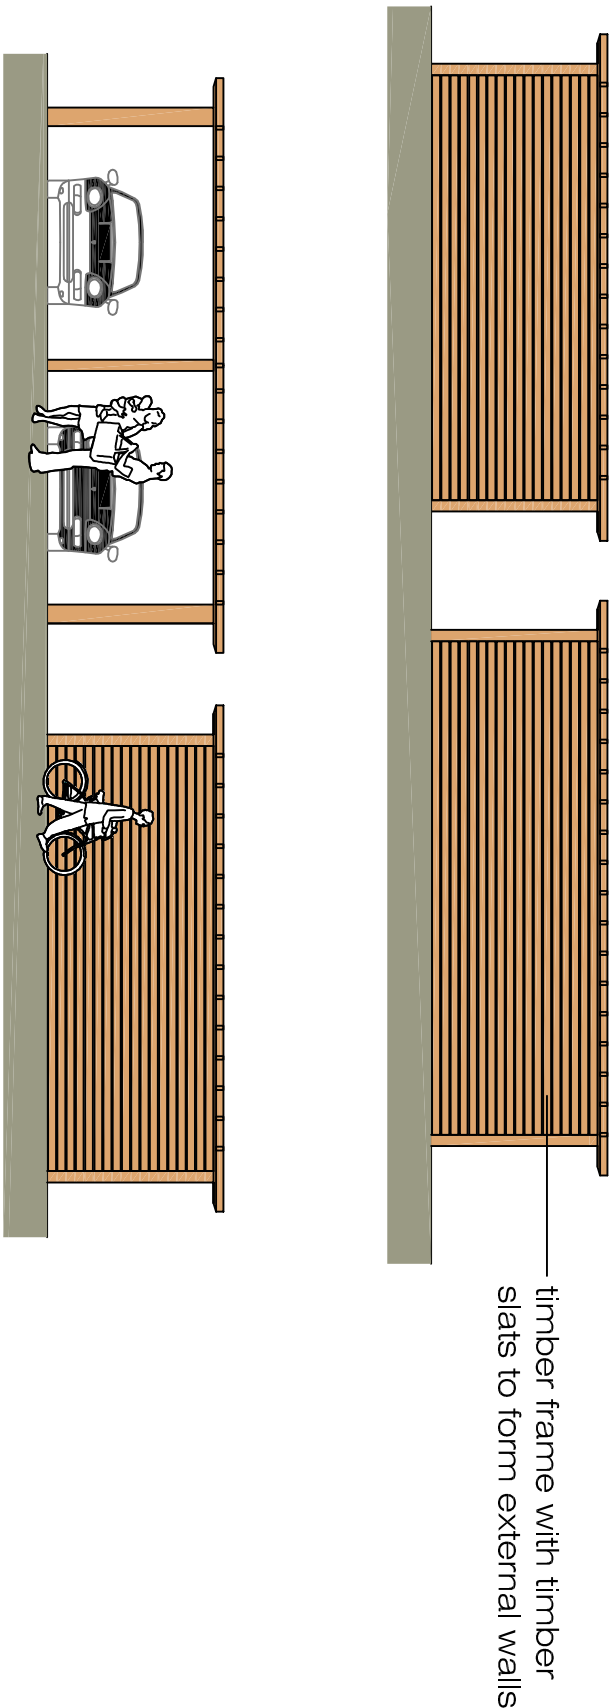

- rear garden area
- proposed bungalow
- hatch denotes structures removed
- existing drainage point
- car port & turning area for reverse parking
- 1.8m high boundary fencing
- detailed landscaping as screening
- rear garden area to exst property
- exst conservatory removed
- detailed landscaping as screening / buffer

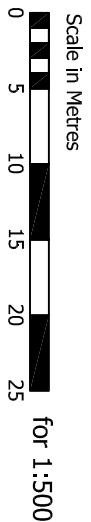

REVISION:

Drawing Title :

Proposed Detached Bungalow

Project :

50 Silvester Road
Waterlooville

Drawn By

CRF

Date

15/10/17

SHEET SIZE

A2

Approved By

Date

Drawing No.

CFA

FULL

Revision:

Scale:

1-100

PLANNING

Chris Flint Associates Ltd

CHARTERED SURVEYORS - PROJECT MANAGERS

DEVELOPMENT CONSULTANTS

2 Emerald Close Waterlooville Hants PO7 8NZ
tel: 023 92 432484 fax: 023 92 355554
Email: chrisflintassociates@gmail.com