23 Sandy Beach Estate

Highlighted area of new deck

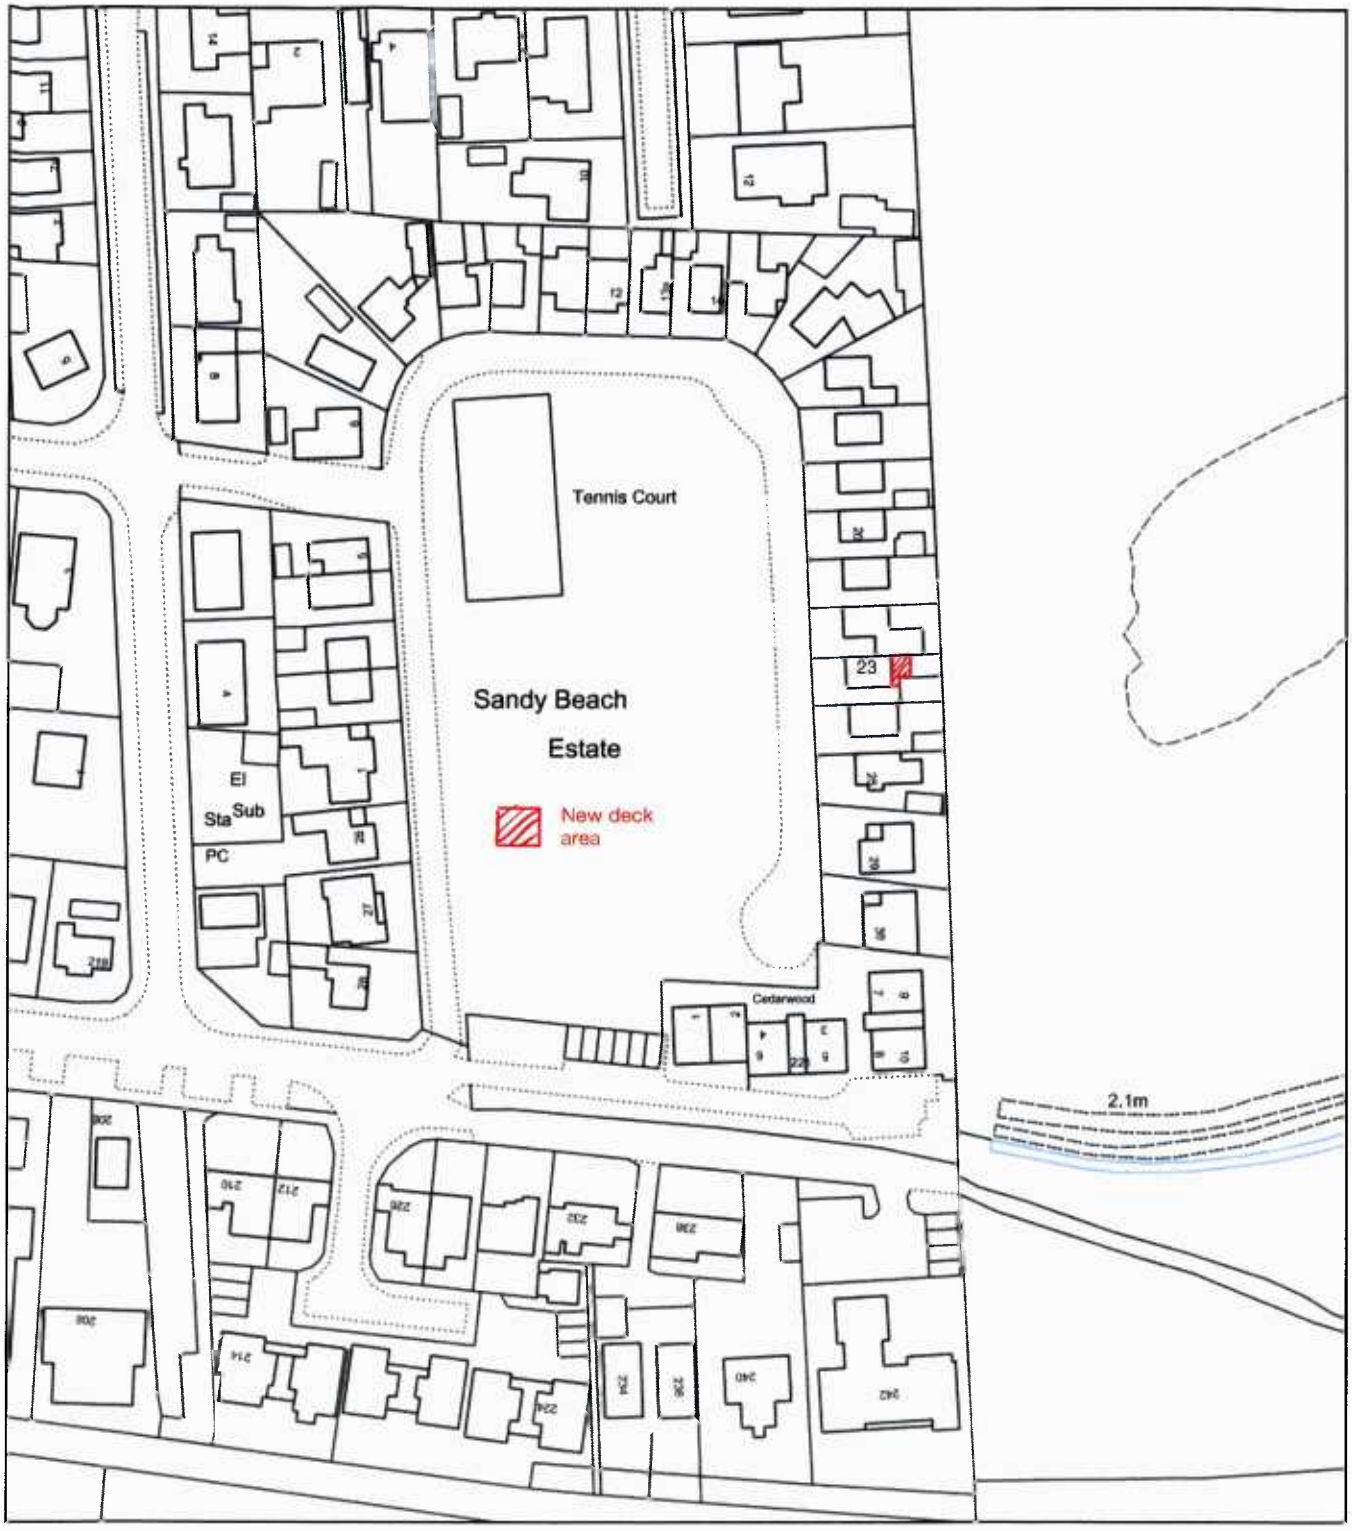

0 50
Metres

N

ReQuestaPlan

Plan Produced for: Mr Large

Date Produced: 21 Jun 2017

Plan Reference Number: TQRQM17172223742441

Scale: 1:1250 @ A4

© Crown copyright. All rights reserved. 2017 Licence number 0100042766