



Proposed Additions to 16, Ithica Close, Hayling Island, Hants.

for P. Scott & T. Parker.

07/68543/000

HAVANT BOROUGH COUNCIL
25 JUL 2007
RECEIVED

B.O.H.
PERMIT

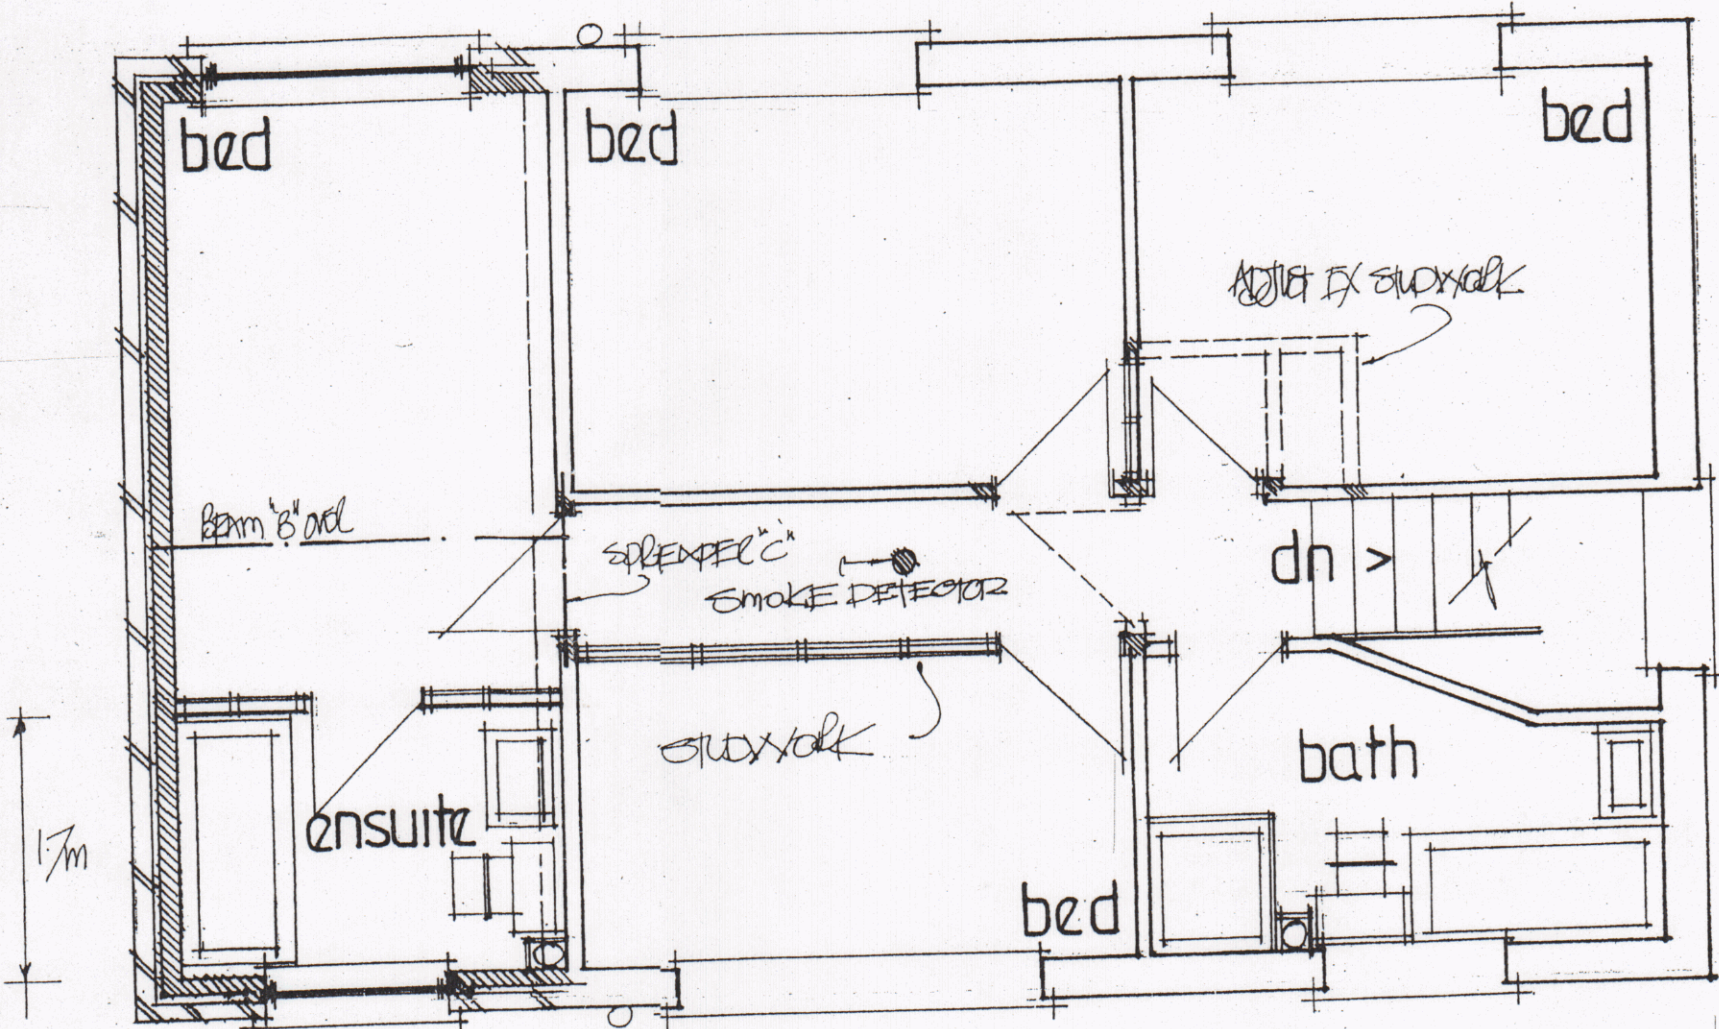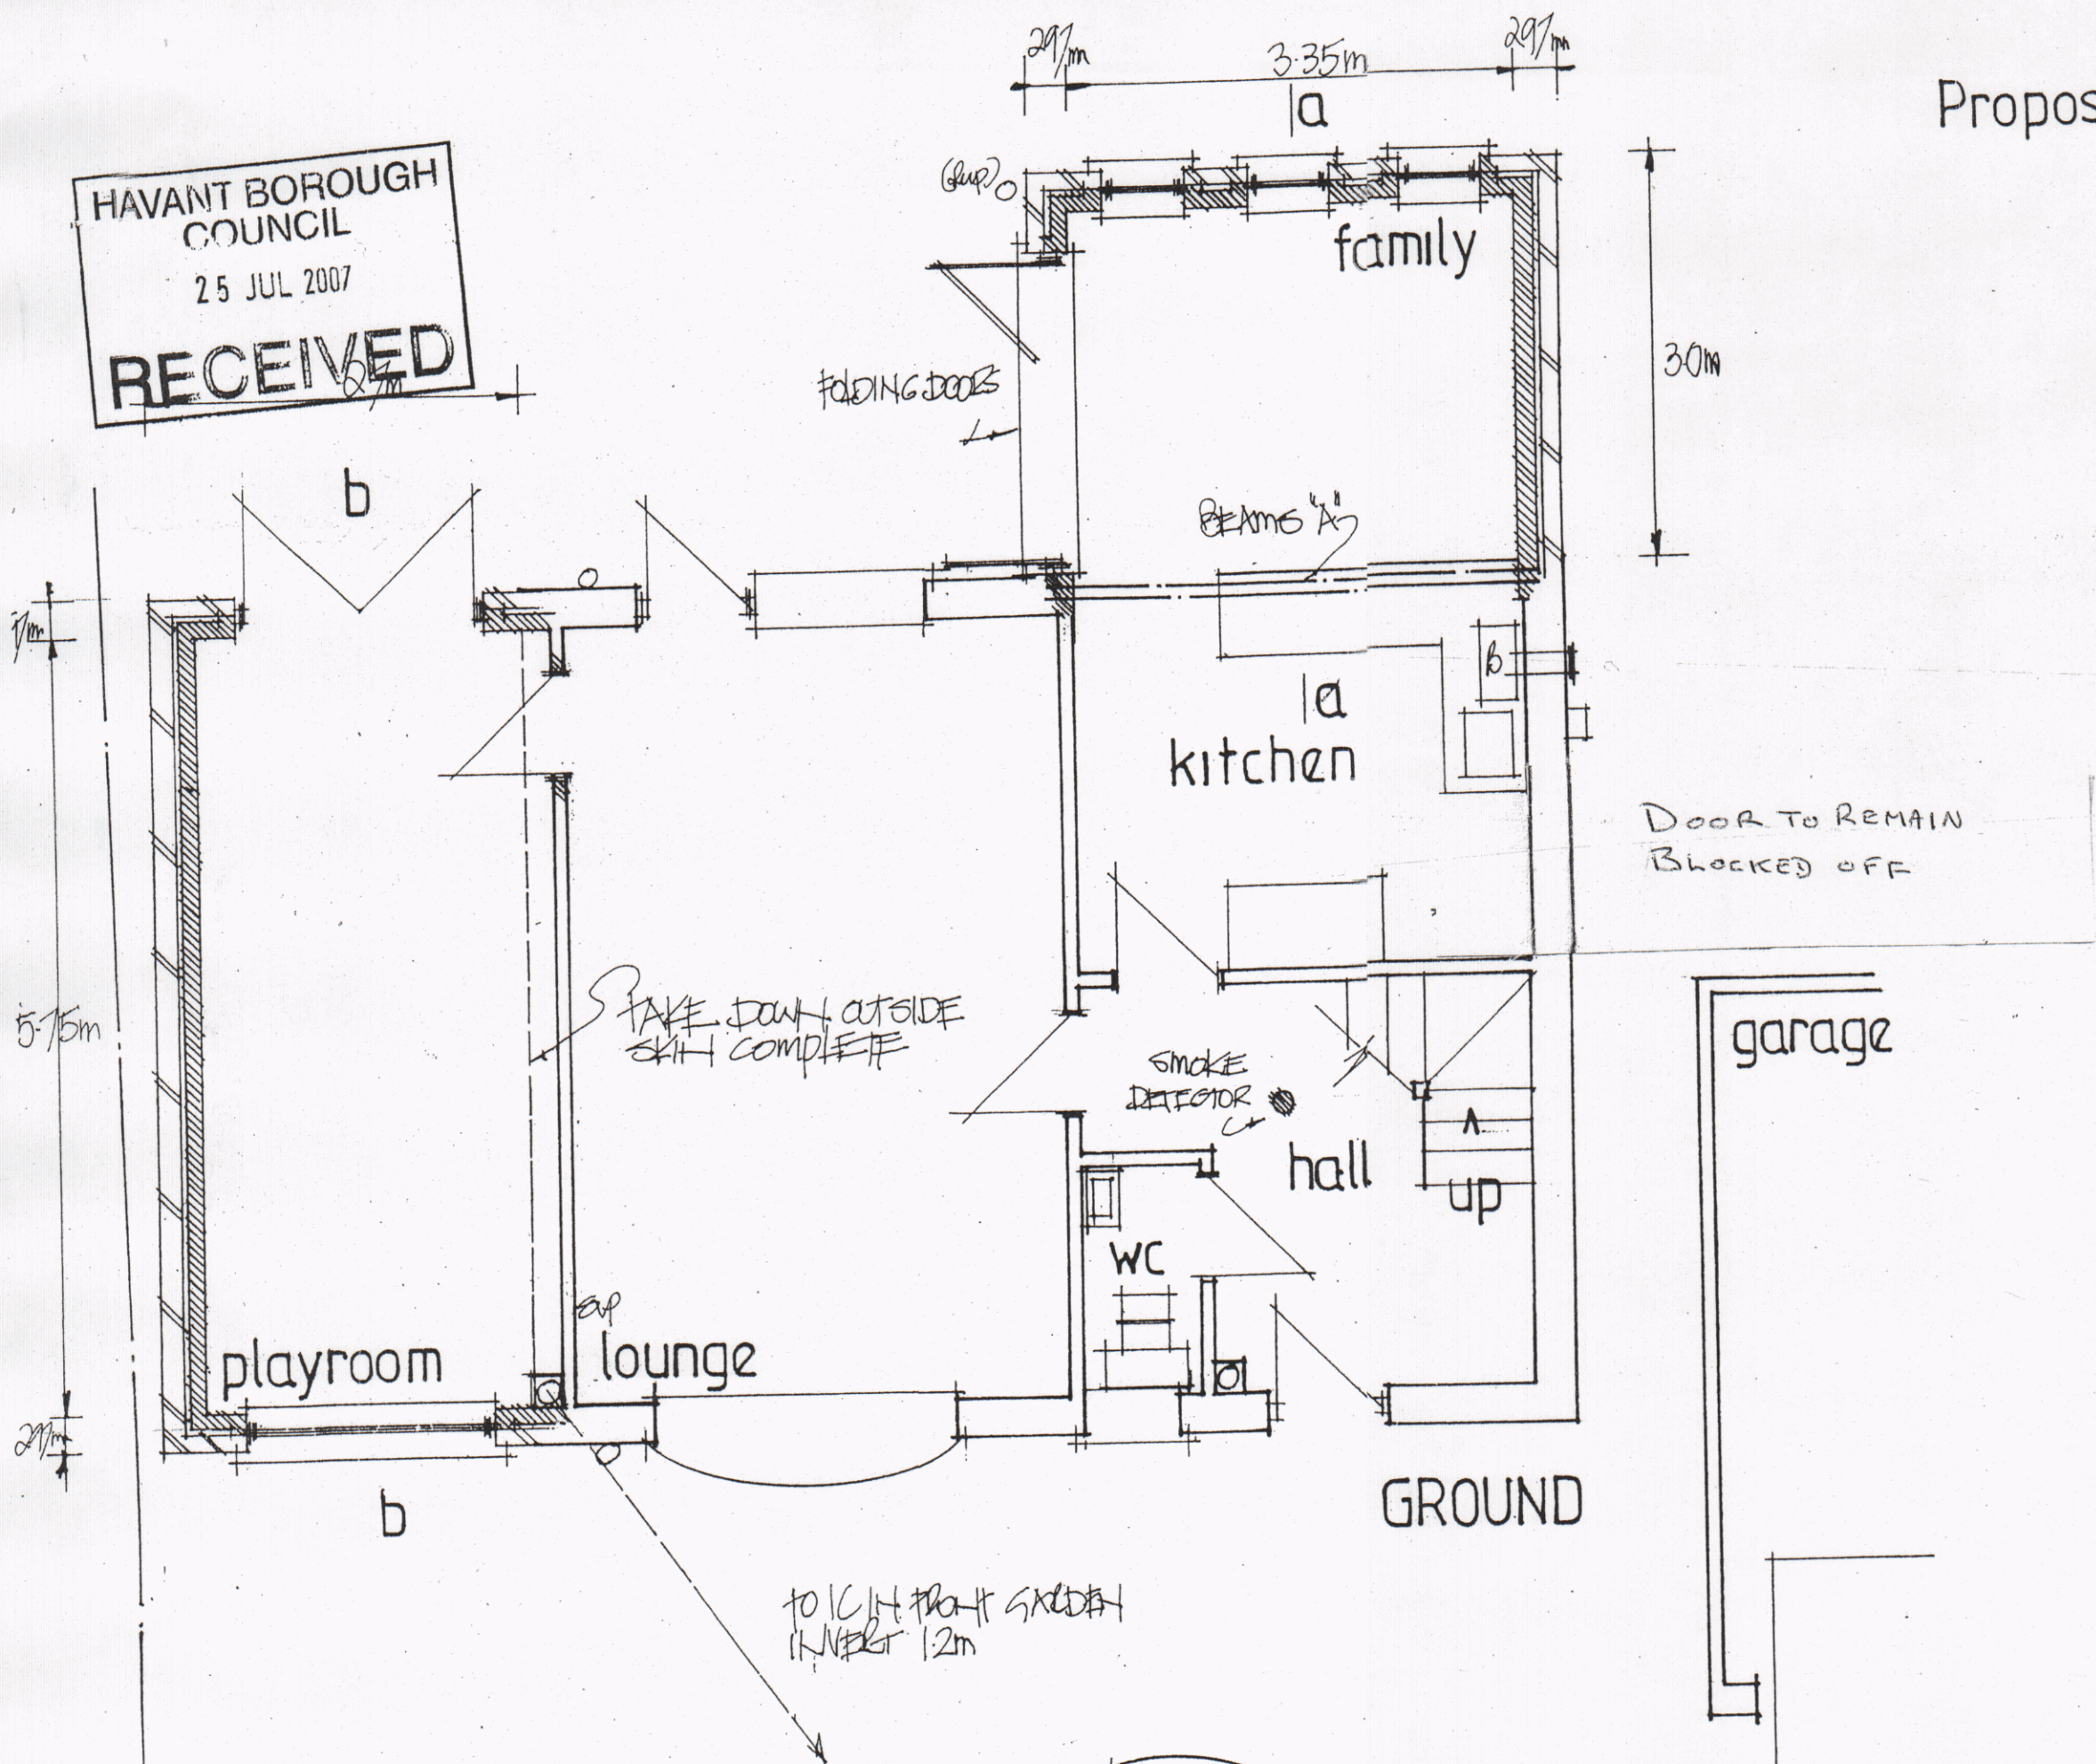

HAVANT BOROUGH COUNCIL
05 JUL 2013
RECEIVED



date july 2007
Scale 1:50 1:100

PETER J. WALKER MRICS
CHARTERED SURVEYOR
182 SEAFRONT, HAYLING ISLAND, HANTS
PO11 9 AN

TEL: 02392 467571