

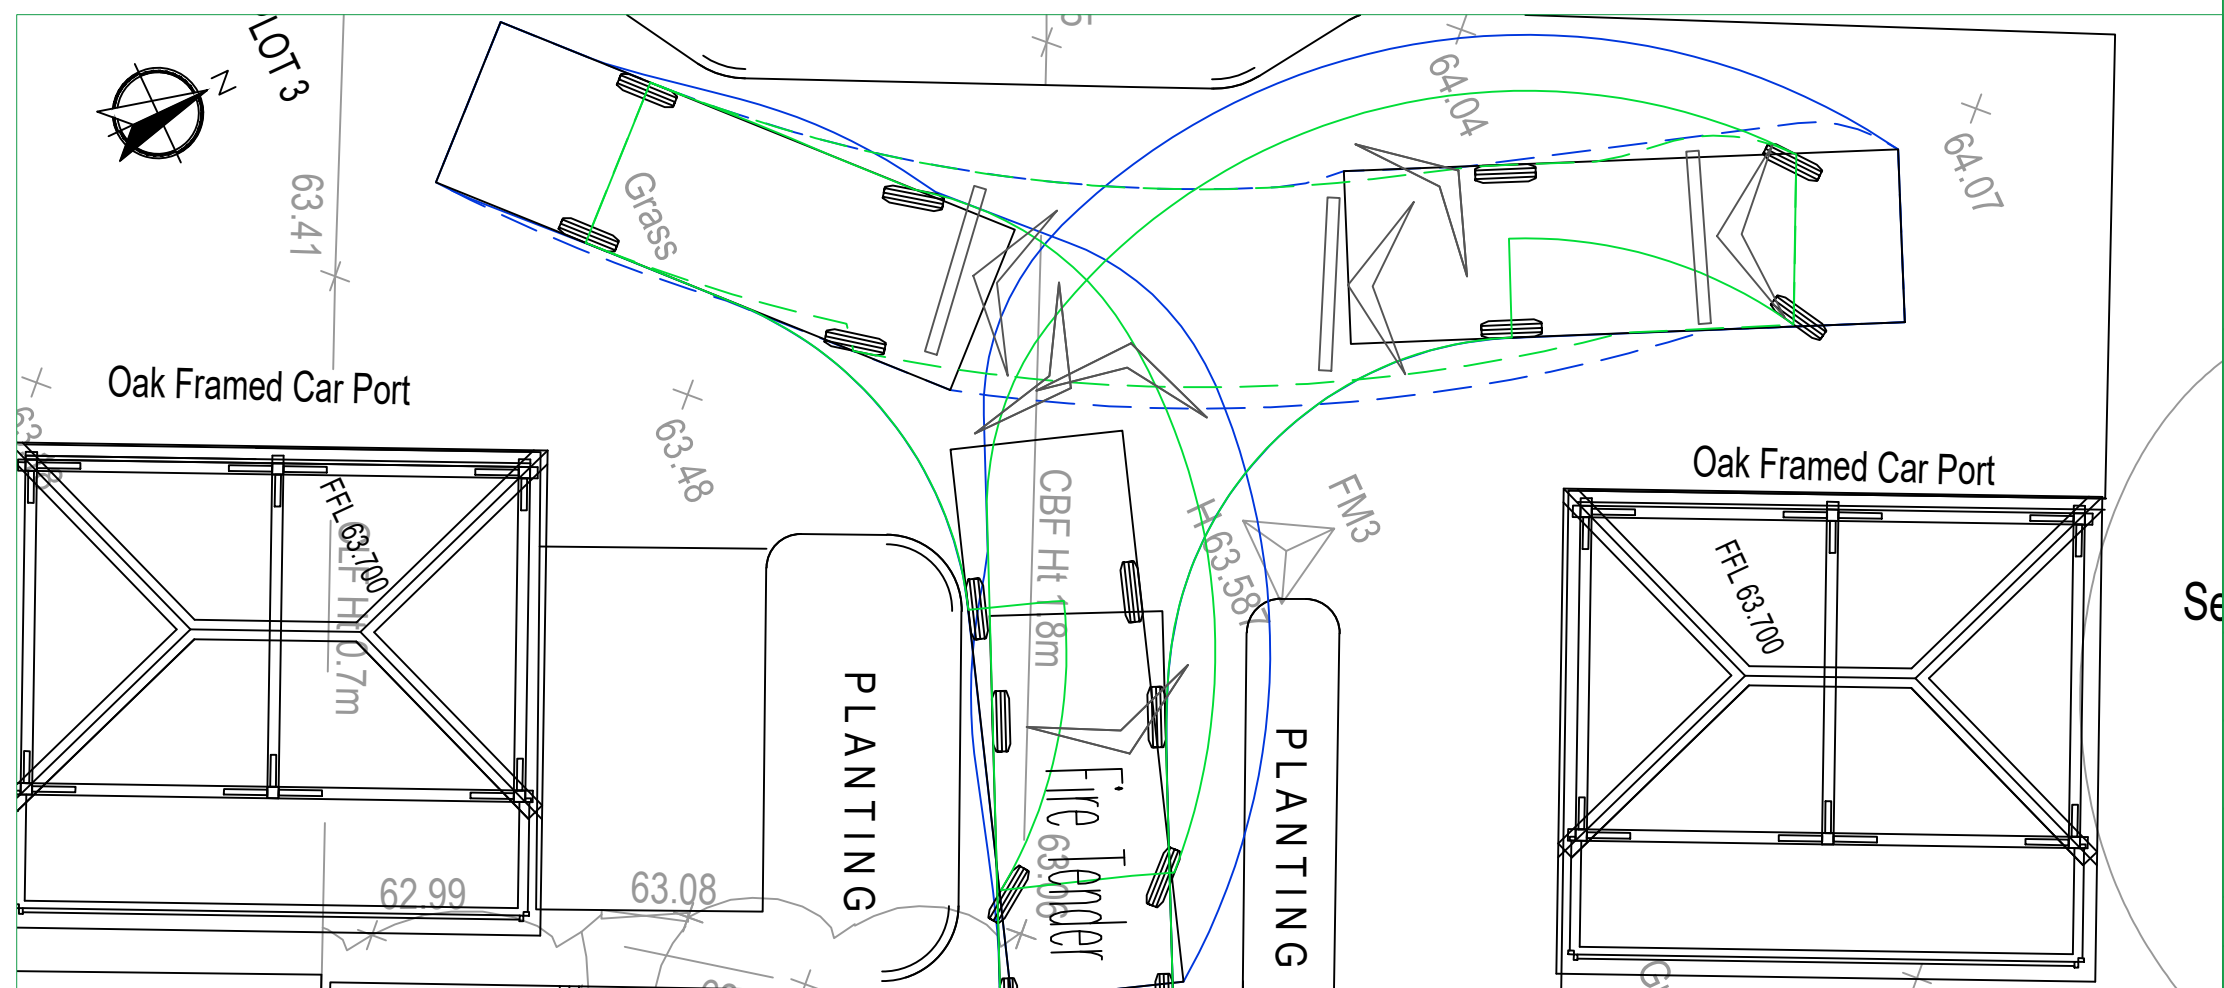
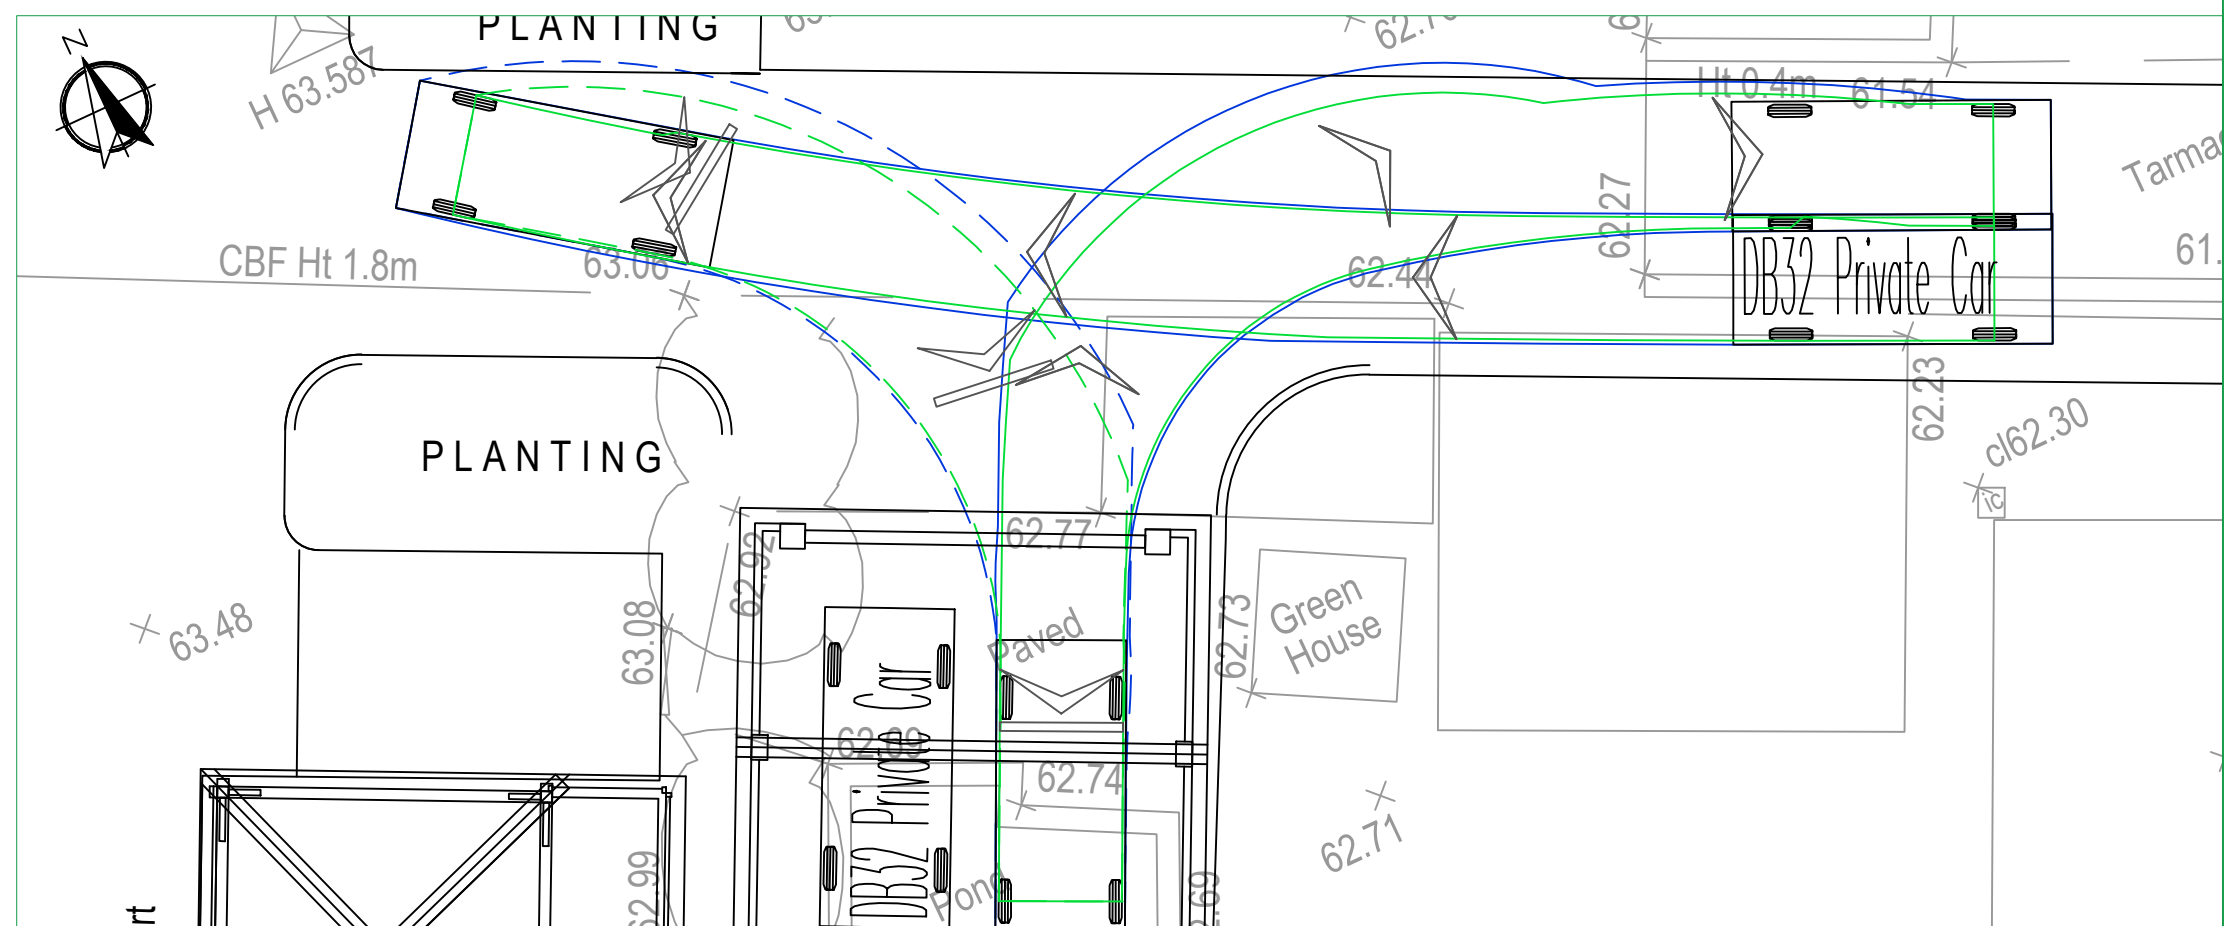
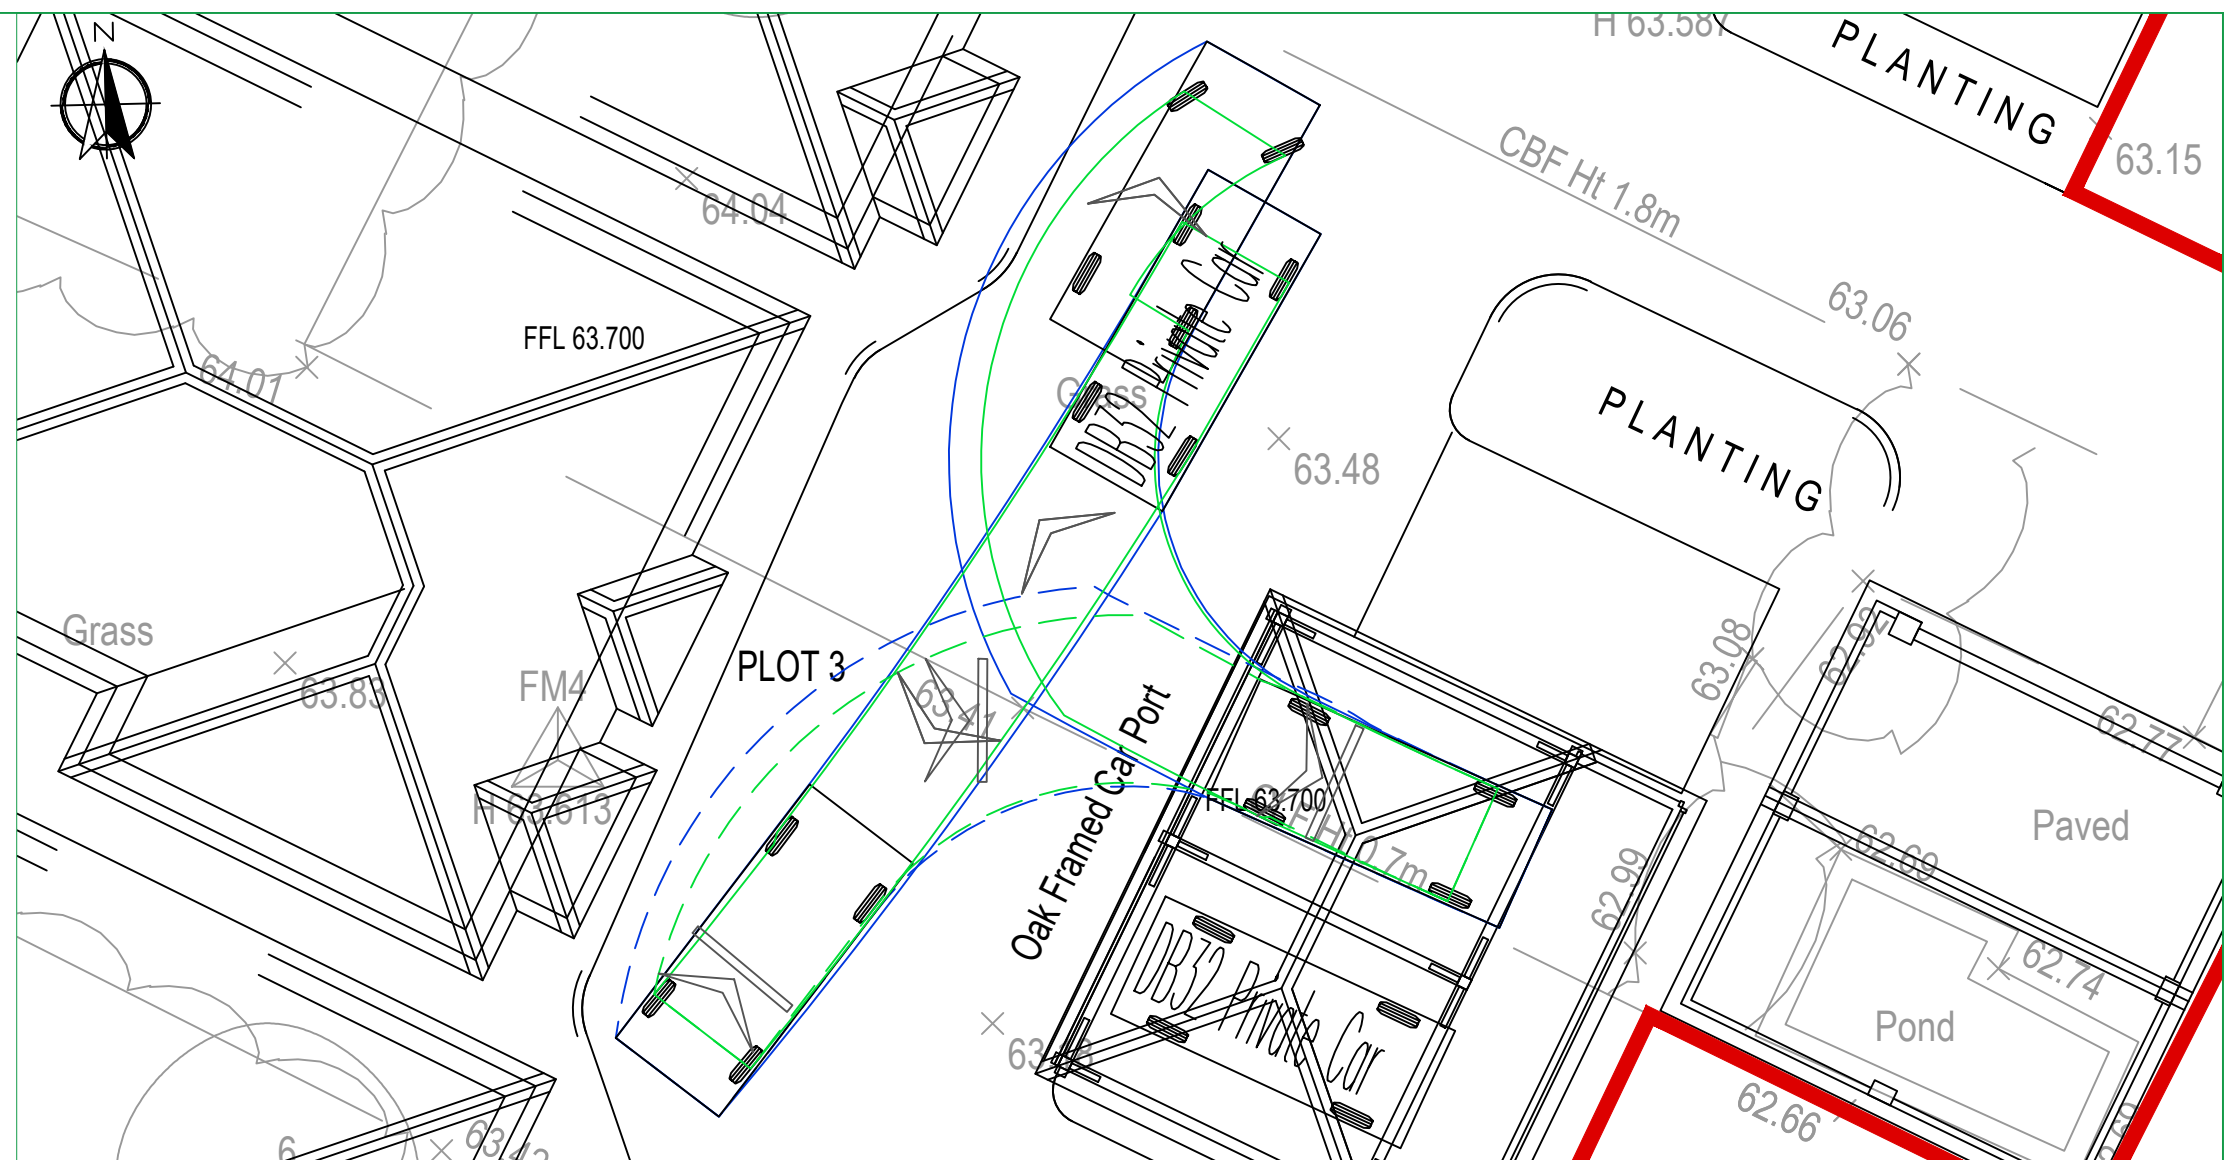


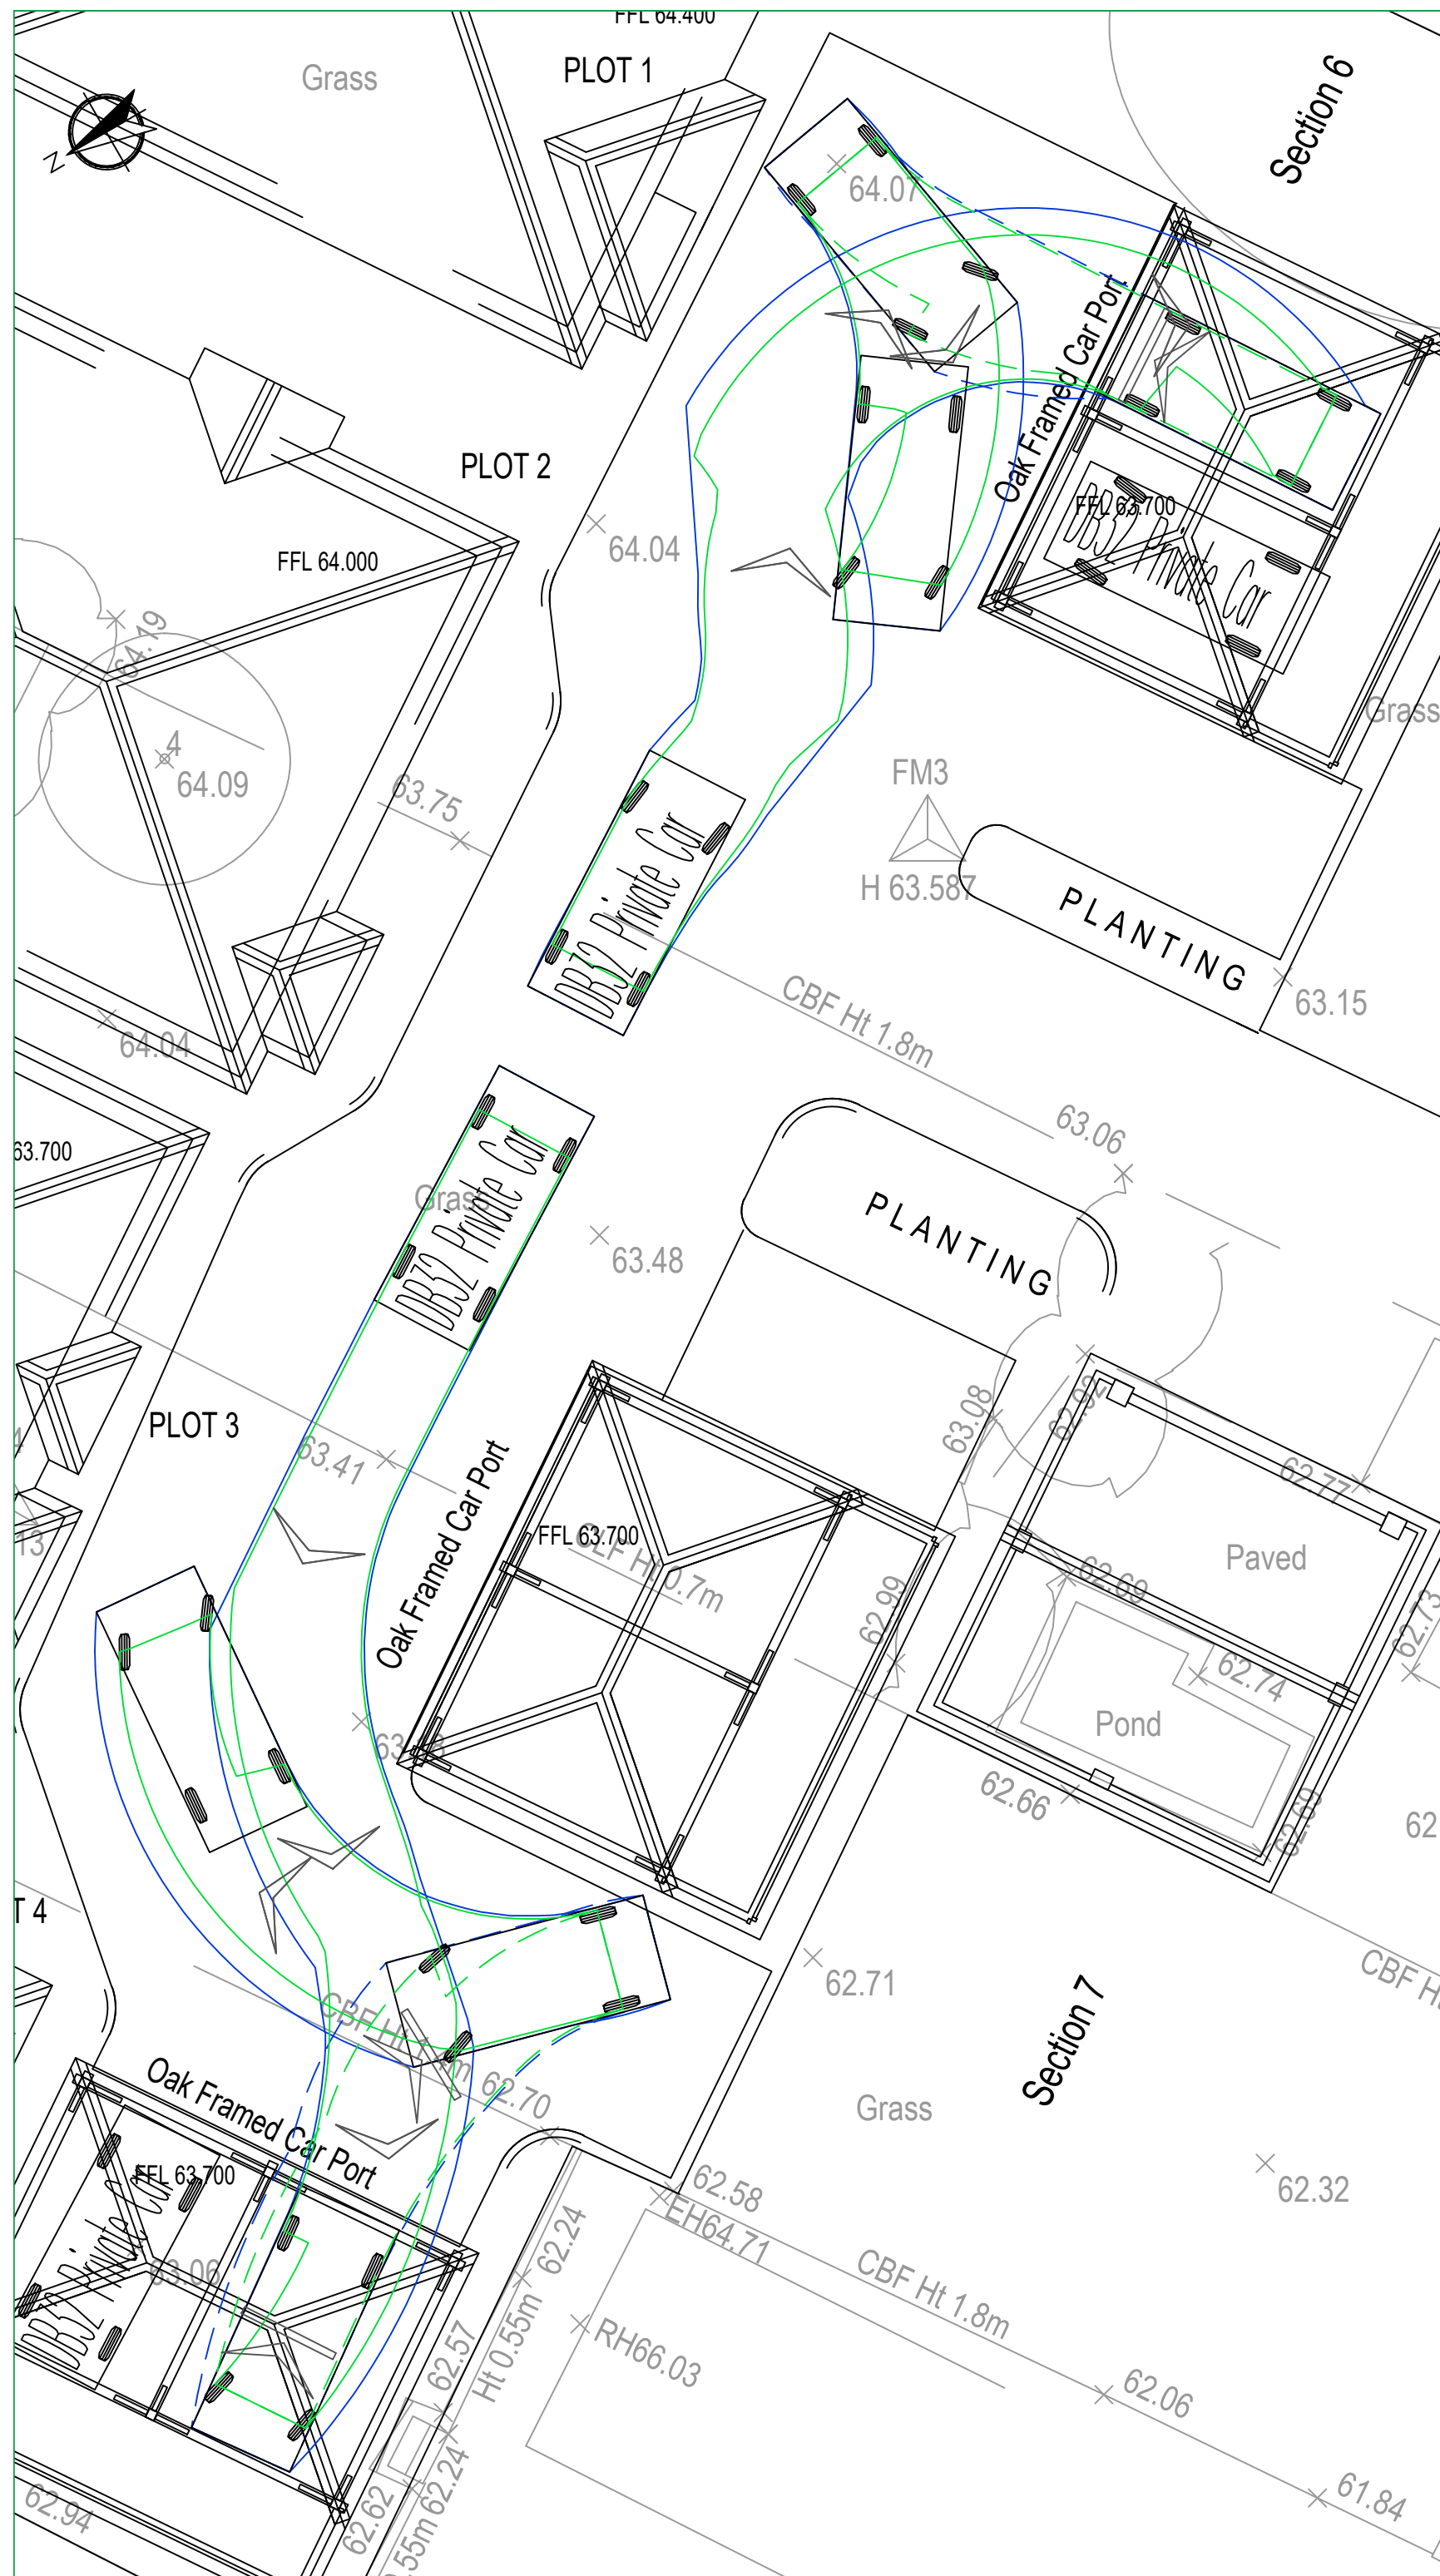


-LEGEND-

Site Boundary

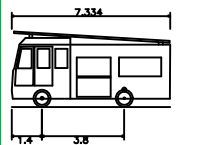

Fire Tender	
Overall Length	7.334m
Overall Width	2.286m
Overall Body Height	3.495m
Min Body Ground Clearance	0.380m
Track Width	2.286m
Lock to lock time	5.00s
Kerb to Kerb Turning Radius	8.000m

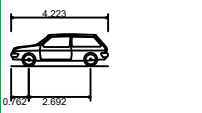

DB32 Private Car	
Overall Length	4.223m
Overall Width	1.715m
Overall Body Height	1.392m
Min Body Ground Clearance	0.233m
Max Track Width	1.629m
Lock-to-lock time	4.00s
Curb to Curb Turning Radius	5.780m

This map is based on or reproduced from Ordnance Survey material with the permission of Ordnance Survey on behalf of the controller of Her Majesty's Stationary Office (c)
Crown Copyright. Licence Number: AL100037123
This drawing is based upon Ordnance Survey mapping
- RGP accept no liability for any inaccuracies with the data.



Shackelford Suite, Mill Pool House, Mill Lane, Godalming, GU7 1EY
Tel: 01483 861681 Fax: 01483 861682 www.rgp.co.uk

Project

51-57 Frogmore Lane, Horndean

Drawing Title

Private Car and Fire Tender
Vehicle Swept Path Anaysis

Scale 1:100	Drawn By SMO	Checked By ALB	Approved By PMR
Date Novemebr 2017	Drawing No. 2017/3954/002		Rev. -