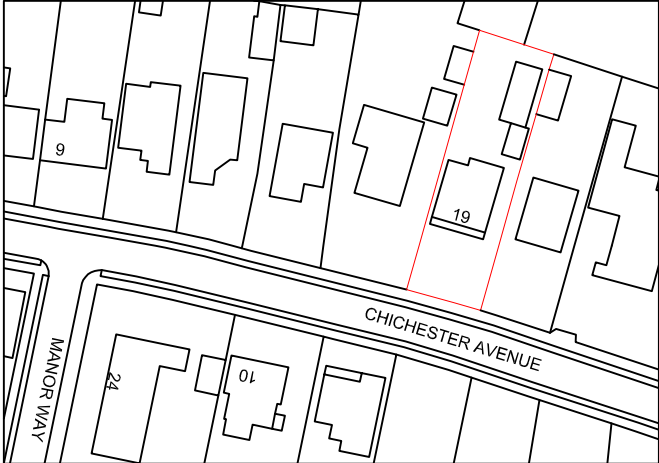


Your Home Plans Ltd
Blundens, Stane Street, Hainaker,
West Sussex, PO19 0LE
01243 773829
june@yourhomeplans.co.uk

19 Chichester Avenue
Hayling Island
Hampshire
PO11 9EZ

Location Map

Project Number: 19CH-17		Drawing No: 01
Date: 12th December 2017		
Drawn By: Your Home Plans Ltd		
Checked By: JEG		
		Scale: 1:1250 A4